



0 1 2 3 4 5

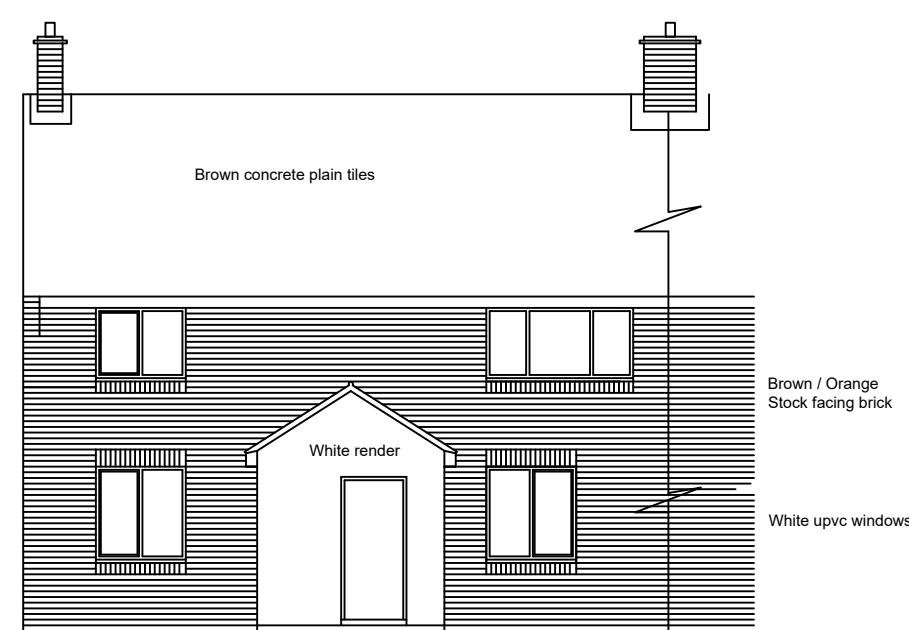


EXISTING FRONT ELEVATION




EXISTING SIDE ELEVATION

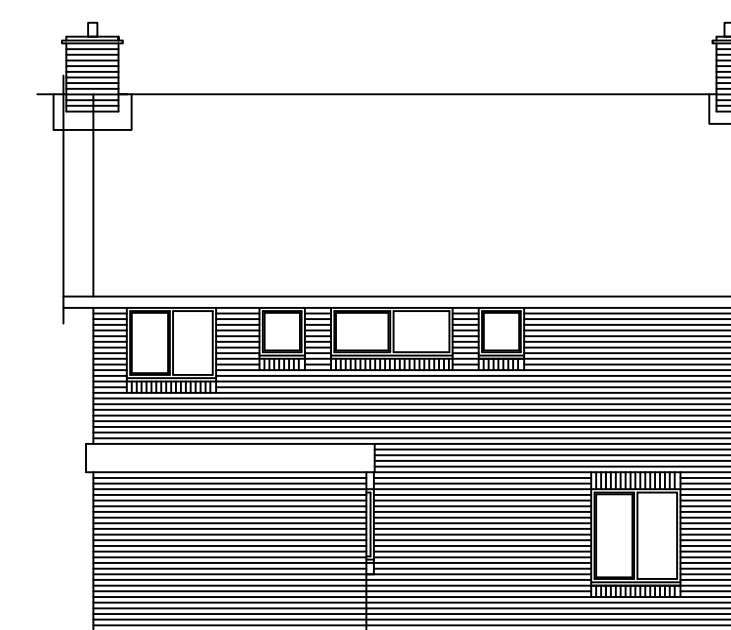

EXISTING REAR ELEVATION

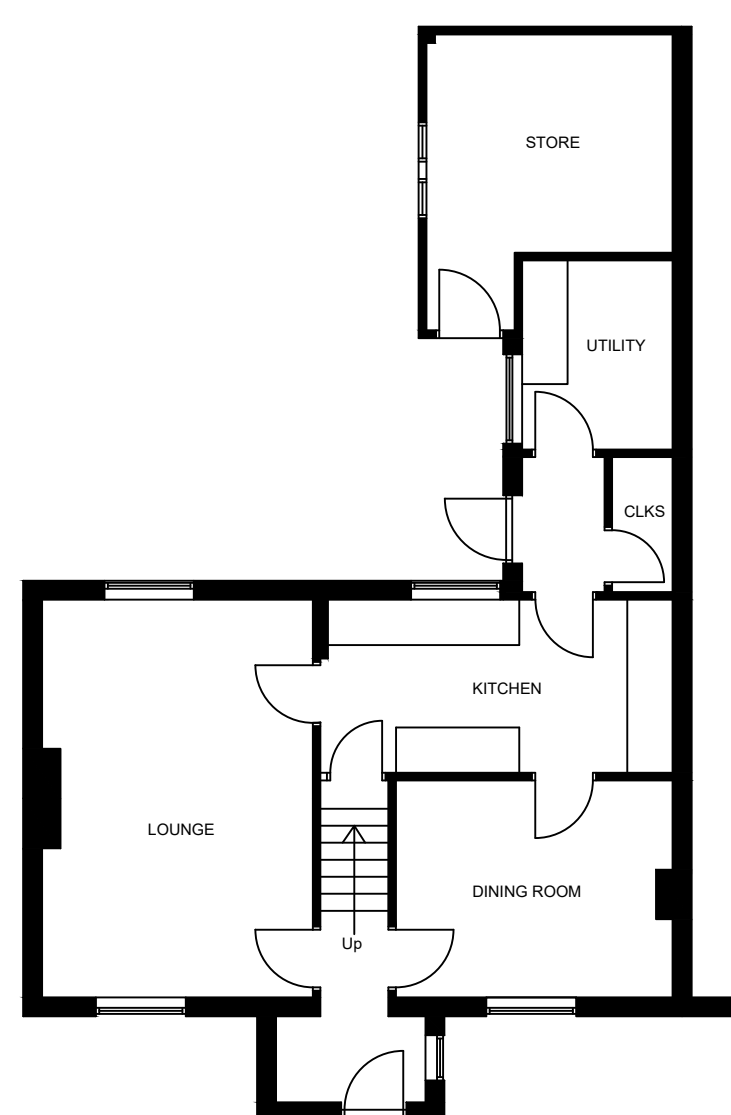

EXISTING GROUND FLOOR PLAN

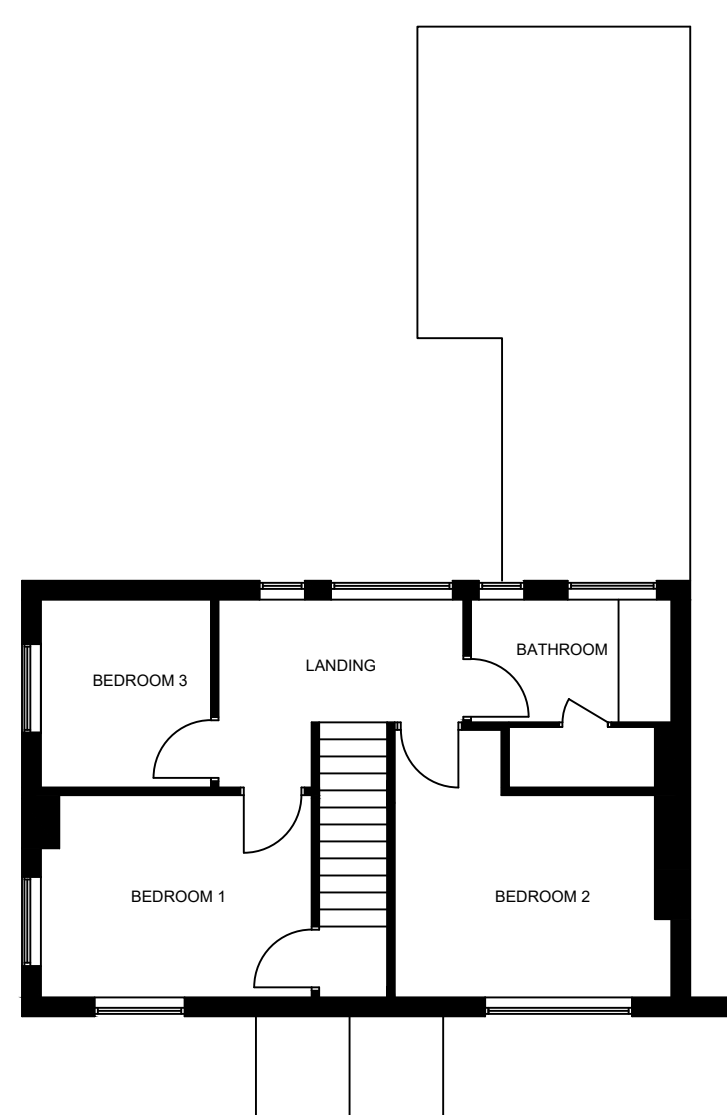

EXISTING FIRST FLOOR PLAN

A P ARCHITECTURAL SERVICES

Client: Mr & Mrs N Poynter
Project: 4 Jubbs Lane
Ogbourne St. George
Nr Marlborough
SN8 1SR

Drawing: Existing Plans & Elevations

Date: March 2026

Scale: 1:100 @ A1

Drg No EPE / 01