





PLAN KEY

EXISTING WALLS NEW WALLS

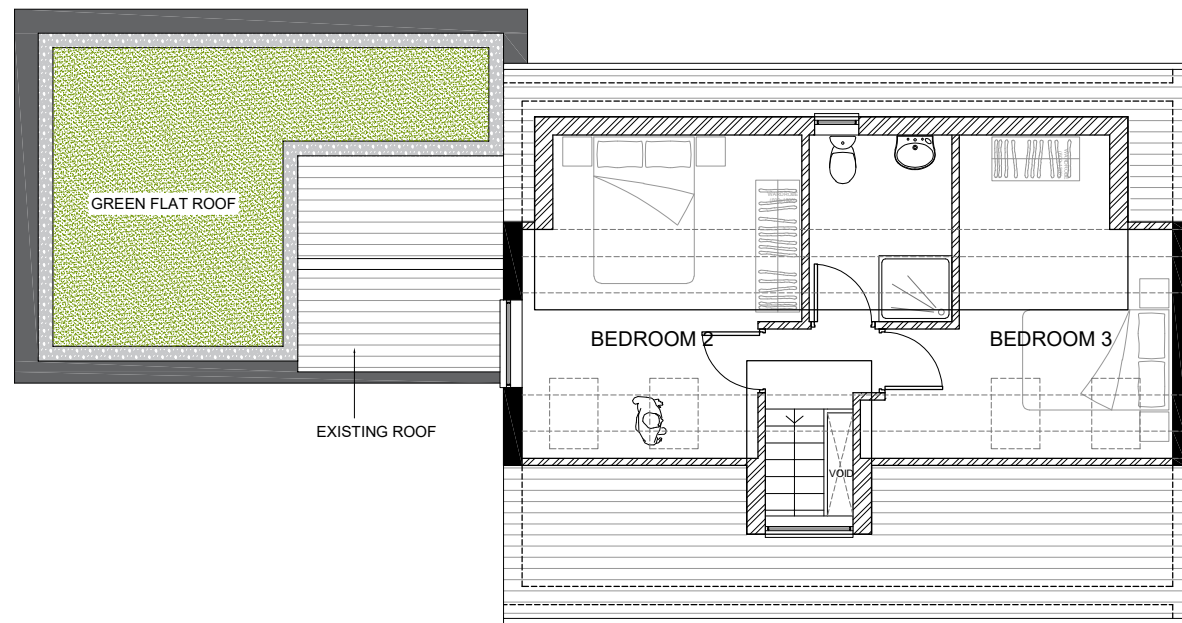

LOFT FLOOR PLAN
AS PROPOSED

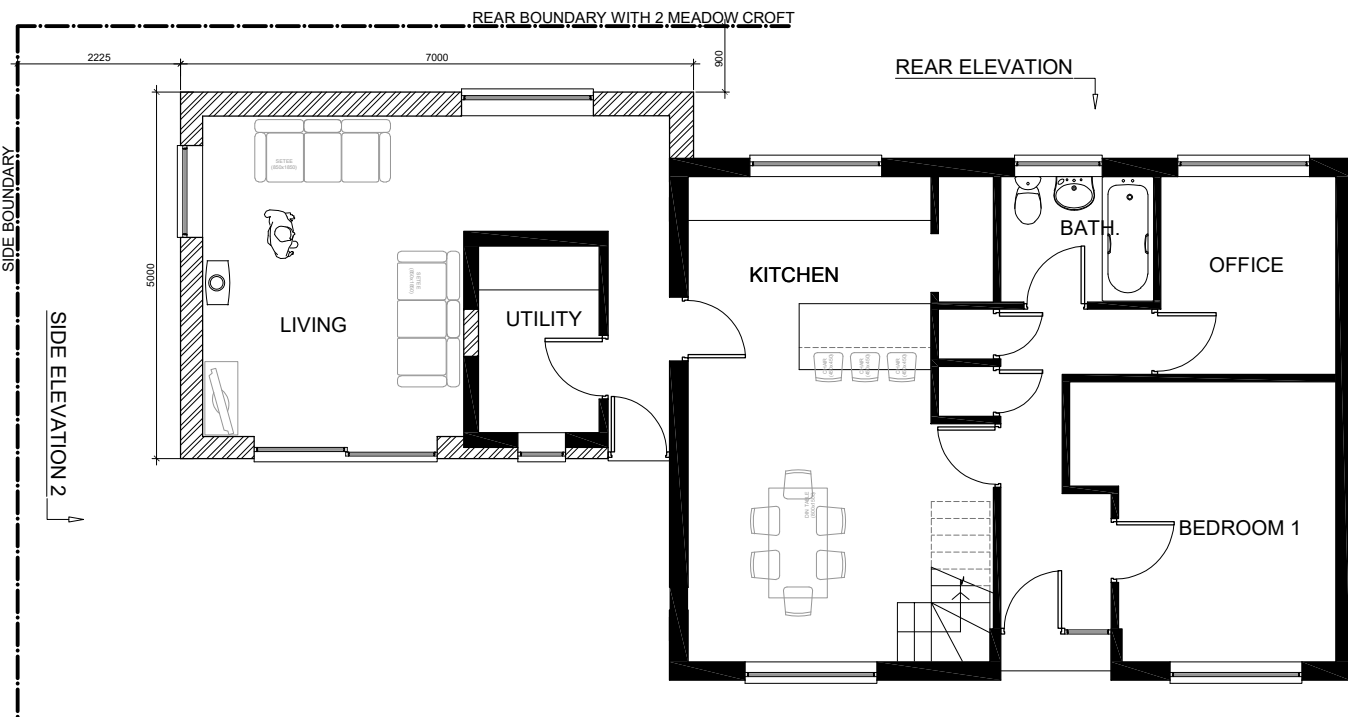

GROUND FLOOR PLAN
AS PROPOSED

REAR ELEVATION


FRONT ELEVATION

1200 WALL
1500 CH
2000 CH
2000 CH
1500 CH
1200 WALL

SIDE ELEVATION 1



FRONT ELEVATION
AS PROPOSED

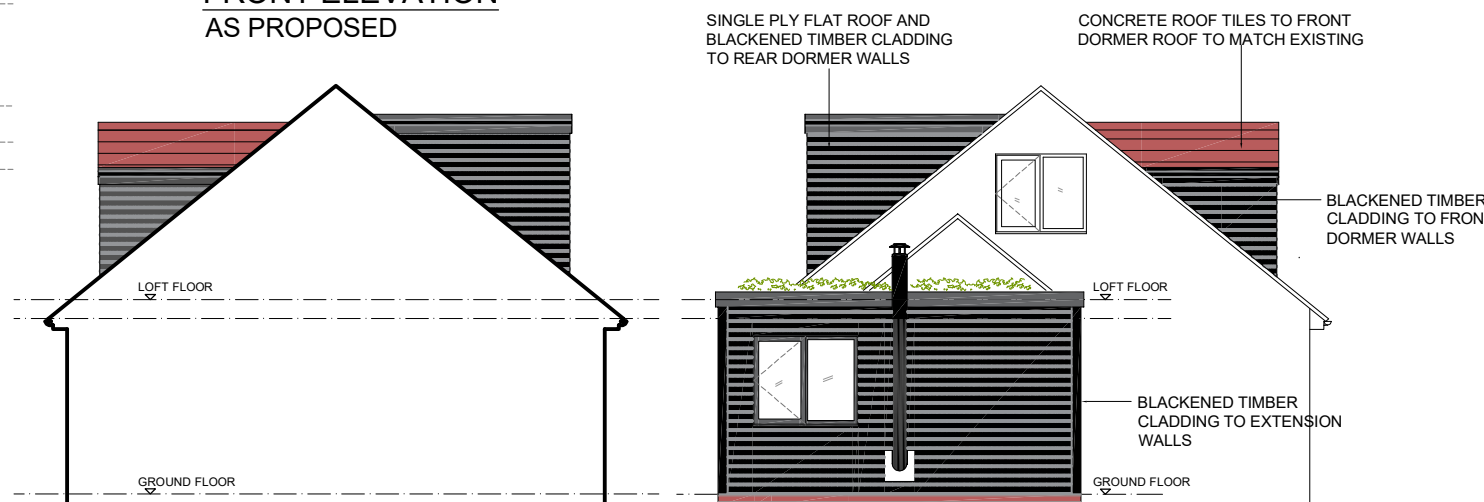

SIDE ELEVATION 1
AS PROPOSED

SIDE ELEVATION 2
AS PROPOSED



REAR ELEVATION
AS PROPOSED

BLACK ALUMINUM WINDOWS
AND DOORS BLACKENED TIMBER CLADDING TO WALLS
WITH BRICKWORK SPLASH COURSE

SIMPLE PLANS
PLANNING & DESIGN SERVICES
e: simpleplans76@gmail.com m: 07715 707733
www.simpleplans.net

© COPYRIGHT
No part of this drawing may be reproduced without written consent.
All contractors must visit site and be responsible for taking and checking all
dimensions relating to this work.
Do not scale from this drawing.

REVISION NOTES

STATUS

PLANNING

PROJECT

LOFT CONVERSION & SIDE EXTENSION
1 MEADOW CROFT, CHILTON FOLIAT,
HUNGERFORD, RG17 0UA

DATE/DRAWN BY
24.08.2025 JD

SCALE
1:100@A3

DRAWING TITLE
PLANS AND ELEVATIONS
AS PROPOSED

PROJECT NO
DRAWING NO
PL02 REV