





ERIGO PASSIVHAUS LTD.
Seldom Seen
2A Woodland Road
Patney
Devizes
SN10 3RD
Tel: 07725 444723

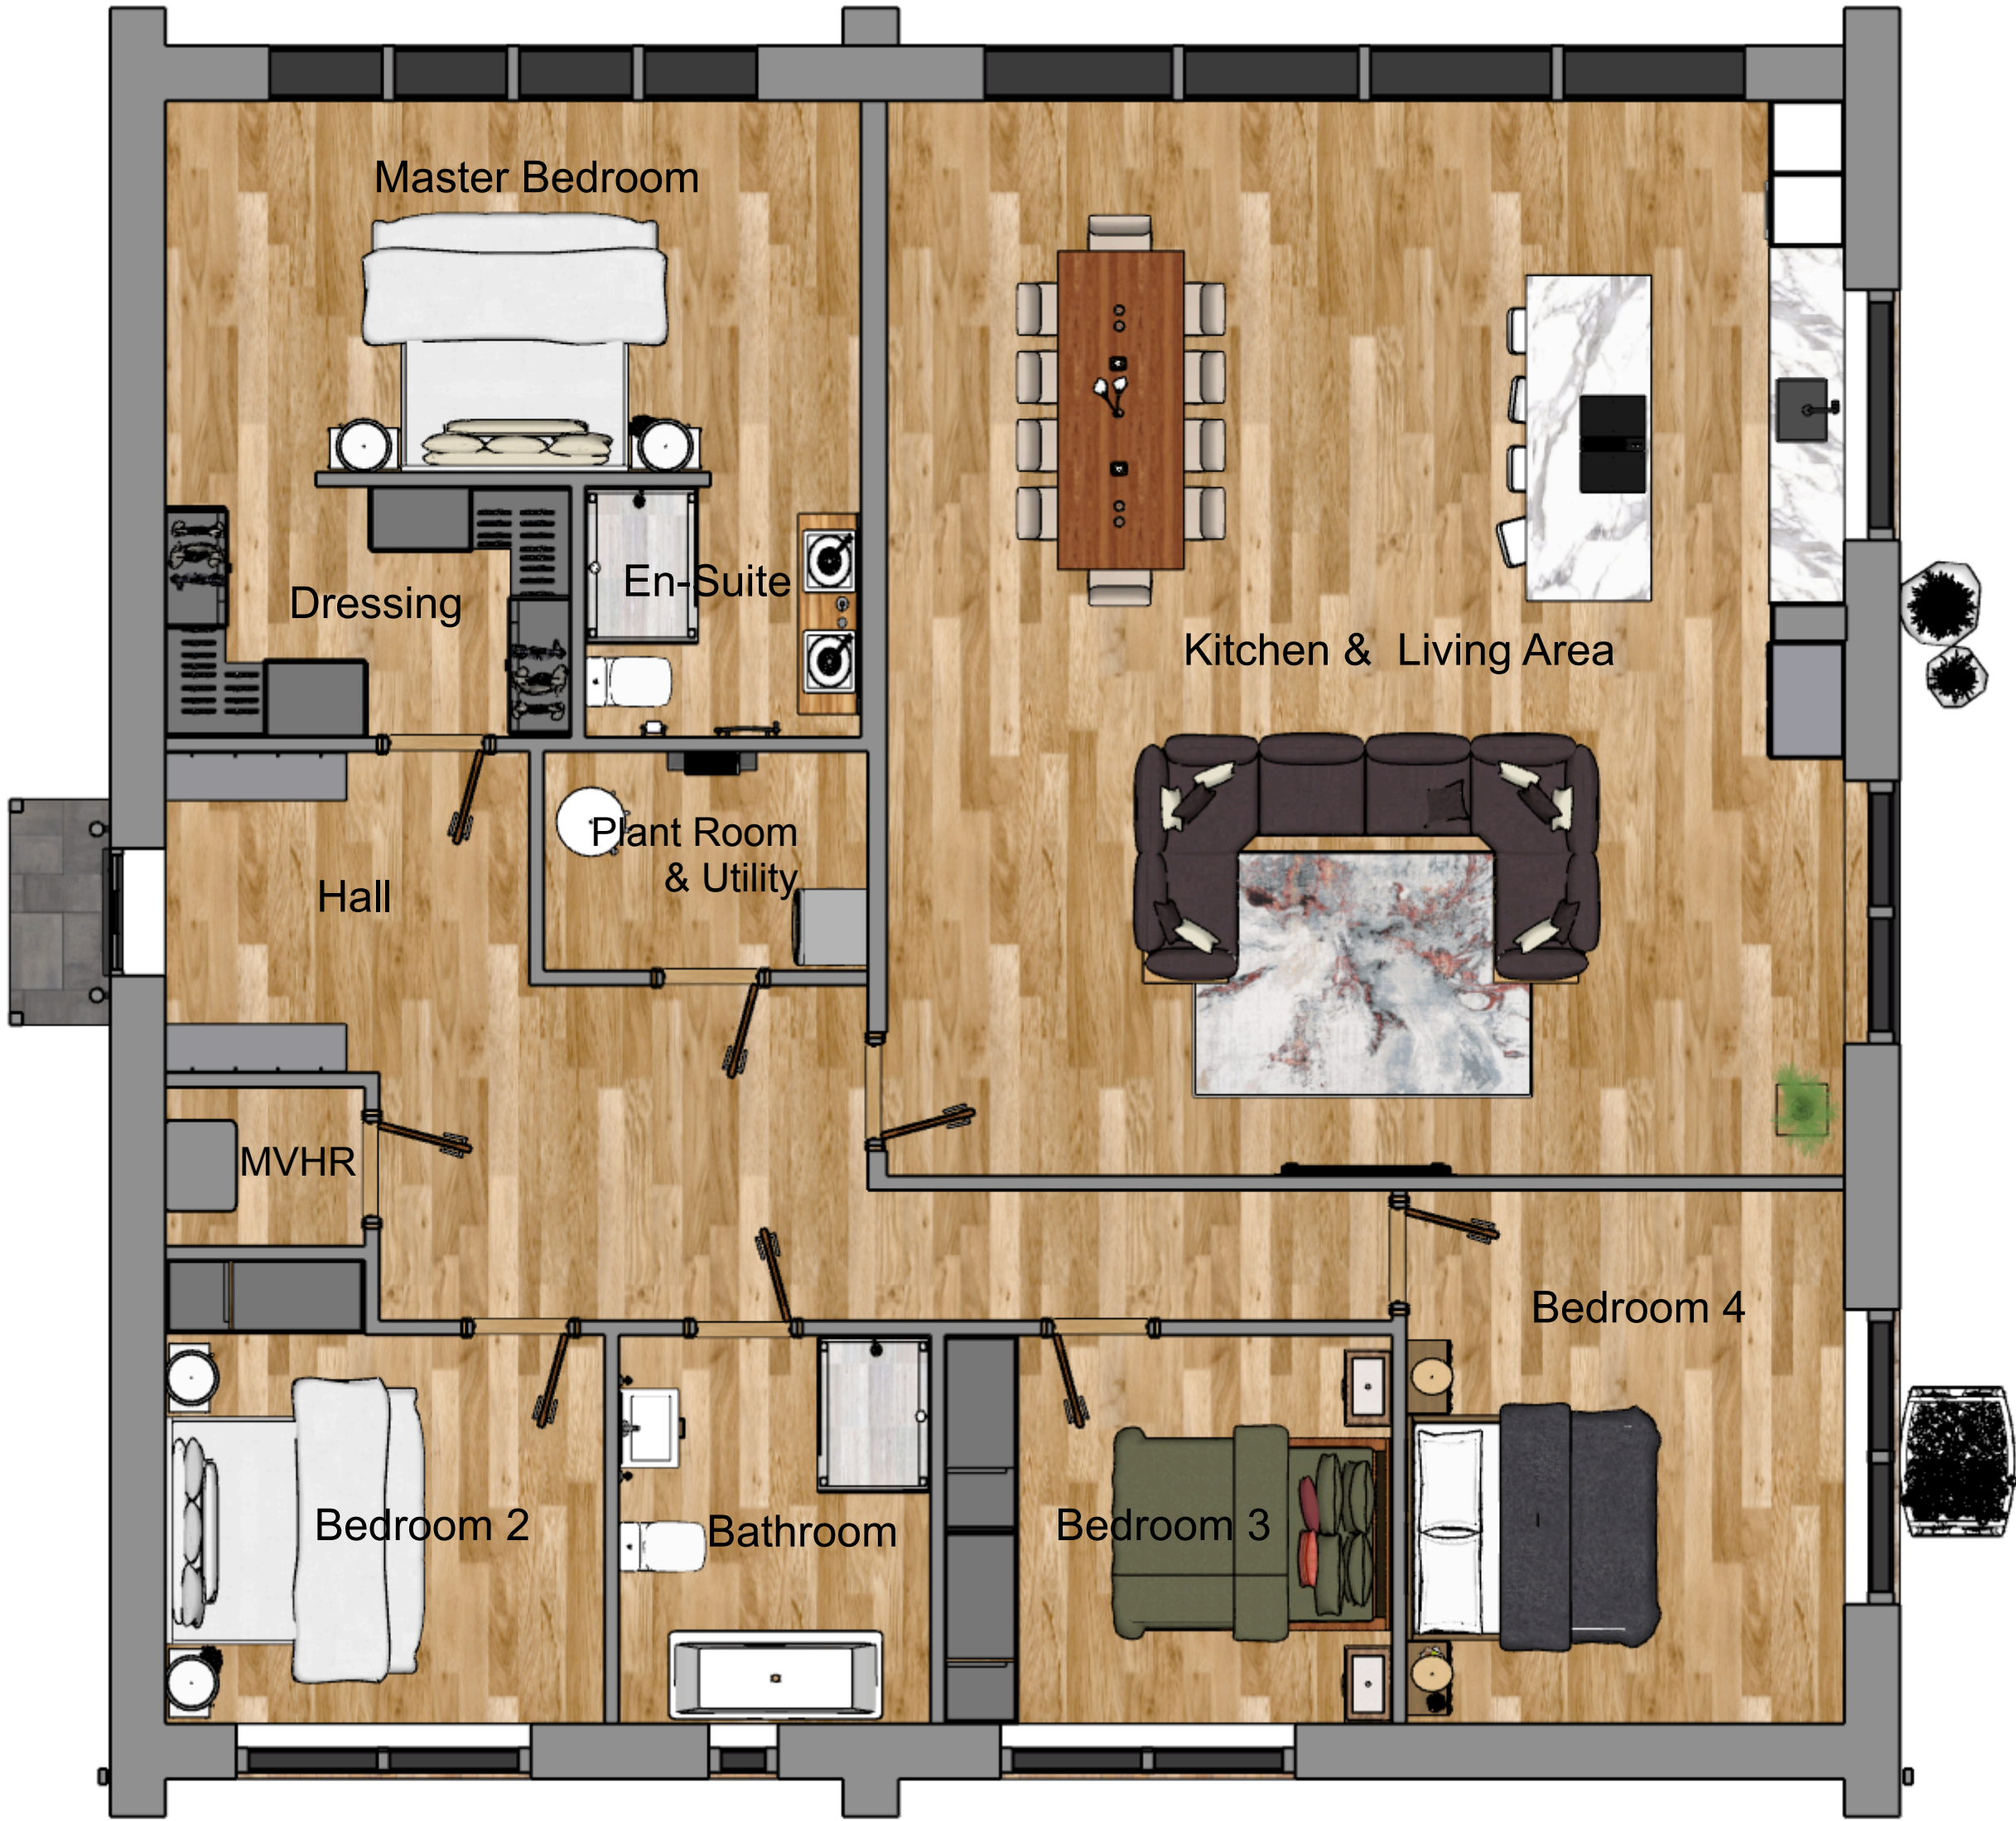

FLOOR PLAN

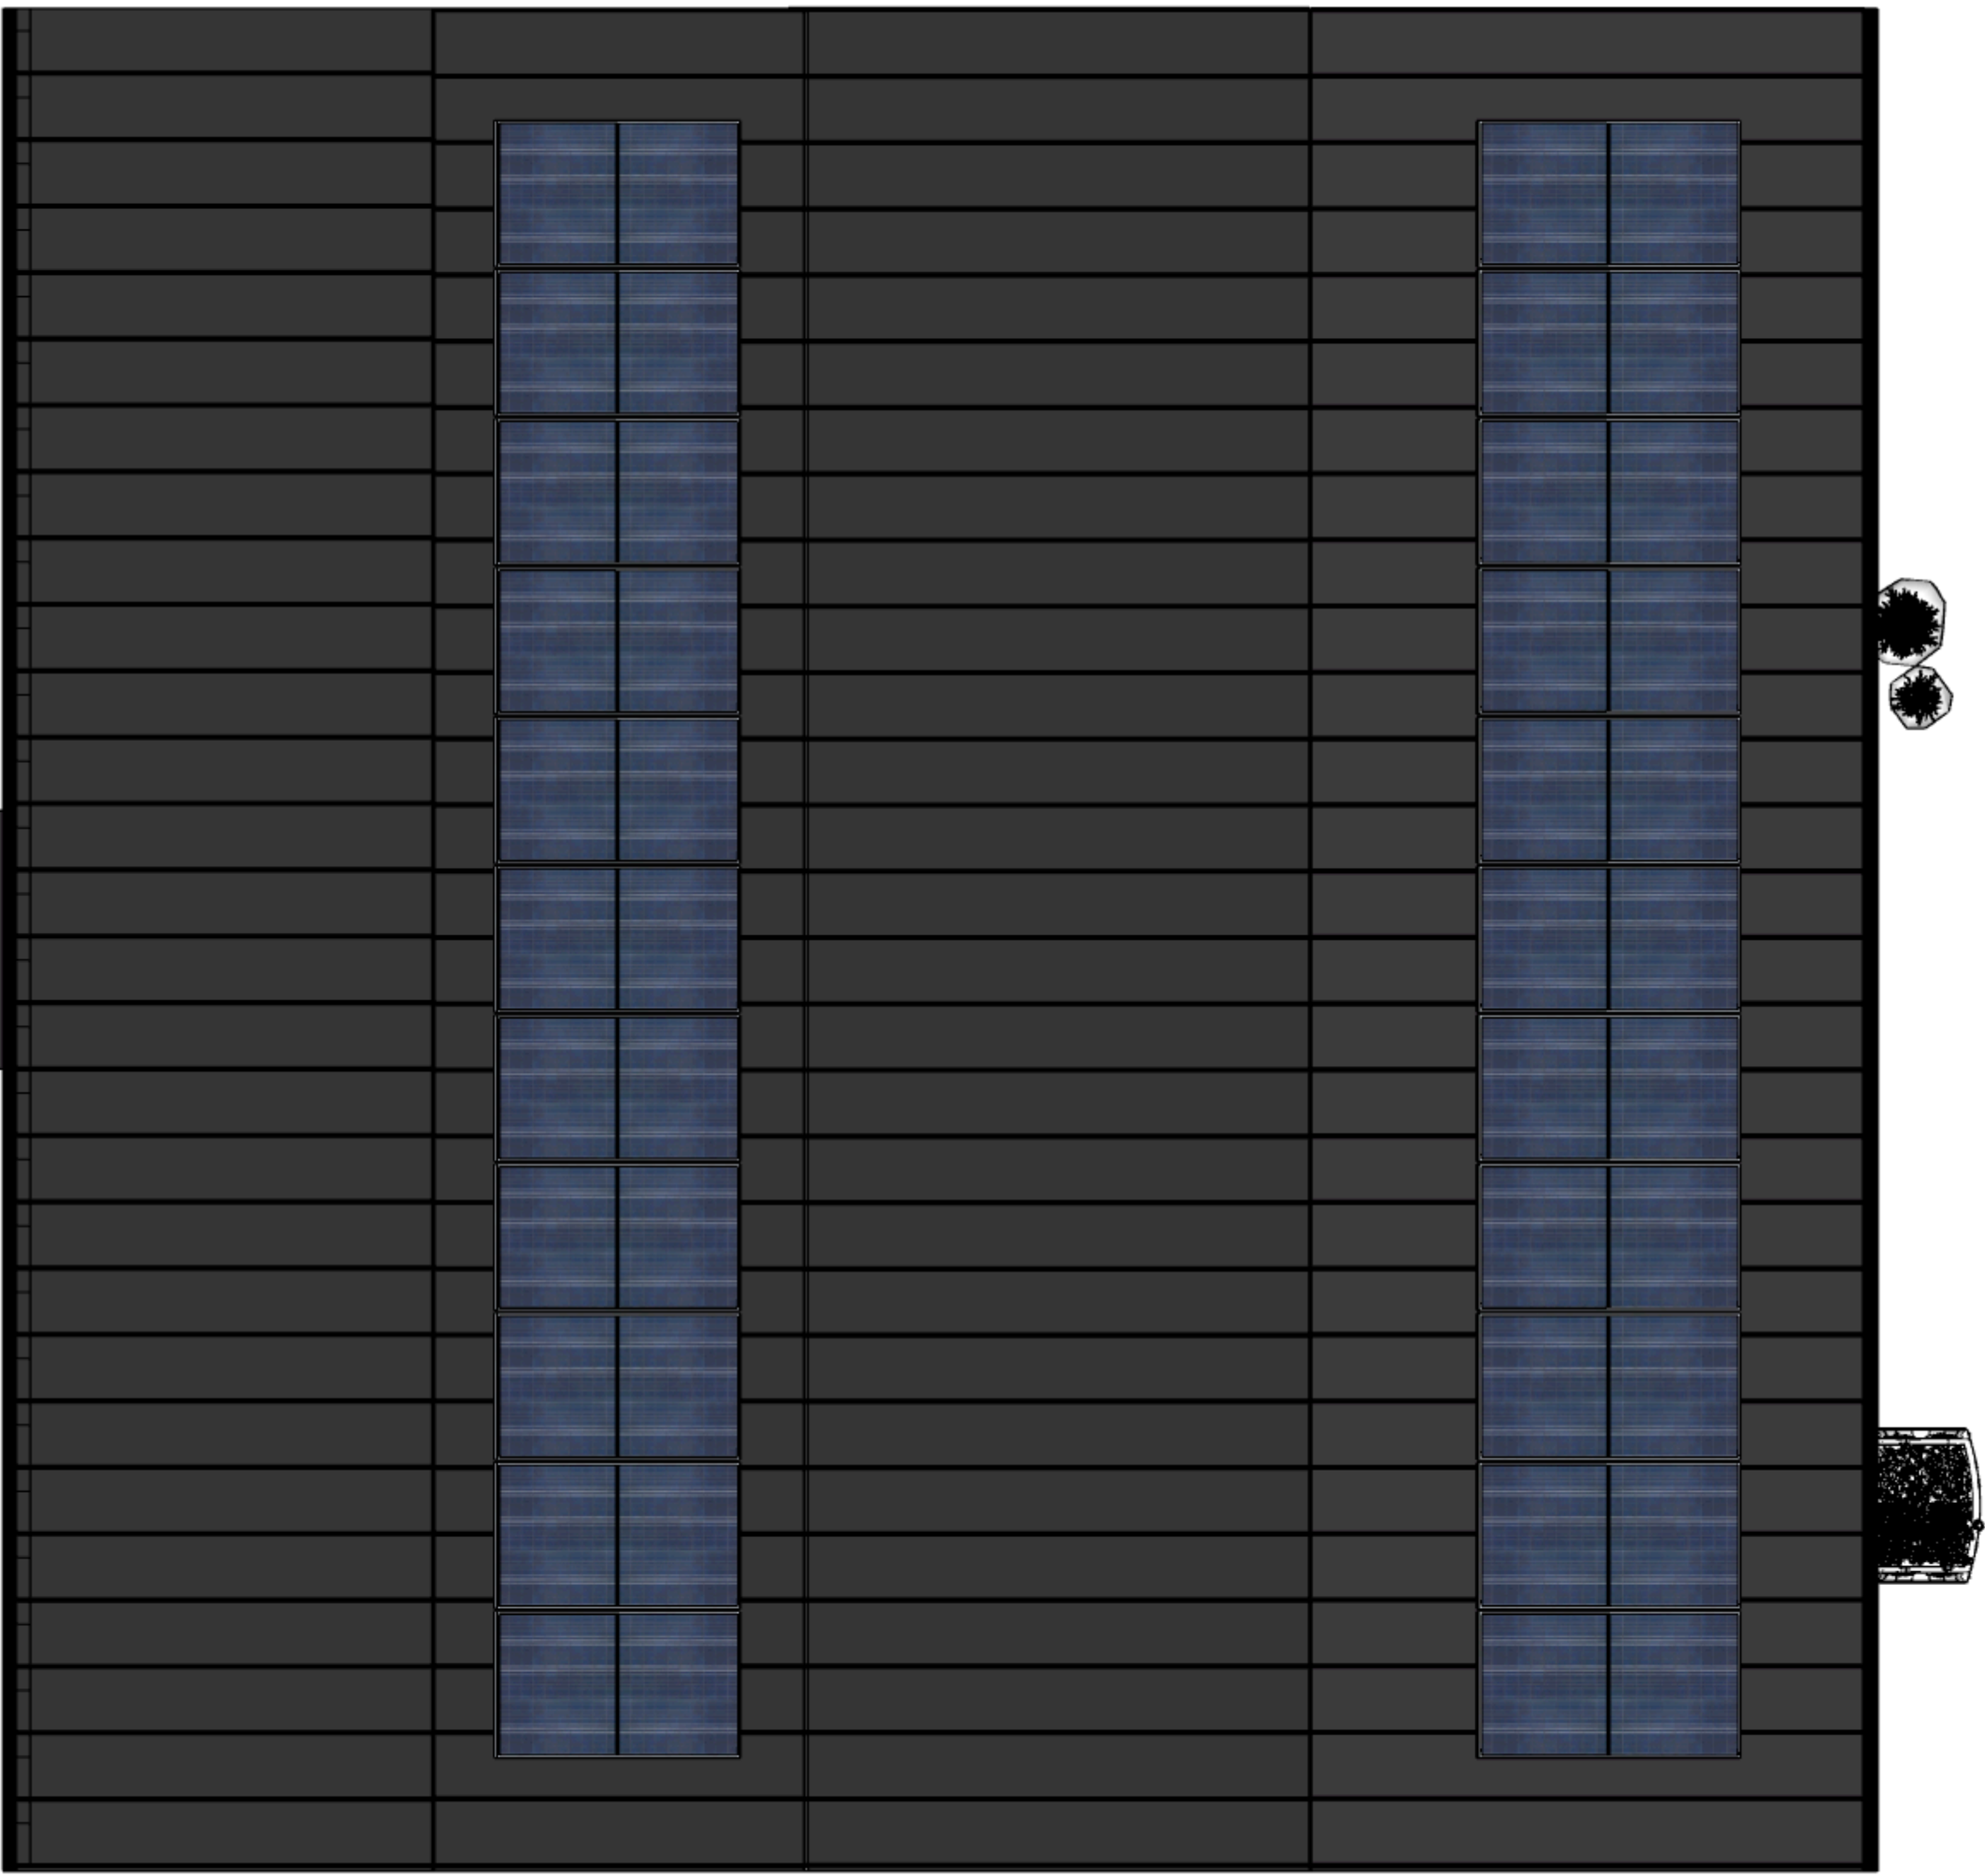

ROOF PLAN

North Barn
Allenmead Farm
Patney, Devizes, Wiltshire, SN10 3RG

Document Date:
3 March 2026

Document Phase:
Planning Approval

Rev.	Date	Remark

Proposed Floor
and Roof Plan

A1.4

Scale: 1:50 @ A1