



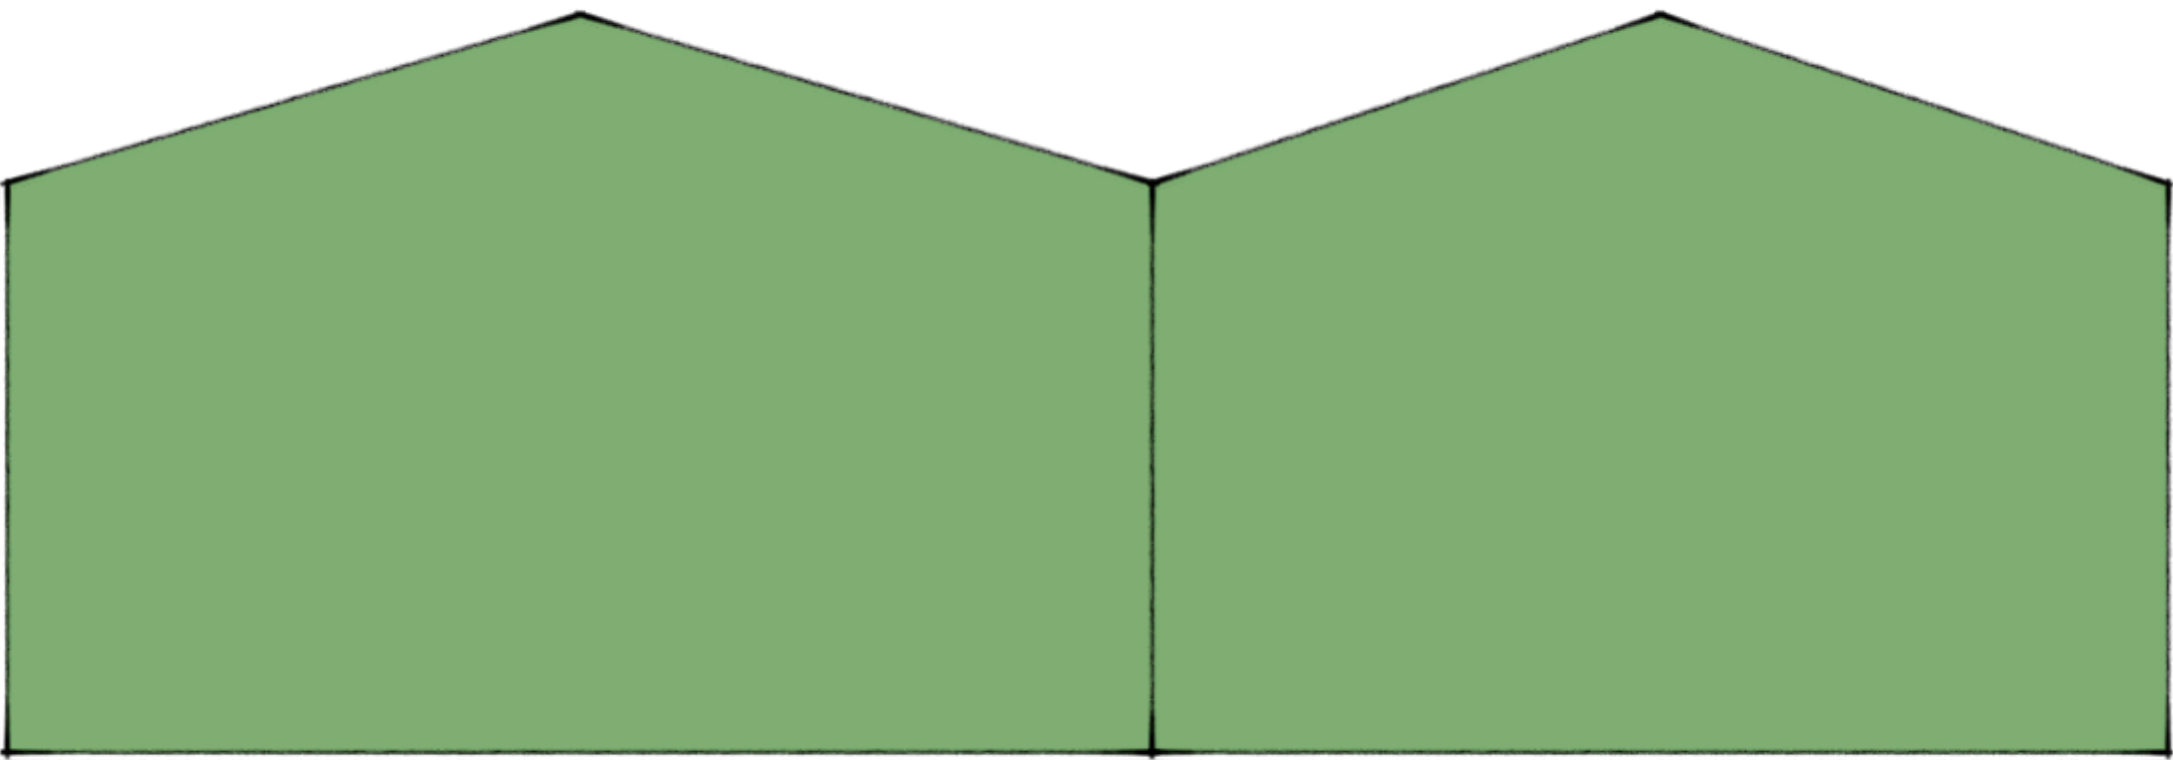

NORTH ELEVATION




WEST ELEVATION

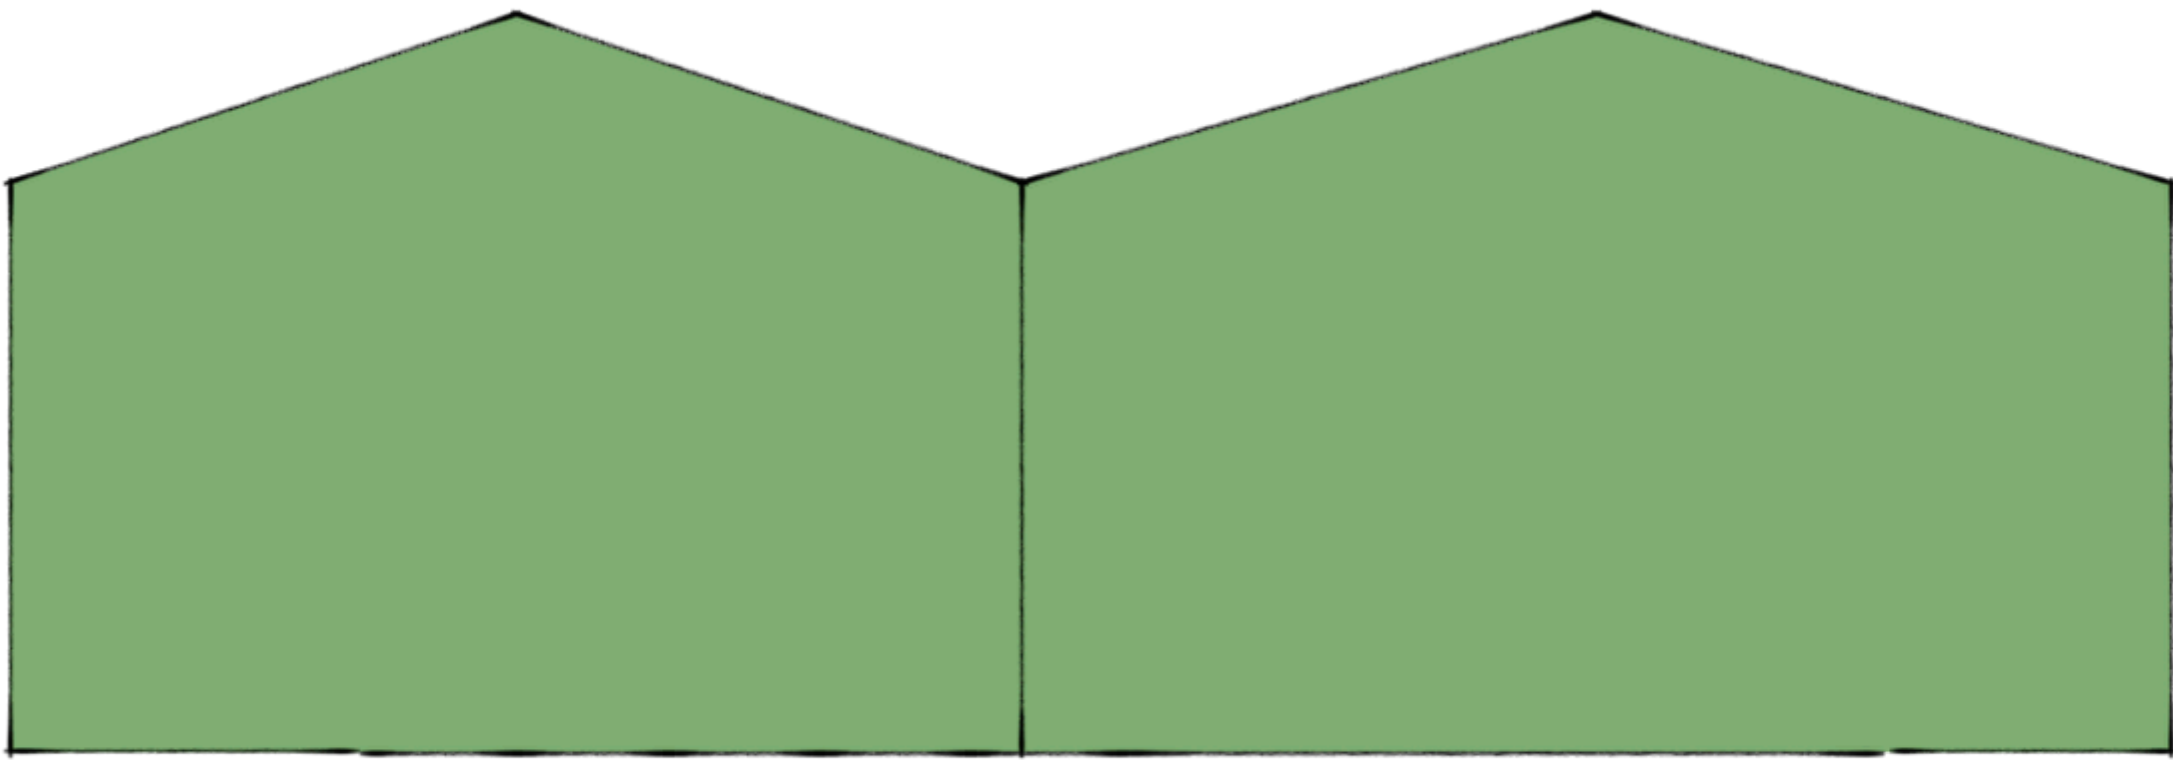

SOUTH ELEVATION



EAST ELEVATION

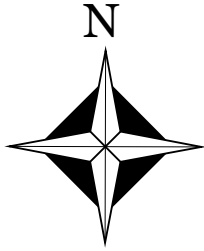

North Barn



ERIGO PASSIVHAUS LTD.
Seldom Seen
2A Woodland Road
Patney
Devizes
SN10 3RD
Tel: 07725 444723

North Barn Allenmead Farm

Patney, Devizes, Wiltshire, SN10 3RG

Document Date:
3 March 2026

Document Phase:
Planning Approval

Rev.	Date	Remark

Existing
Elevations &
Roof Plan

A1.1

Scale: 1:50 @ A1