



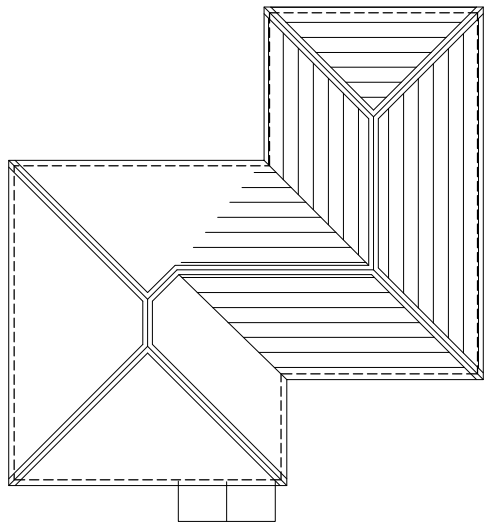


Plan Plan Scale 1:200 & A3

Legend

- Existing Walls
- Proposed walls/block up existing openings, as indicated
- Remove existing wall/door/window as indicated
- Proposed door

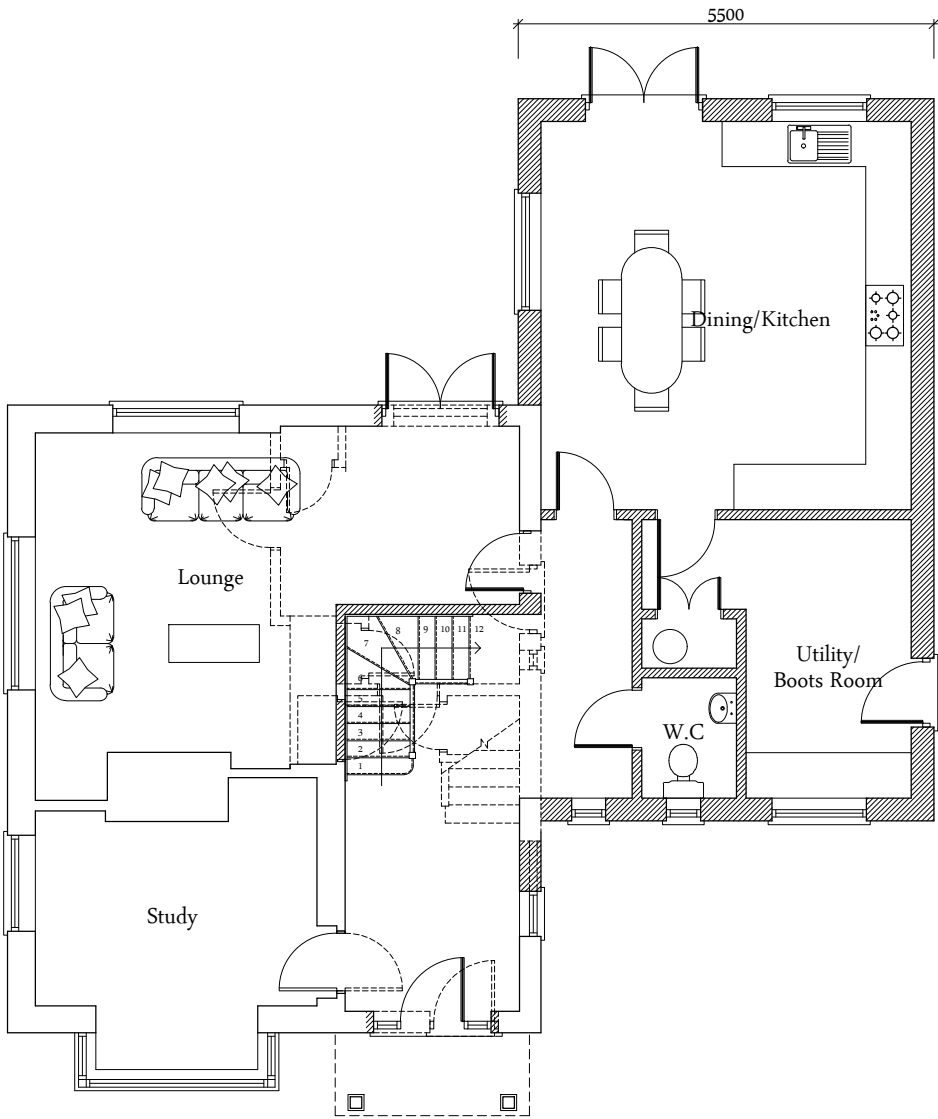

Ground Floor Plan

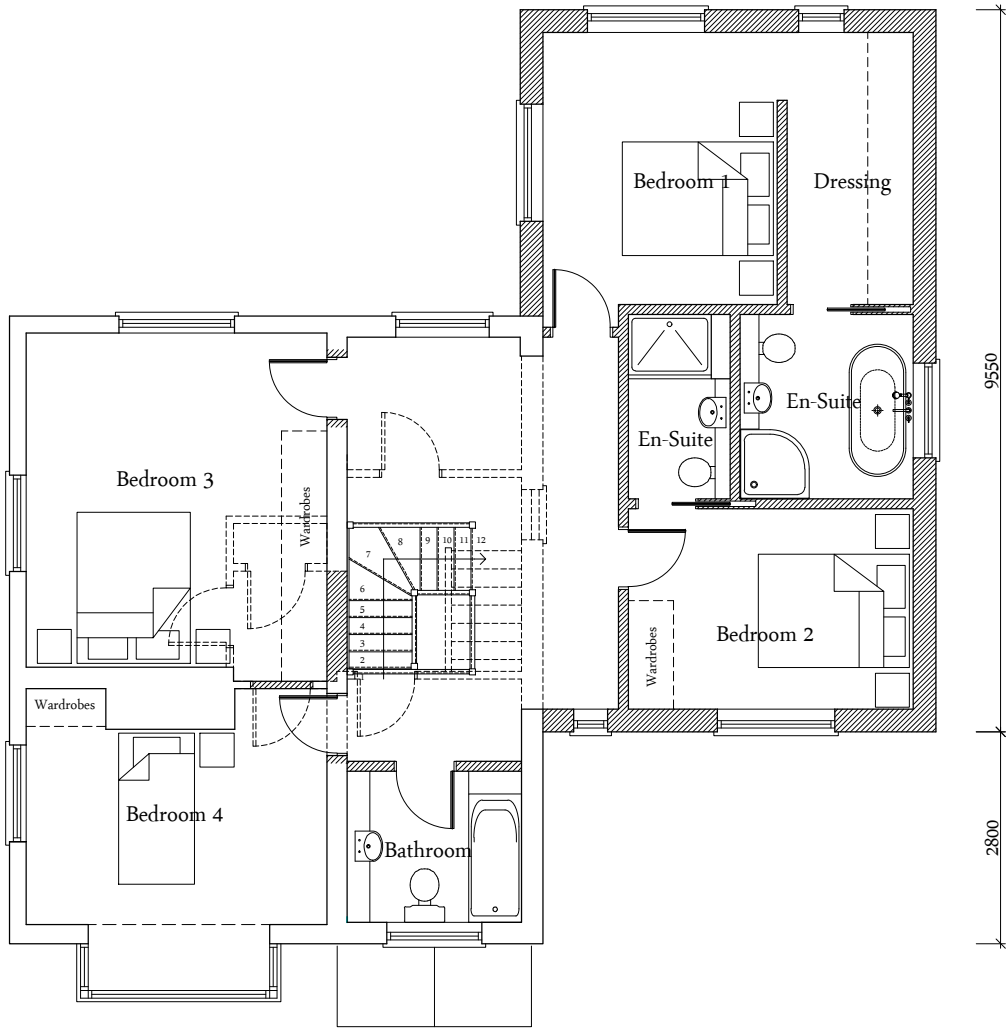

First Floor Plan

NOTES: 1. This drawing is copyright of Larkham Design Ltd and must not be used without their permission. 2. This drawing has been produced to support a planning application and should not be used for any other purpose		
N Metres 012345 Scale Bar (1:100 at A3)		
Rev	Amendment	Date
A	Designs reduced and Garage removed	20/02/26
	Planning Issue	
LARKHAM DESIGN LTD ARCHITECTURAL SERVICES Field View Barn, Longhedge, Salisbury, Wilts. SP4 6RS Tel: 01722 322193 info@larkhamdesign.co.uk www.larkhamdesign.co.uk		
Client & Project Address: Mr B Toomer Huguenot, Nunton, Salisbury, Wilts. SP5 4HP		
Project Description: Proposed 2 Storey Side/Rear Extension & Internal Alteration		
Drawing Title: Proposed Floor Plans		
Scale:		1:100 at A3
Drawing Ref:		1013/PL/01
Rev:		A