
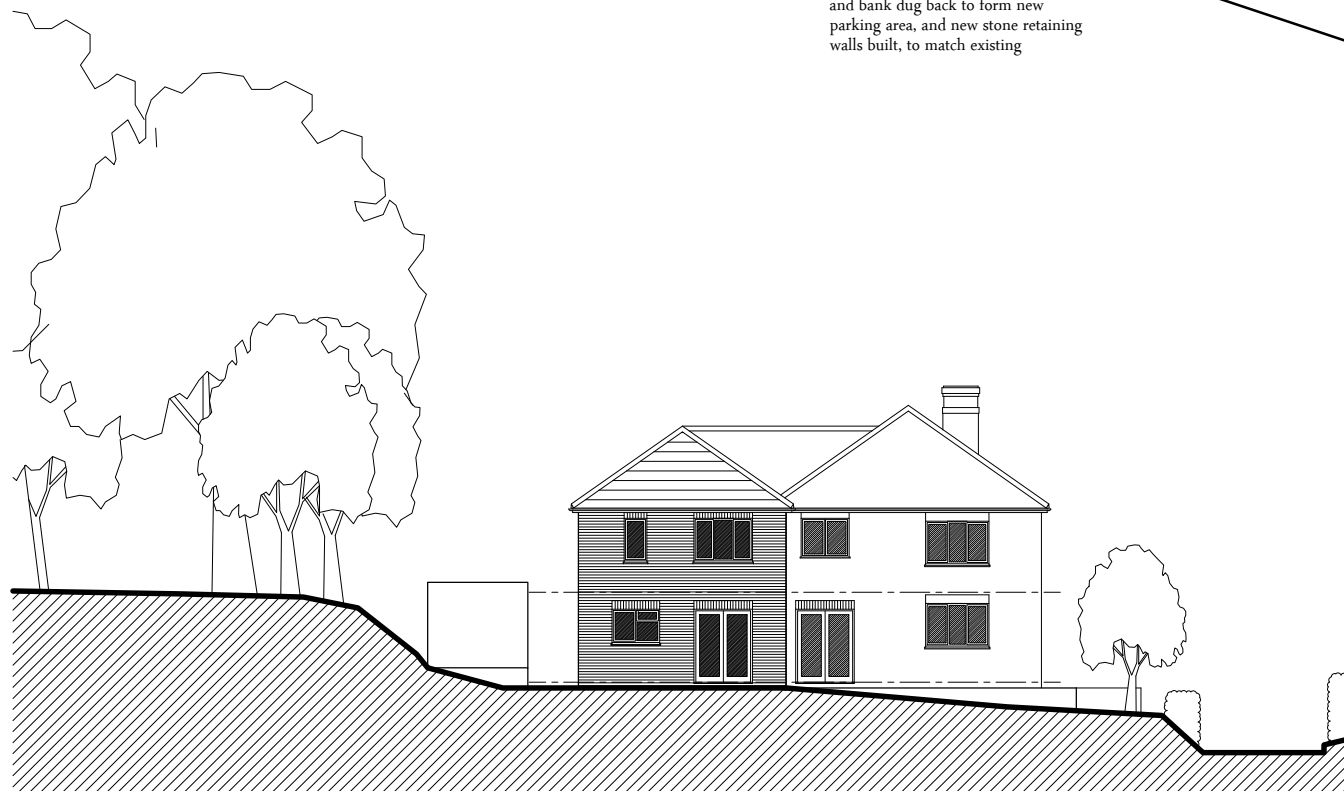


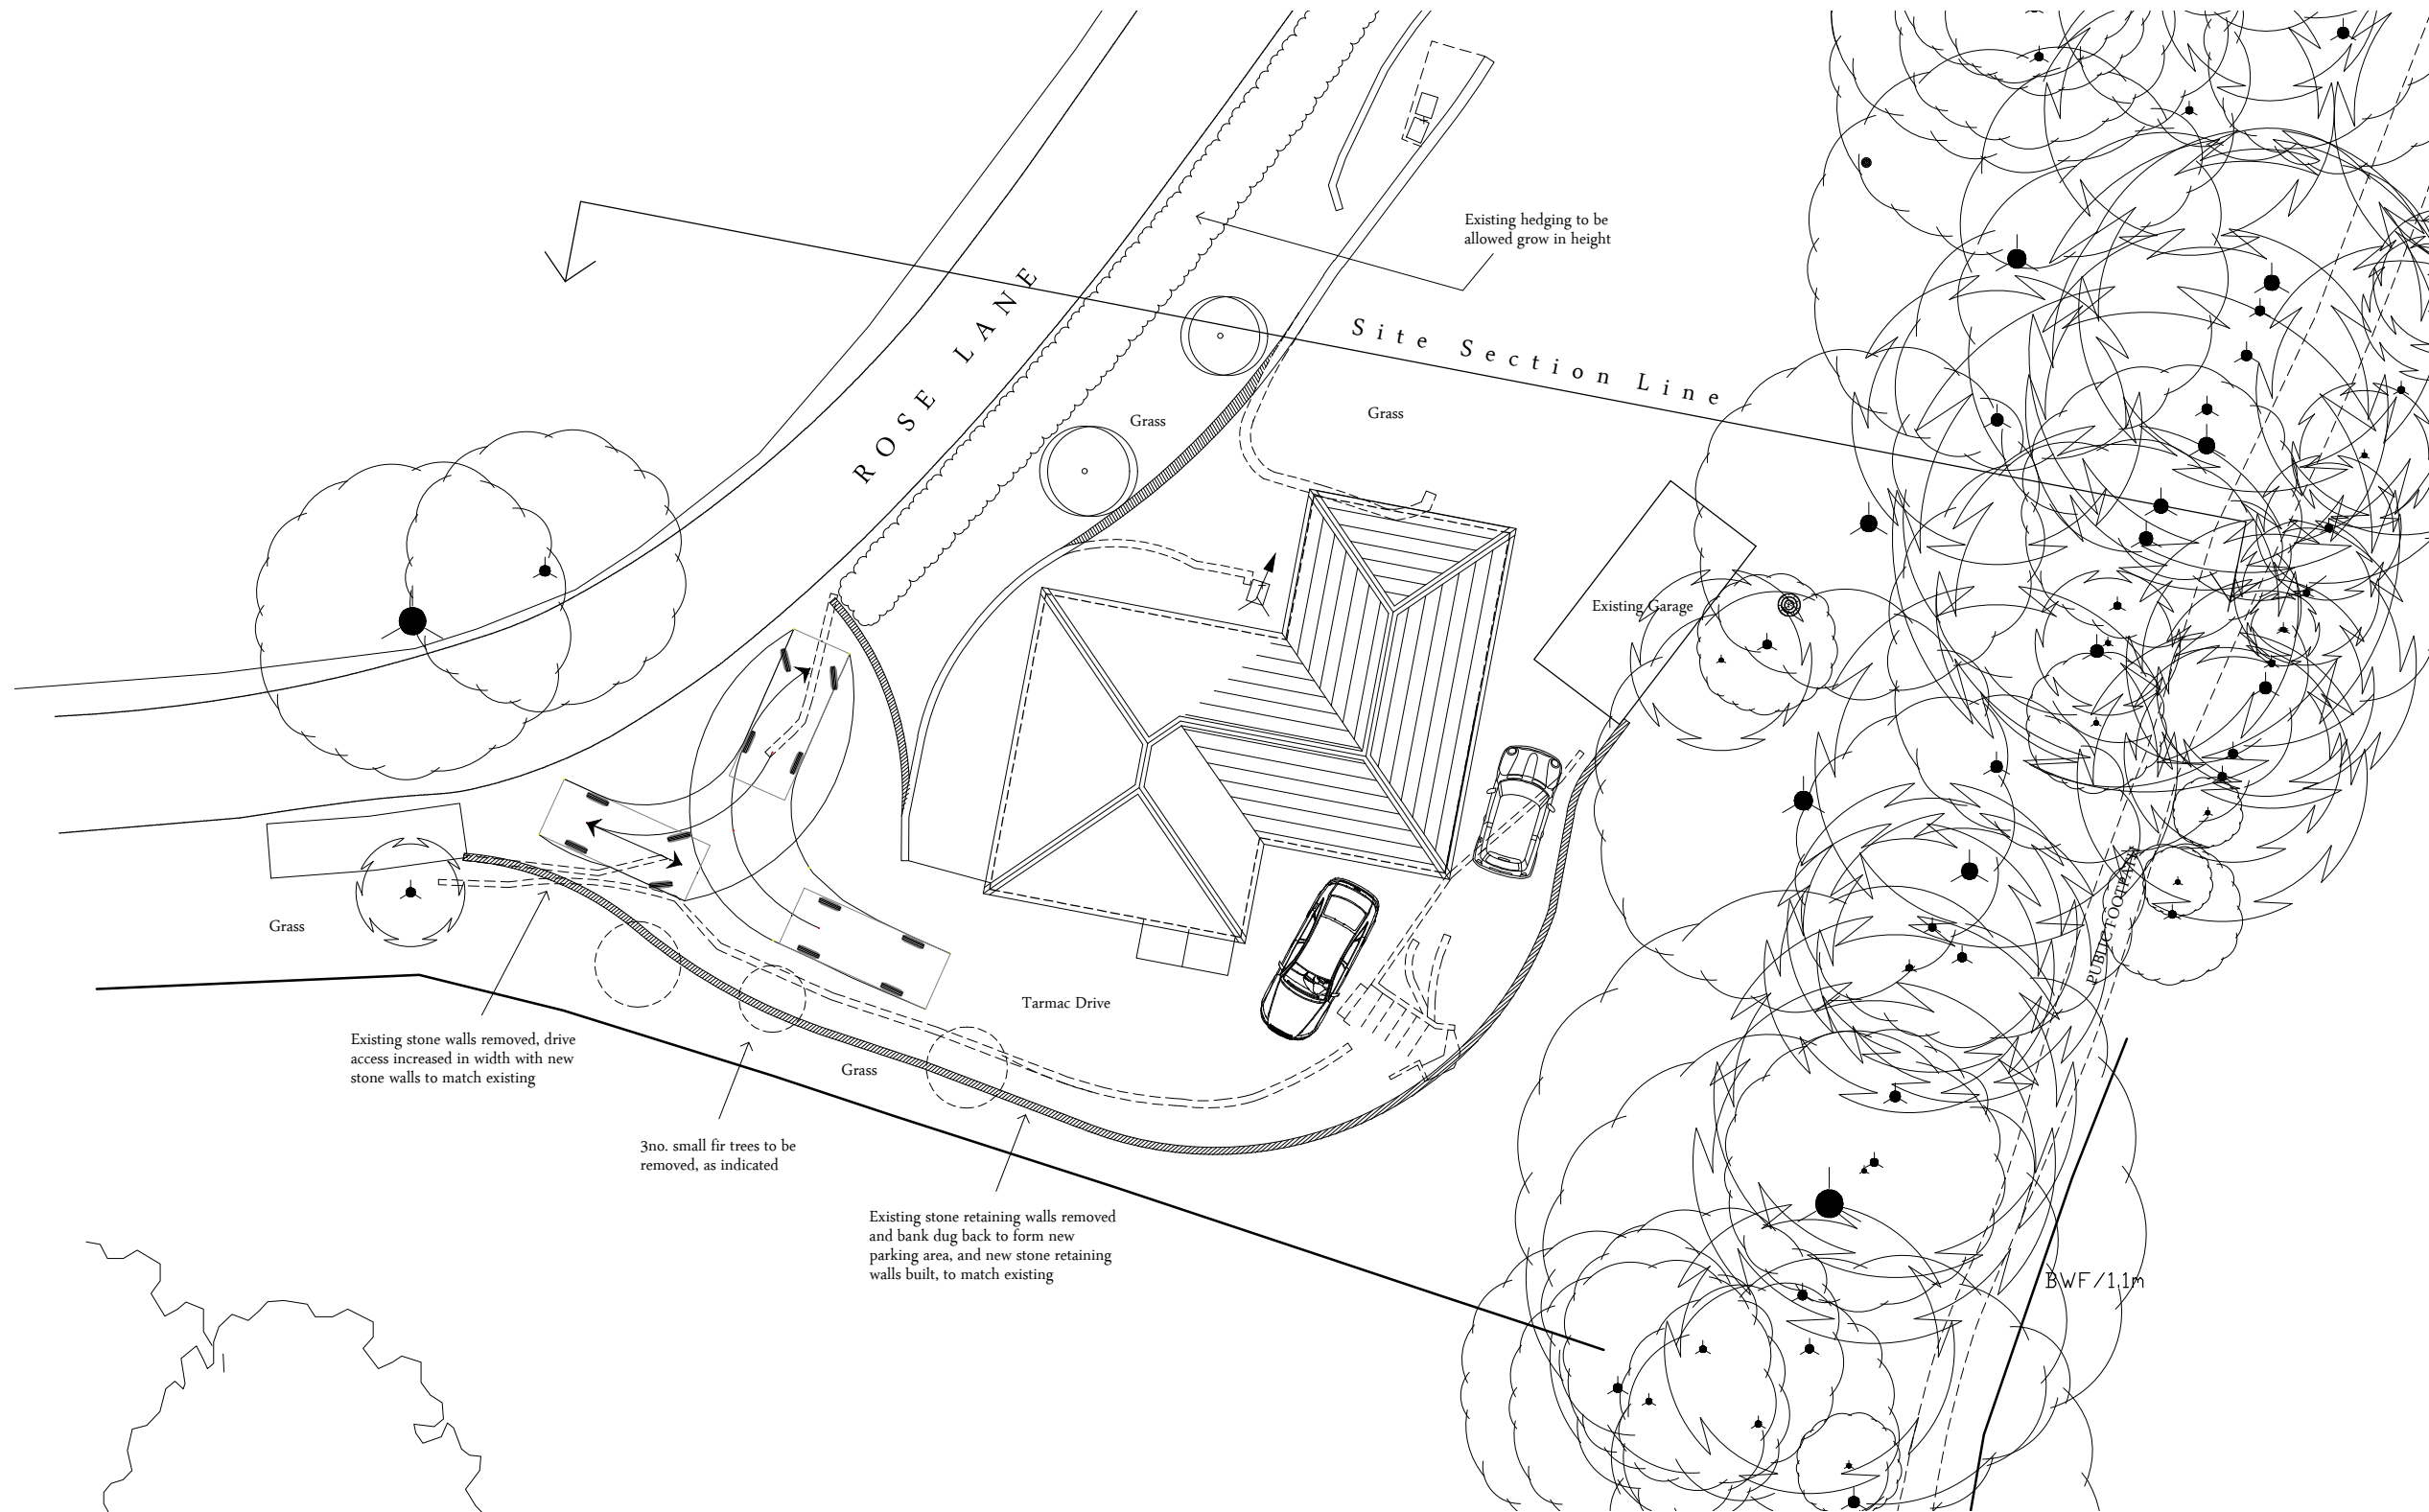

North Elevation/Site Section

NOTES: 1. This drawing is copyright of Larkham Design Ltd and must not be used without their permission. 2. This drawing has been produced to support a planning application and should not be used for any other purpose		
Metres 0 1 2 3 4 5 		
Scale Bar (1:100 at A3)		
Rev	Amendment	Date
A	Planning Issue	03/03/26
LARKHAM DESIGN LTD ARCHITECTURAL SERVICES Field View Barn, Longhedge, Salisbury, Wilts. SP4 6RS Tel: 01722 322193 info@larkhamdesign.co.uk www.larkhamdesign.co.uk		
Client & Project Address: Mr B Toomer Huguenot, Nunton, Salisbury, Wilts. SP5 4HP		
Project Description: Proposed 2 Storey Side/Rear Extension & Internal Alteration		
Drawing Title: Proposed Site Plan		
Scale:		1:200 at A3
Drawing Ref:		Rev:
1013/PL/03		A