



- LEGEND:**
- 1. Metal Standing Seam System Roof - Colour S 8500-N
  - 2. Millboard Ashwood Shadowline Cladding
  - 3. Triple glazed anthracite windows & Doors
  - 4. Photovoltaic Panels
  - 5. Sandstone Buff Stone Cladding




ERIGO PASSIVHAUS LTD.  
Seldom Seen  
2A Woodland Road  
Patney  
Devizes  
SN10 3RD  
Tel: 07725 444723

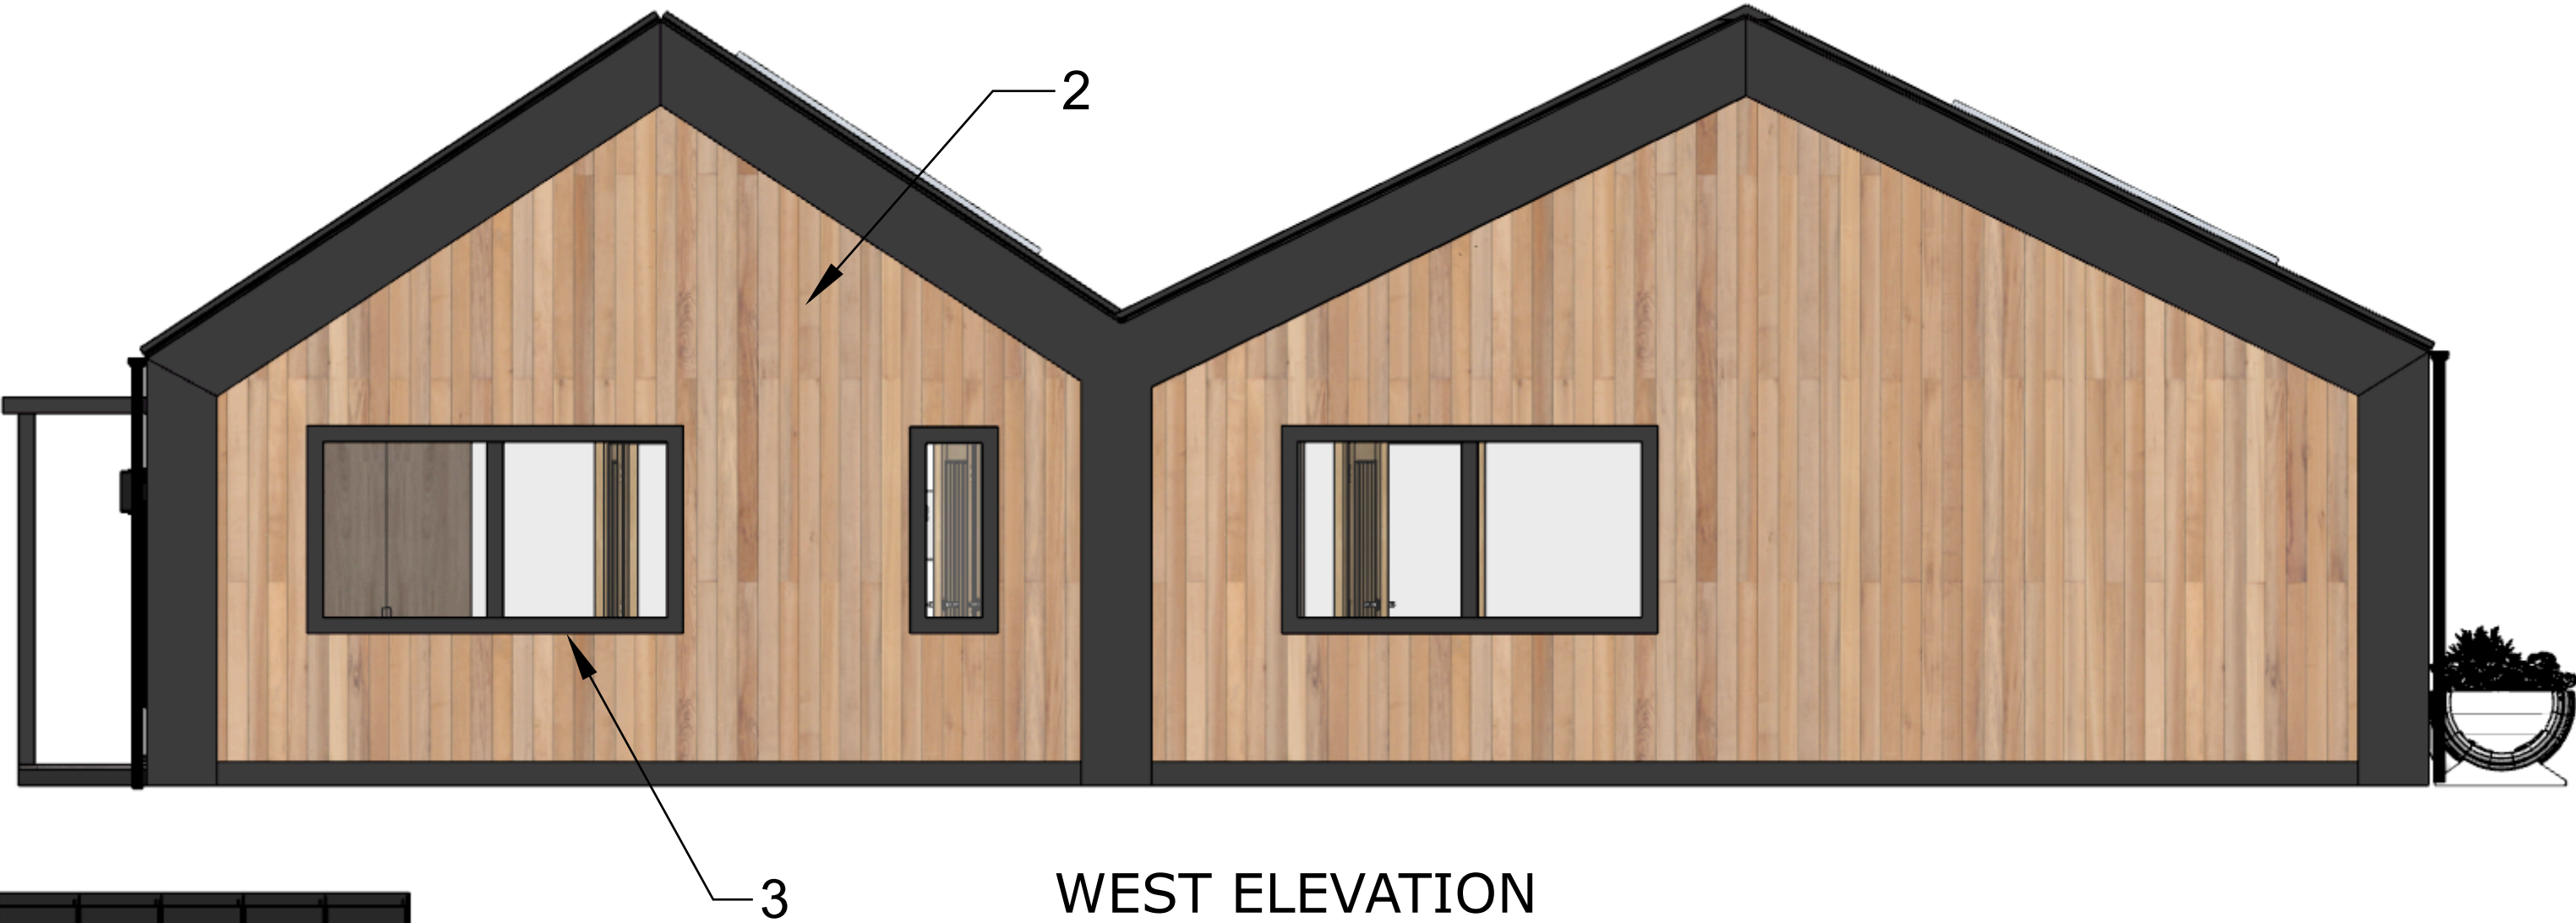


WEST ELEVATION

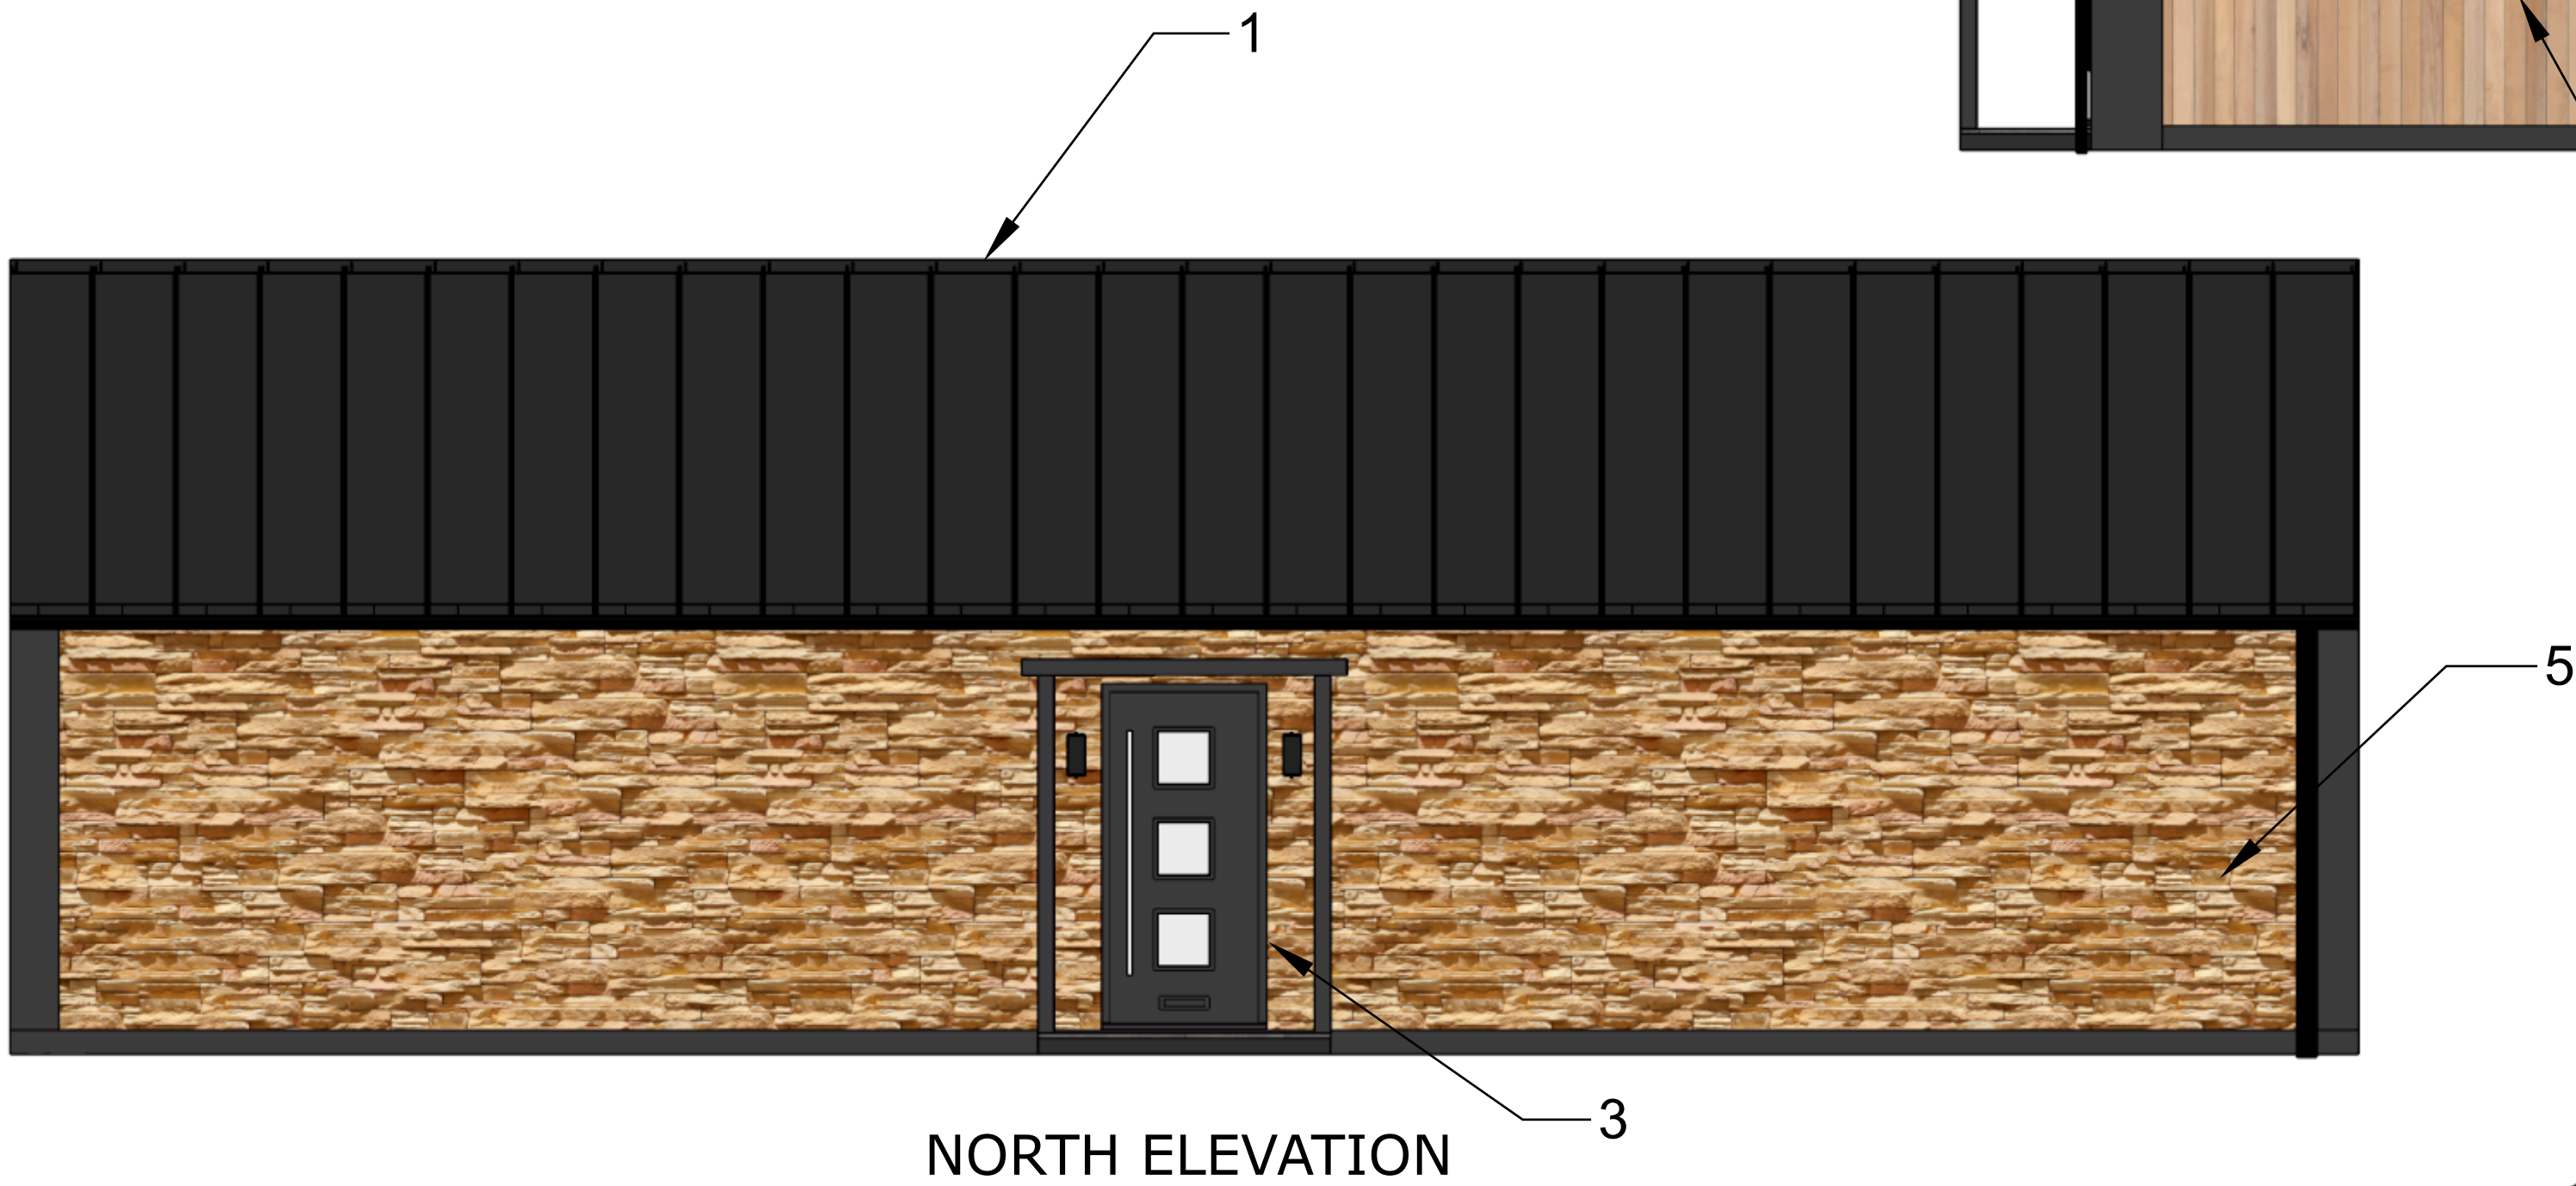

NORTH ELEVATION

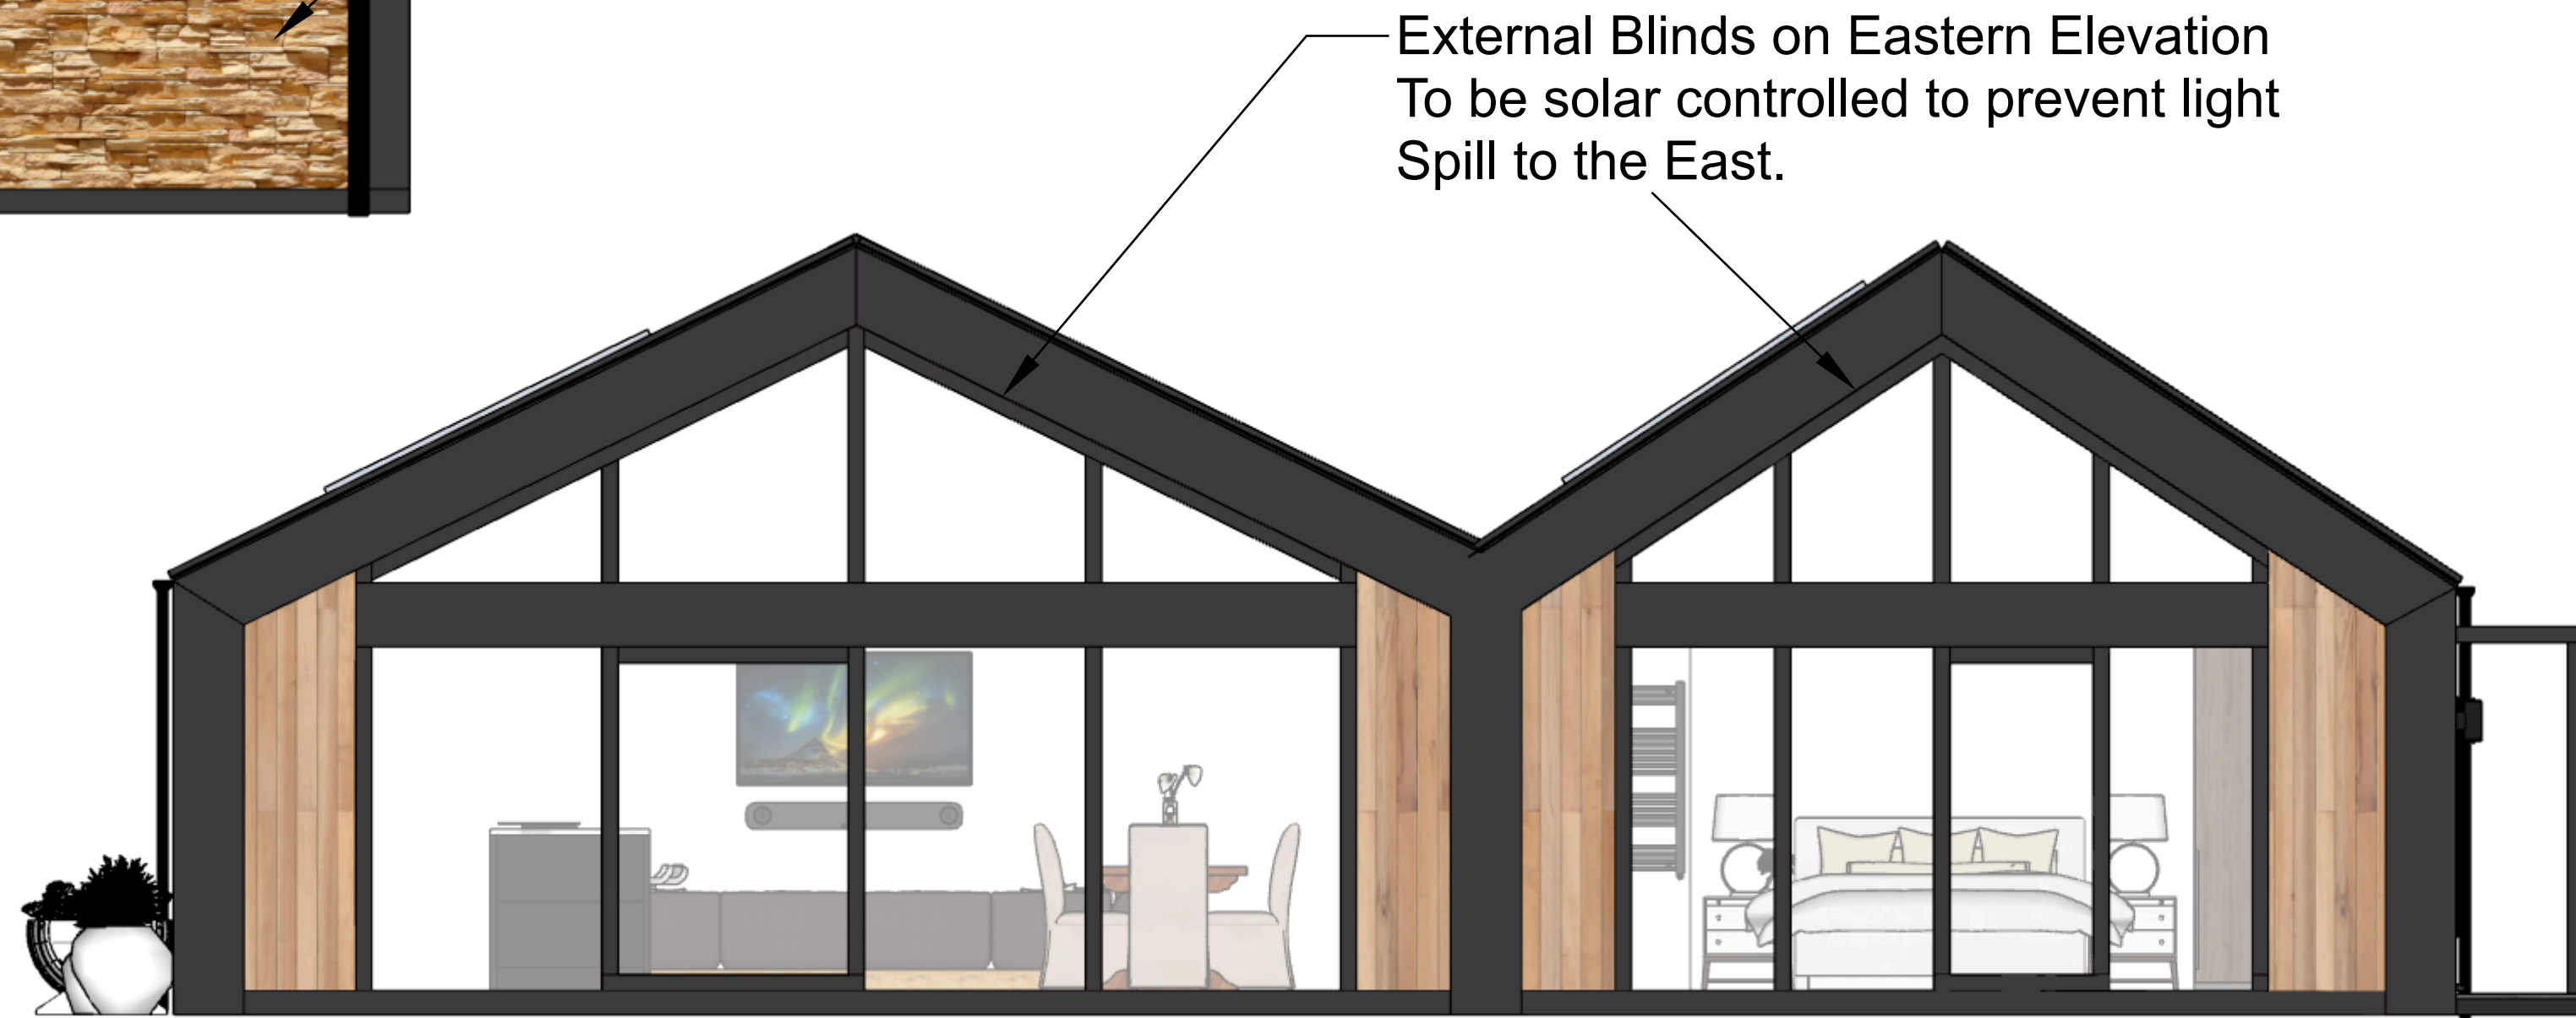

EAST ELEVATION

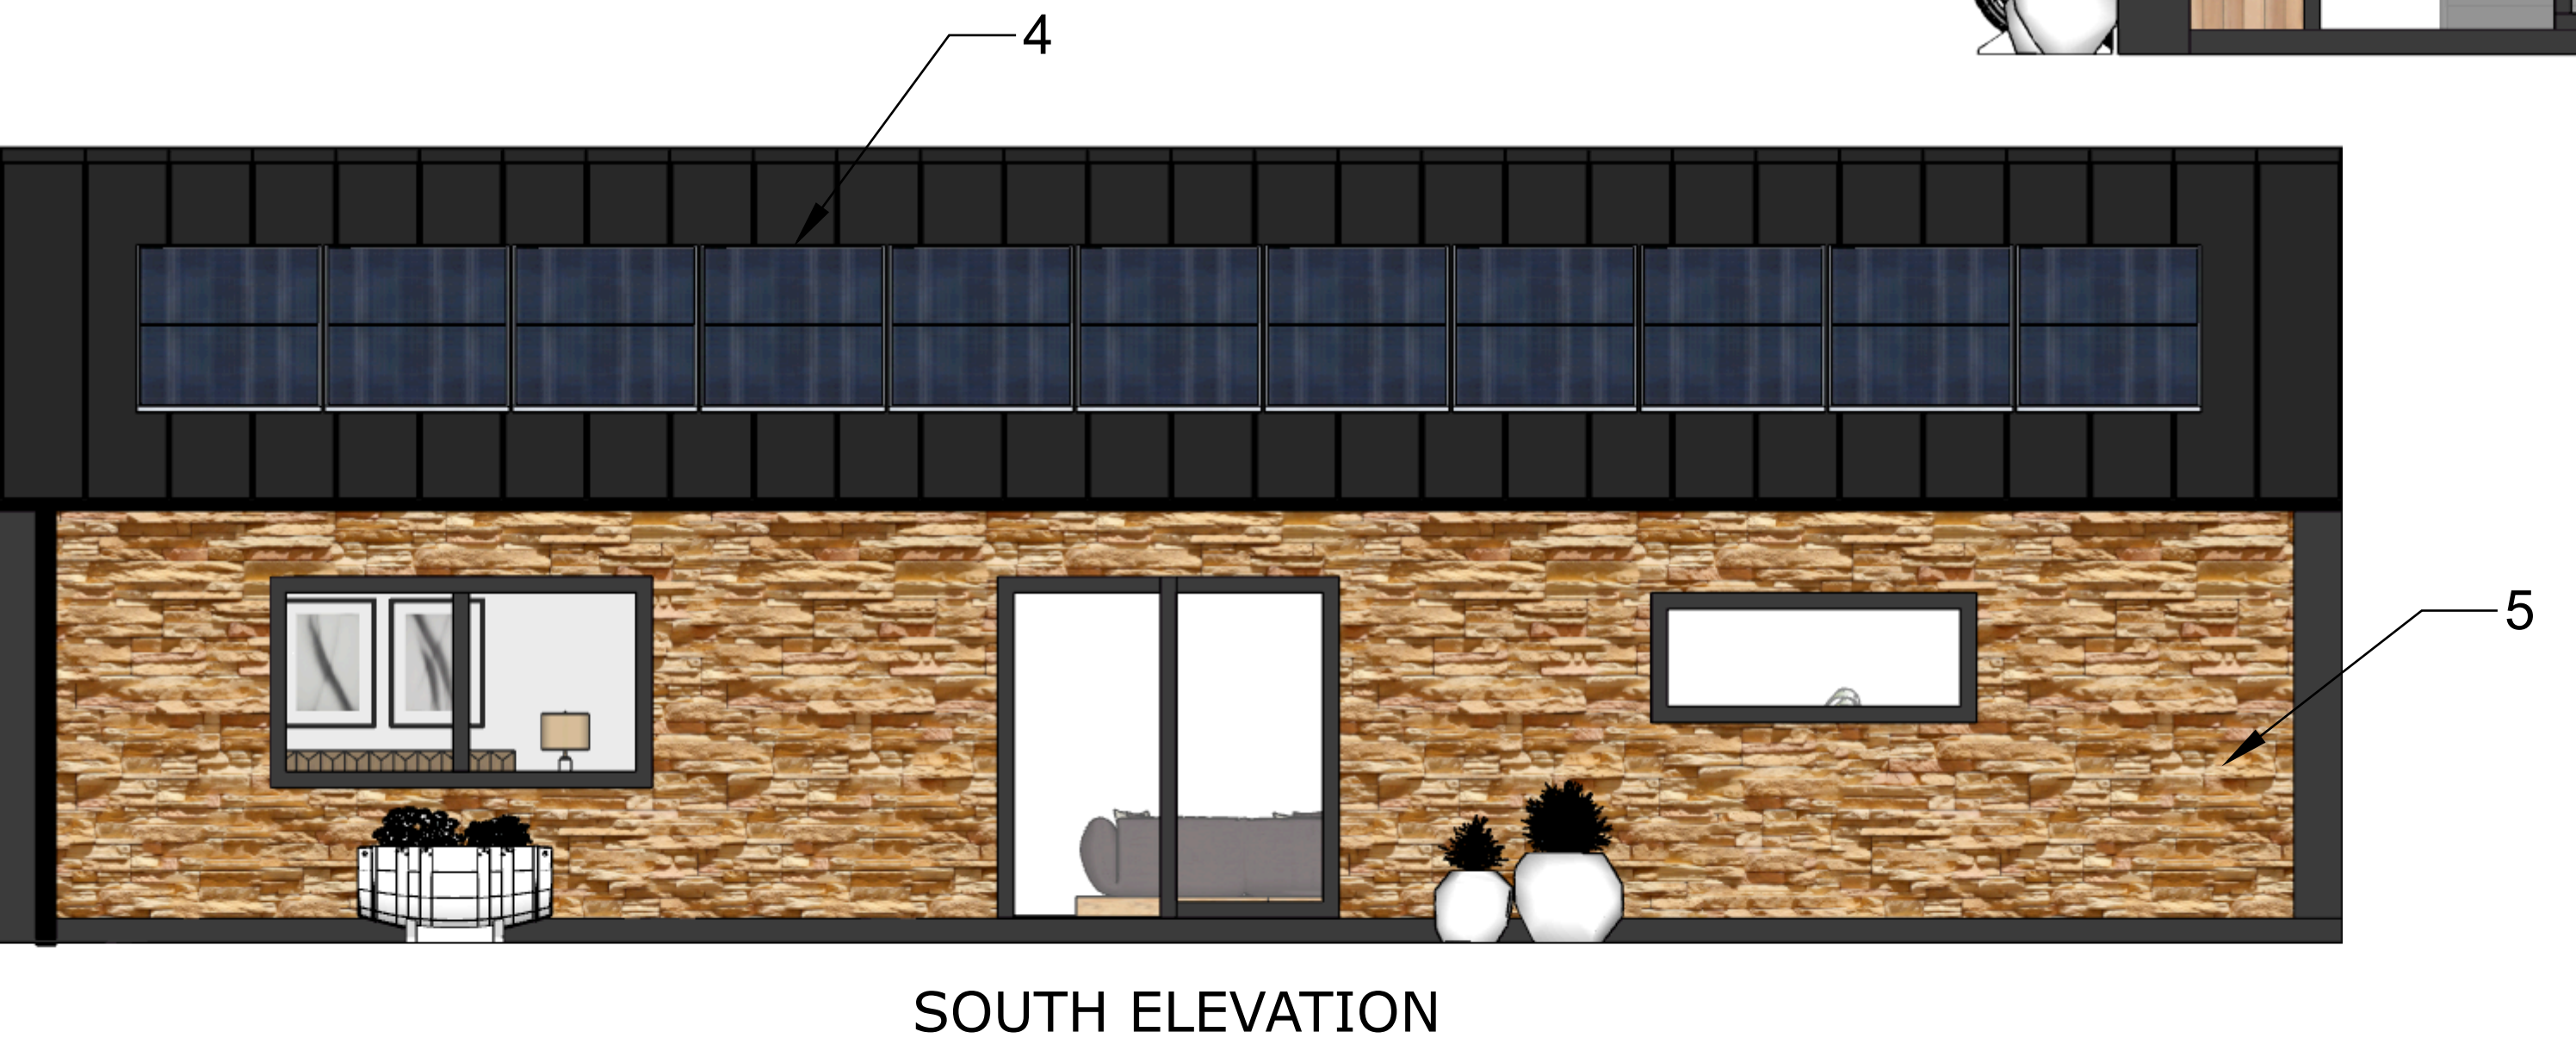

SOUTH ELEVATION



# North Barn Allenmead Farm

Patney, Devizes, Wiltshire, SN10 3RG

Document Date:  
6 March 2026

Document Phase:  
Planning Approval

| Rev. | Date | Remark |
|------|------|--------|
|      |      |        |
|      |      |        |

Proposed  
Elevations

**A1.5**  
Scale: 1:40 @ A1