


ALL DIMENSIONS TO BE CONFIRMED ON SITE PRIOR TO CONSTRUCTION

ALL STRUCTURAL STEEL & TIMBER SIZES TO BE IN LINE WITH STRUCTURAL ENGINEERS LAYOUTS

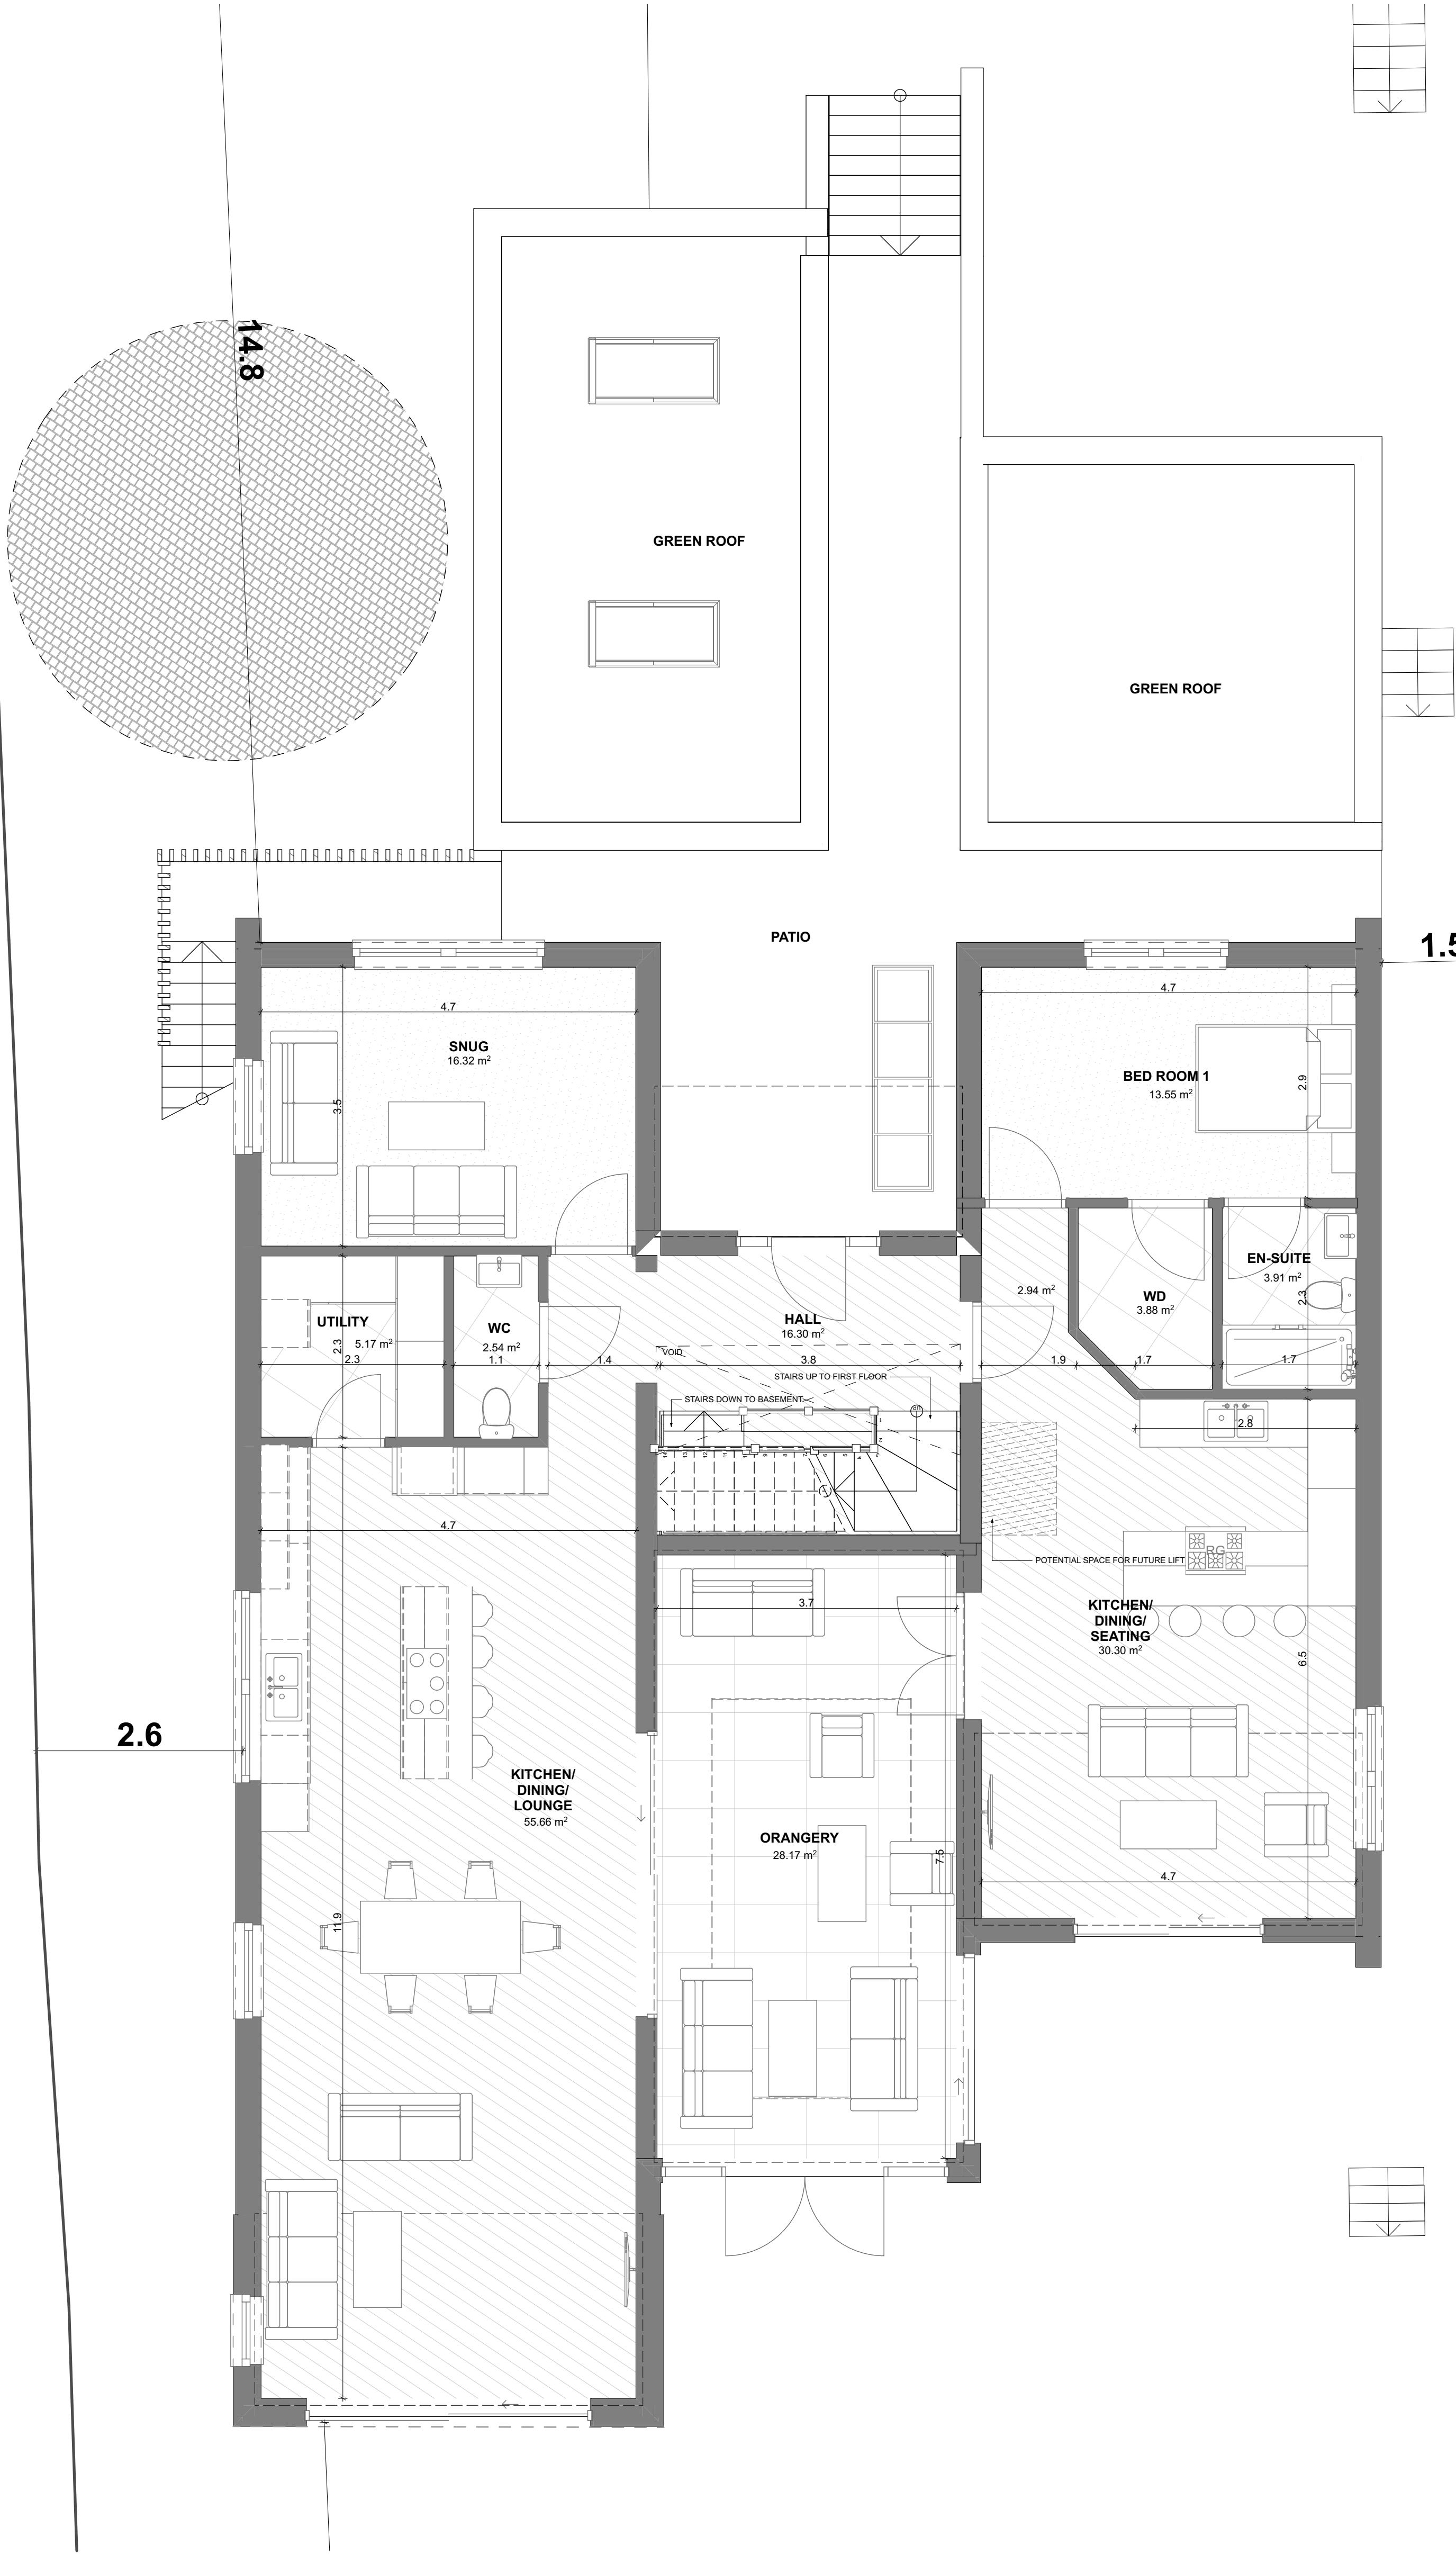

0. Ground Floor PLANNING 1:50

REPRODUCTION OF THESE DRAWINGS BY COPYING OR PRINTING IS CARRIED OUT AT YOUR OWN RISK, PLEASE REFER TO ASSOCIATED SCALE BAR. DO NOT SCALE FROM THESE DRAWINGS FOR CONSTRUCTION PURPOSES. ANY DISCREPANCIES SHOULD BE IMMEDIATELY RAISED WITH AC ARCHITECTS



DATE	INITIAL	REVISION	SUFFIX
CLIENT Mr & Mrs Tatam			
PROJECT 37 George Lane Marlborough SN8 4BX			
TITLE Proposed Ground Floor Plan PLANNING			
SCALE @ A1 1:50	START DATE Sept 25	DRAWN ROD	CHECKED JP
REV 599 - PL 201			
LEWIS HOUSE, UNIT 213, EAST WAY HILLEND IND EST, DUNFERMLINE FIFE, KY11 9JF, SCOTLAND			
t - 03333 444 217 e - info@acarchitects.biz w - www.acarchitects.biz			