



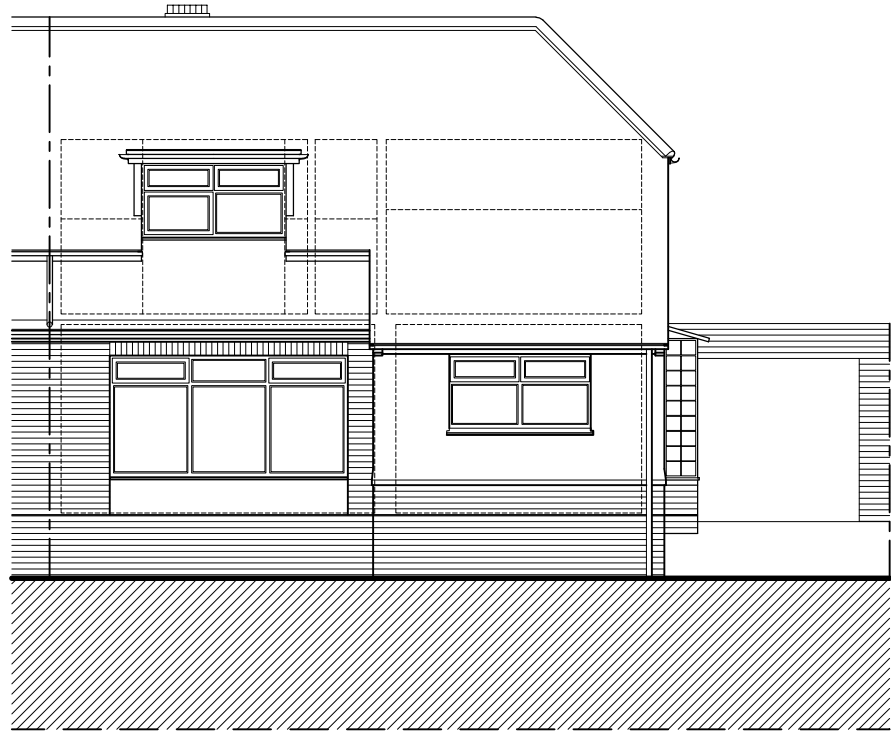


FRONT ELEVATION

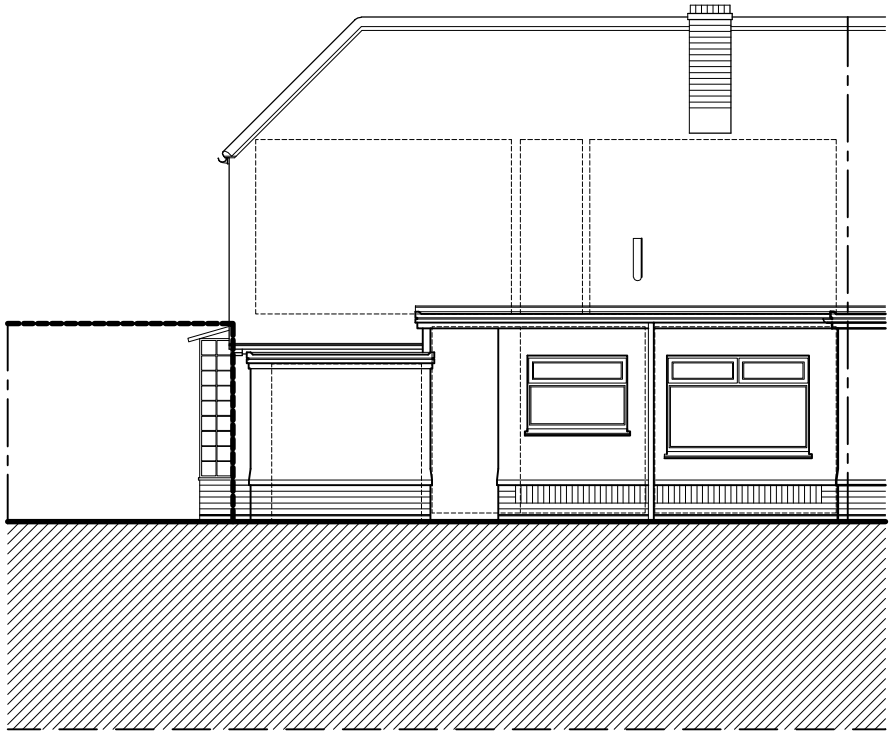


REAR ELEVATION




SIDE ELEVATION

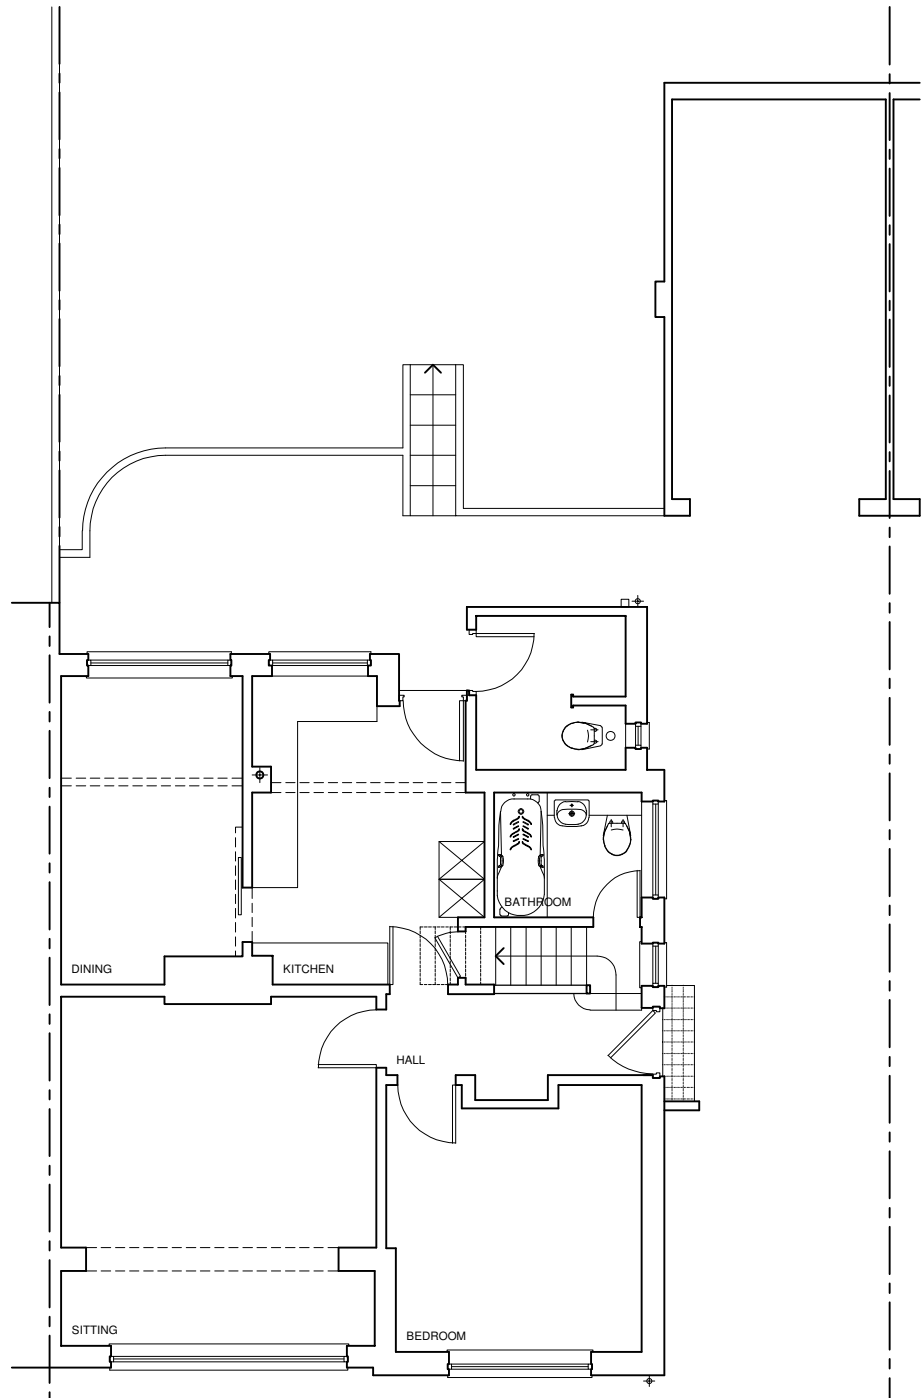


GROUND FLOOR PLAN

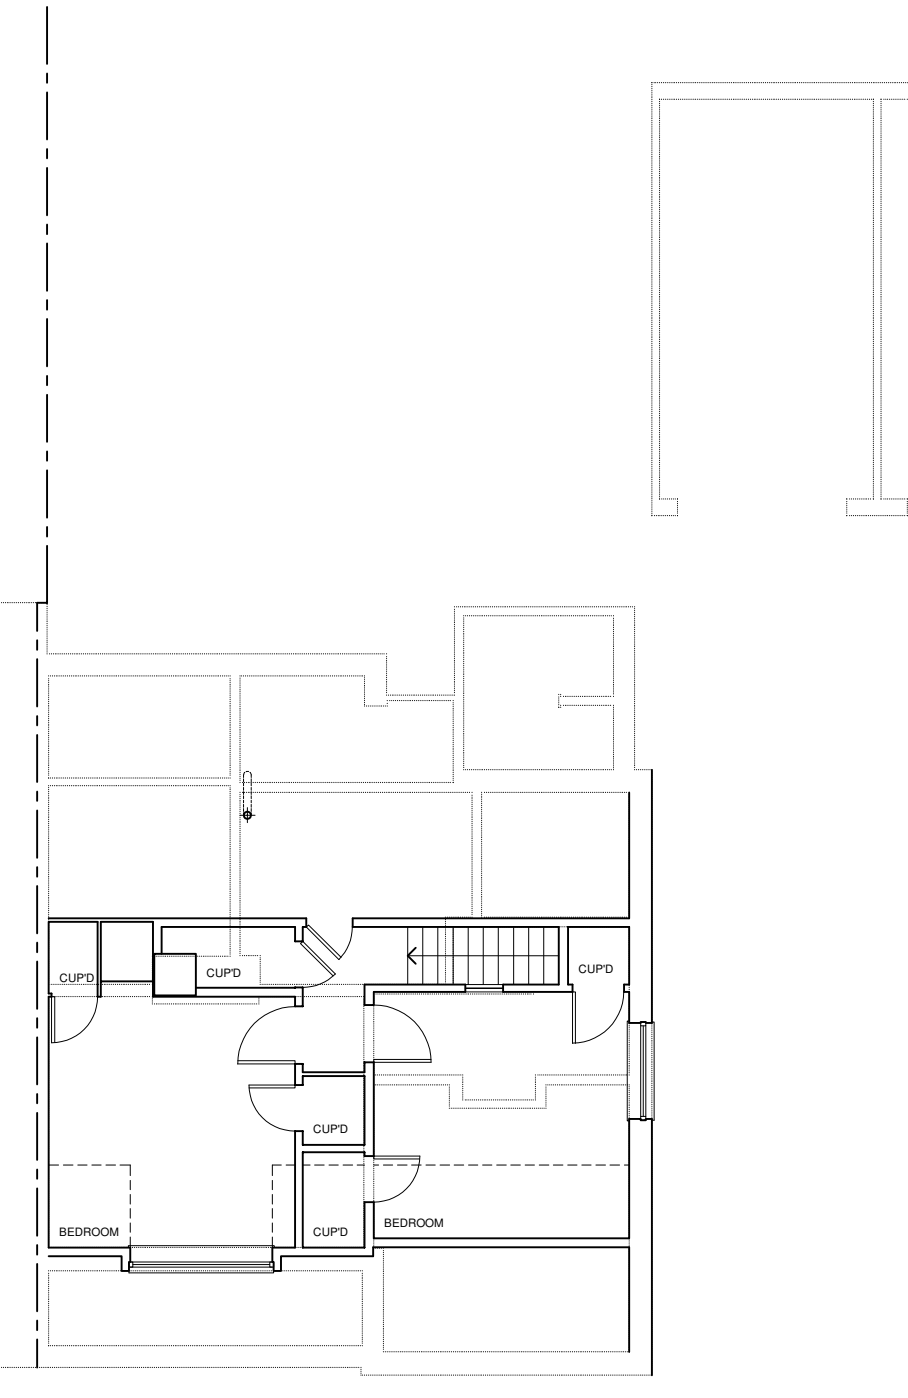

FIRST FLOOR PLAN

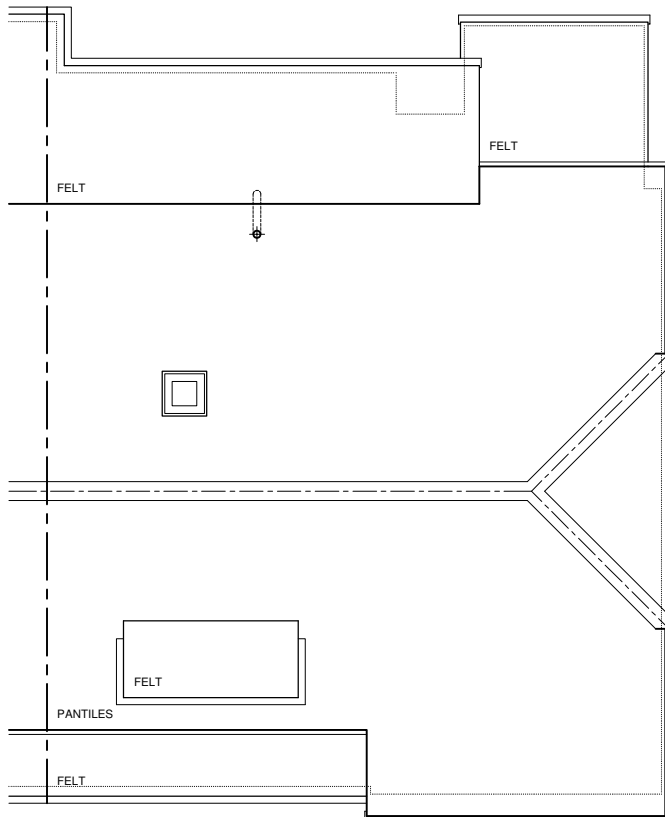

ROOF PLAN

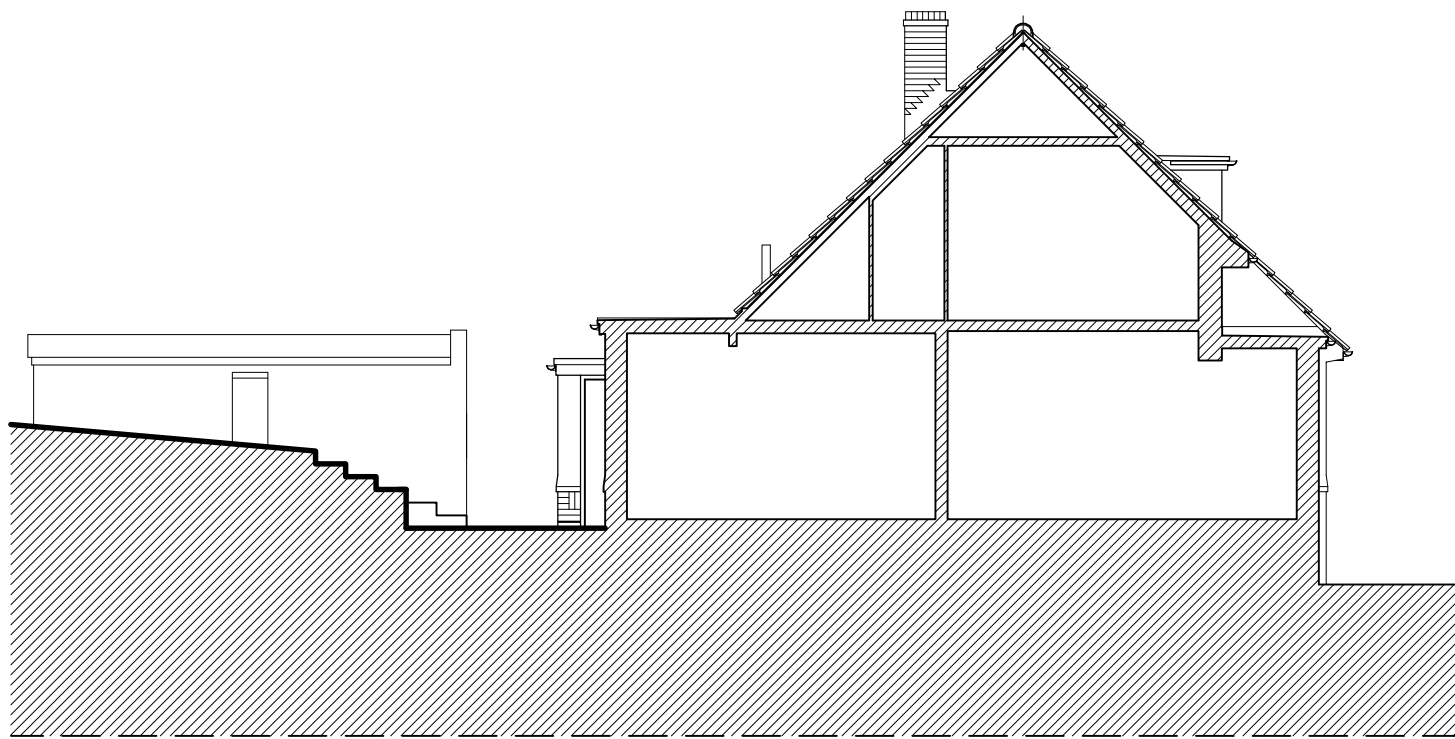

SIDE SECTIONAL ELEVATION



| DATE                                                        | REVISIONS | DRAWING TITLE                                                                               |     |
|-------------------------------------------------------------|-----------|---------------------------------------------------------------------------------------------|-----|
| CLIENT<br><b>Matt Wyeth</b>                                 |           | EXISTING PLANS & ELEVATIONS.                                                                |     |
| JOB TITLE<br><br>19 ANDERSON ROAD<br>SALISBURY<br>WILTSHIRE |           | <b>PLANNING &amp; DESIGN</b><br><br>22 DEVONSHIRE ROAD<br>SALISBURY<br>WILTSHIRE<br>SP1 3NW |     |
| 1:100 @ A2                                                  |           | DRAWING No                                                                                  | REV |
| OCT 2025                                                    |           | 1600/01                                                                                     | A   |
| OCT 2025                                                    |           | RJL                                                                                         |     |