




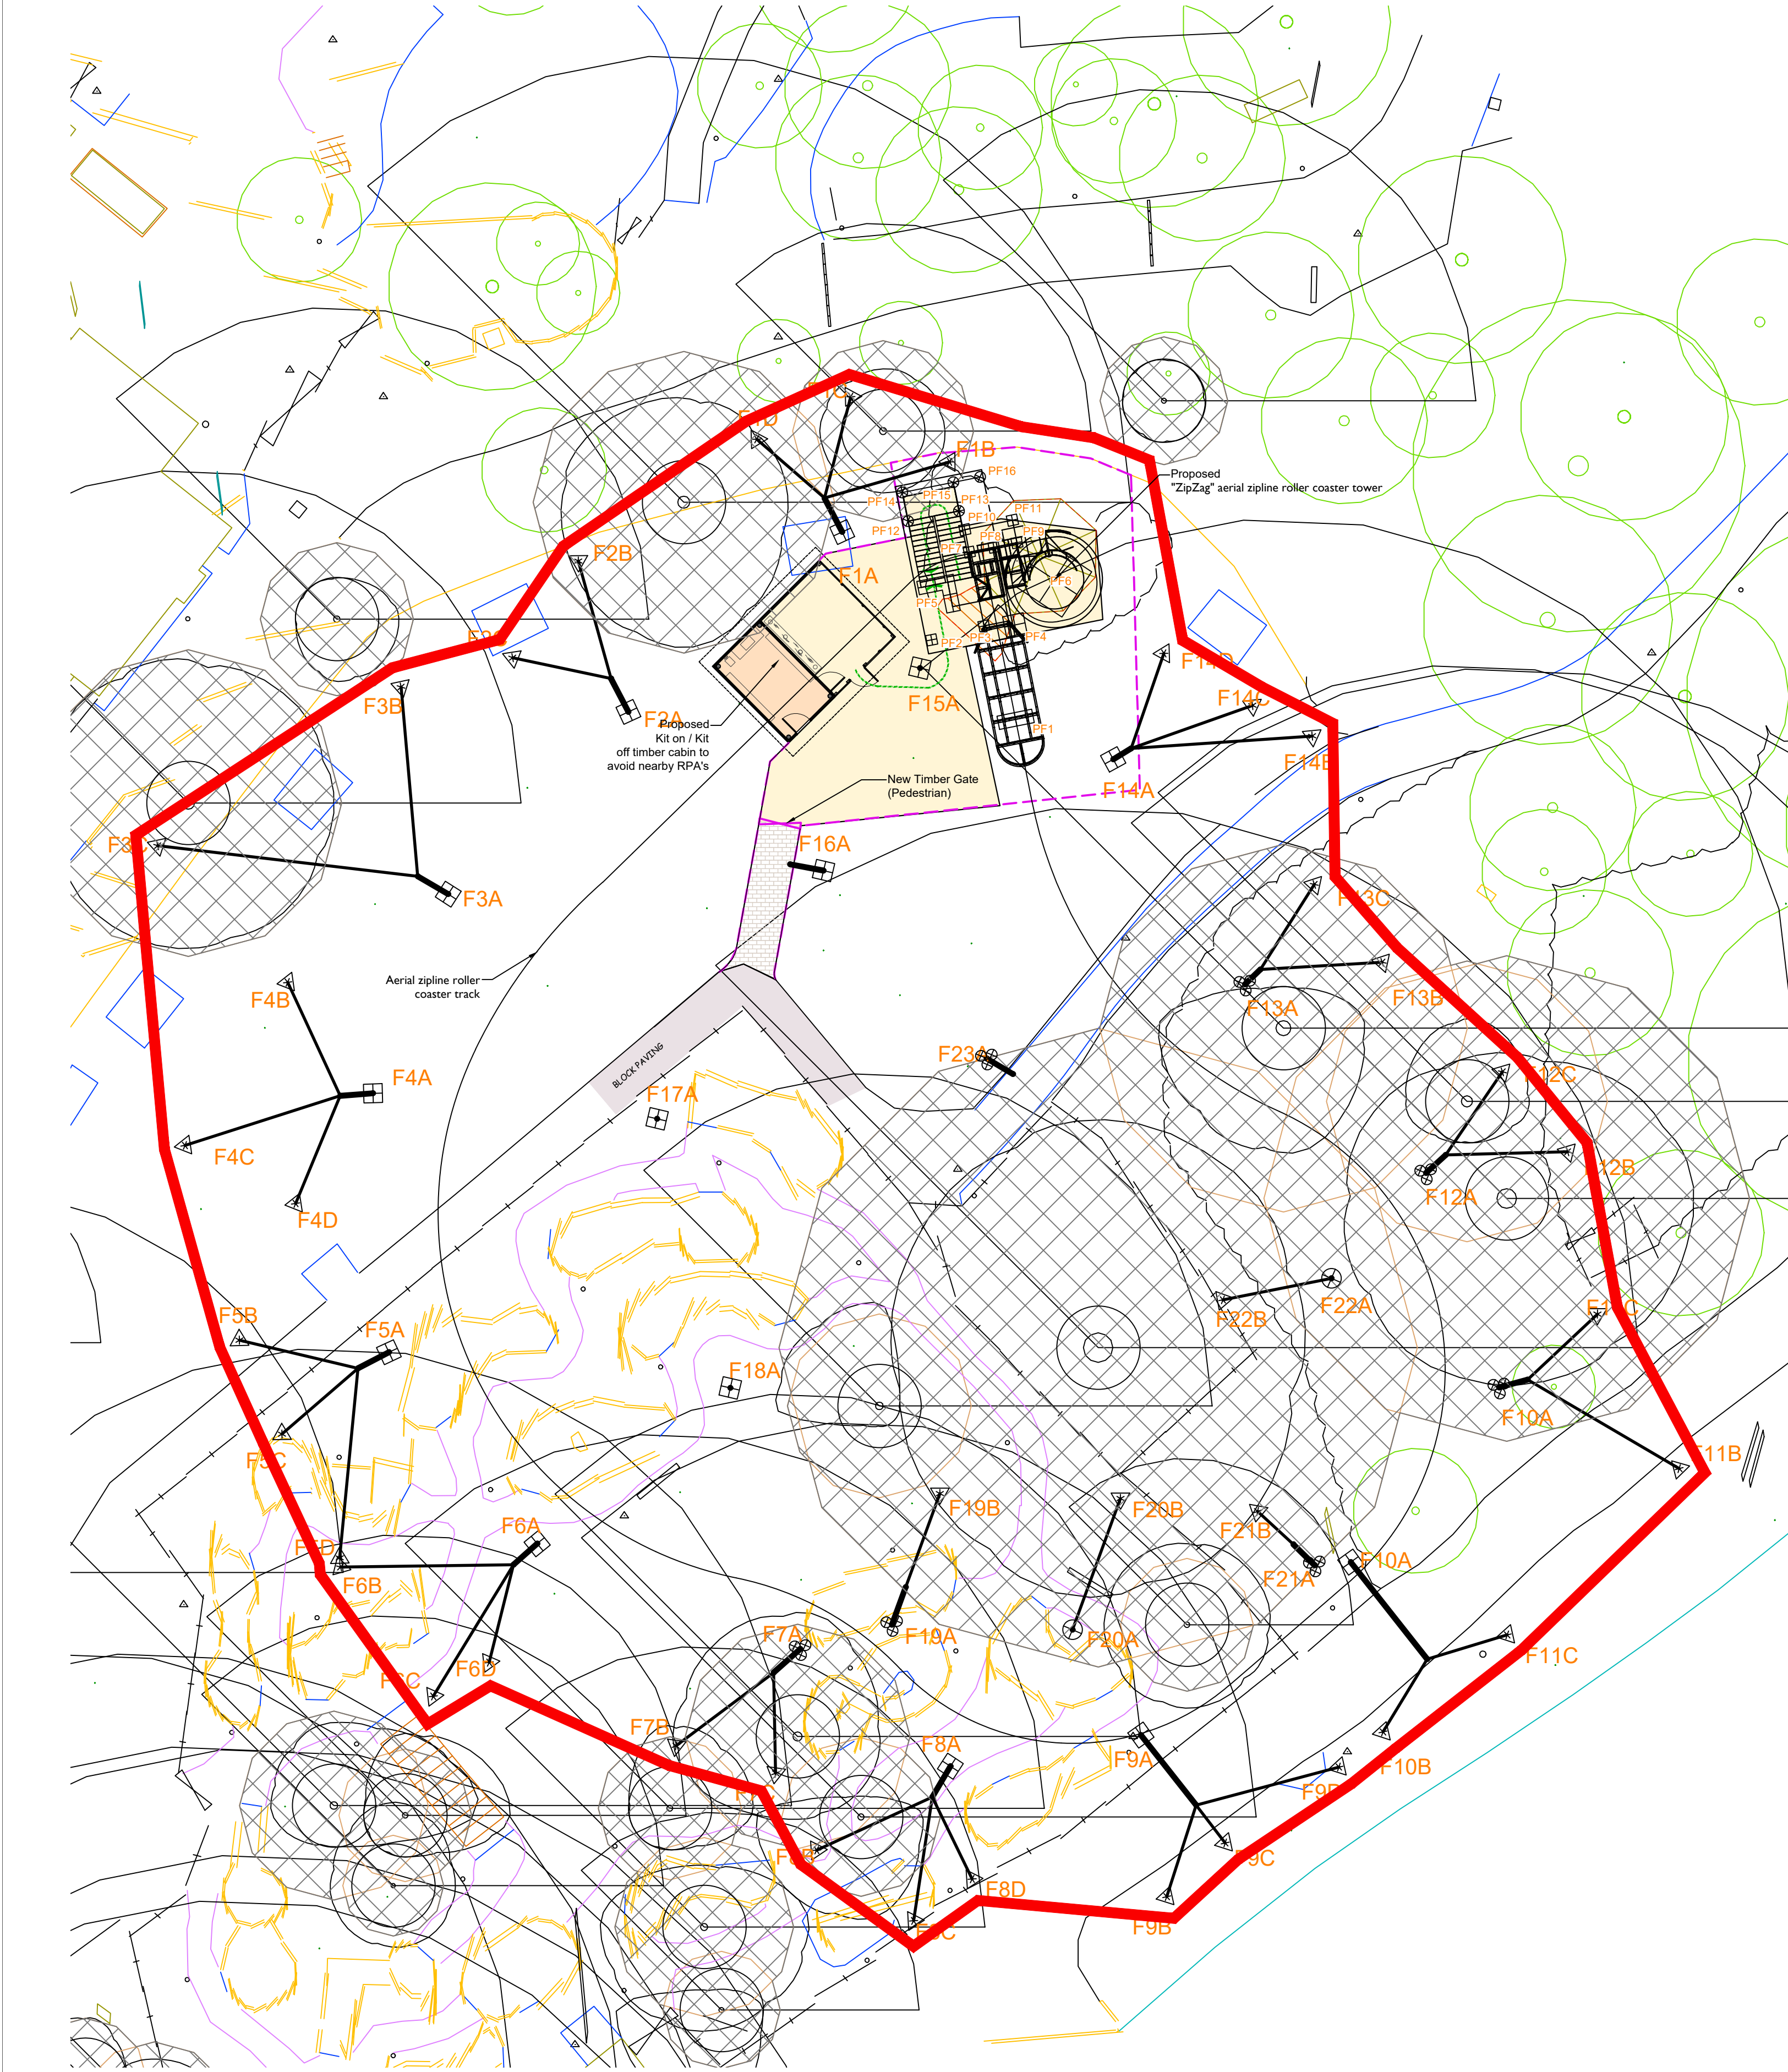

Proposed Site Plan:
1:200 at A1
0m 2m 4m 10m 1:200
Drawing reproduced from 3rd party topographical information.
Red Line Boundary indicative and subject to confirmation from
3rd party information.
JDA accept no responsibility for its accuracy or omissions.

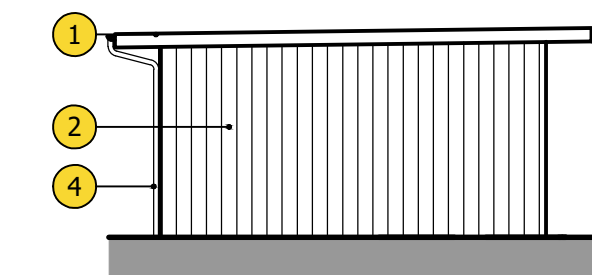


Proposed Side Elevation:
1:100 at A1
0m 1m 2m 5m 1:100

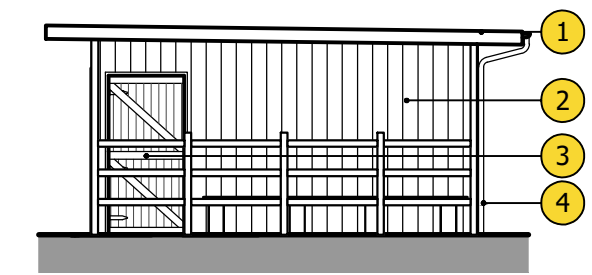


Proposed Side Elevation:
1:100 at A1
0m 1m 2m 5m 1:100



Proposed Front Elevation:
1:100 at A1
0m 1m 2m 5m 1:100

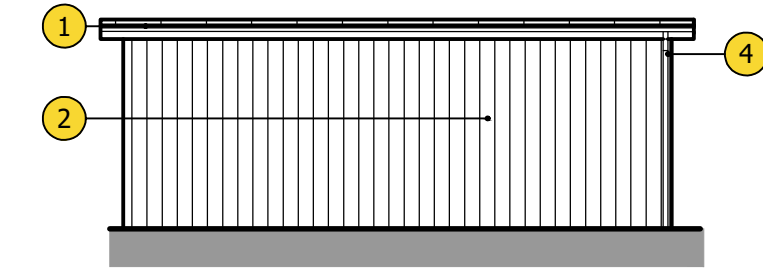

Proposed Rear Elevation:
1:100 at A1
0m 1m 2m 5m 1:100

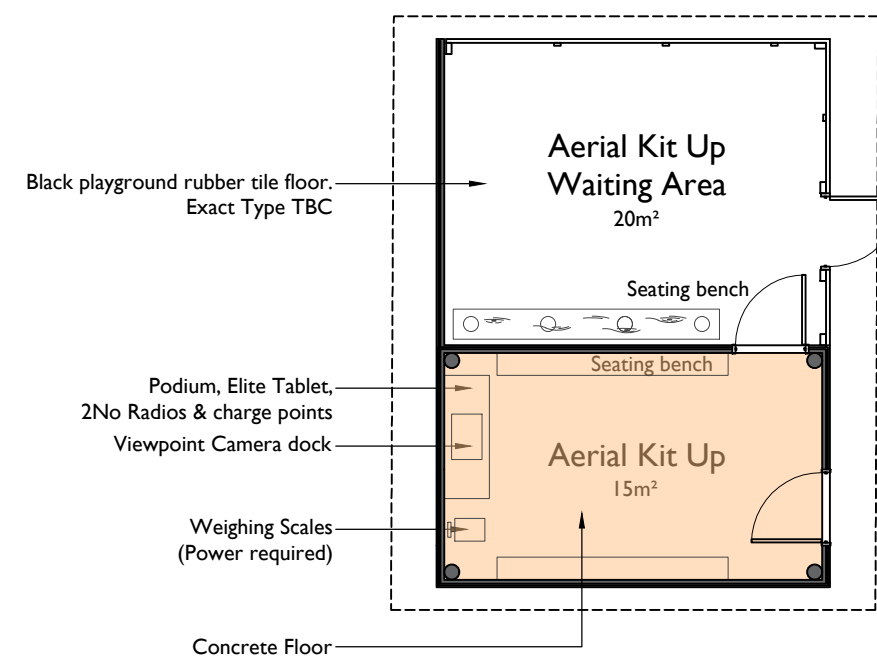

Proposed Floor Layout:
1:100 at A1
0m 1m 2m 5m 1:100

- Notes:**
- All works to be carried out in accordance with the current Building Regulations, British Standards and Codes of Practice and to the satisfaction of the Building Control Body. All dimensions are to be checked on site prior to the commencement of the works. Any discrepancies to be reported prior to the commencement of the relevant works. Please note that paper prints of this drawing may not be an accurate reproduction of the given scale.
- Material Schedule:**
1. Timber eaves.
 2. Vertical timber cladding.
 3. Timber doors.
 4. Brown PVC rainwater goods.
 5. Timber post and rail fence with gates (Refer to CP30 E Standard Detail).
- DEVELOPMENT SITE BOUNDARY -**
3700m² / 0.914acres / 0.3700ha
- EXISTING RETAINED TREES -**
All significant existing trees to remain refer to specialist details
- EXISTING RETAINED BLOCK PAVING -**
Inspect and make good of existing block paving if required
- NEW BLOCK PAVING -**
Proposed Paspave 50 block paving - approx 14.5m²
- NEW FLOOR FINISH -**
Proposed woodchip finish
- PROPOSED SHELTER -**
Proposed log shelter used for bookings, kit up, kit down. Power and data required for Wifi access points.
Power required for:
• Weighing Scales
• Viewpoint Camera dock
• Elite tablet charger
• 2No Radio chargers
Data sockets required for viewpoint camera system, Wifi Access point required for disclaimers
To be future proofed for 1x digital marketing screens & self serve kiosk
- REMOVED -**
Indicates existing structure to be removed
- PROPOSED**
"ZipZag" aerial zipline roller coaster tower
- NEW TIMBER FENCING -**
Timber Fence / Gates
(Refer to Center Parcs Standard Detail SD38).

P02	05.03.2026	RED LINE REVISED FOLLOWING RECEIPT OF ZIPZAG DRAWINGS	PW	KT	
P01	02.03.2026	PLANNING ISSUE	PW	KT	
Rev:	Date:	Description:	Drawn:	Checked:	

Jackson Design Associates
Latimer House, Latimer Way
Sherwood Energy Village
Ollerton, Nottinghamshire NG22 9QW
Telephone: (01623) 863222
Facsimile: (01623) 863555
www.jacksonsdesign.co.uk
ARCHITECTURE • DESIGN • MANAGEMENT

Project:
Treetop Glider & Shelter

Drawing Title:
Proposed Site Plan, GA's, Elevations

Project Address:
Longleat Forest Holiday Village, Wiltshire,
BA12 7PU

Client:
Center Parcs (Operating Co.) Ltd.

Drawn: PW
Checked: KT
Scale (Size): Indicated (@A1)
Date: MARCH 2026

Drawing No: 25-2624-(01)-003-
Revision: P02
PLANNING ISSUE

© 2026. This drawing is copyright of Jackson Design Associates and must not be copied or reproduced without prior written approval of Jackson Design Associates. All rights reserved.