
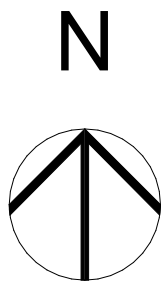


KEY:

- DENOTES SITE BOUNDARY UNDER APPLICANT OWNERSHIP
- DENOTES BUILDING TO BE DEMOLISHED.
- DENOTES HARDSTANDING ACCESS ROAD.
- DENOTES CAR TURNTABLE
- DENOTES INDICATIVE GARDEN GROUND
- DENOTES PROPOSED PLANTING AND SHRUBERY
- DENOTES PROPOSED PATIO
- DENOTES PROPOSED HEDGING
- DENOTES EXISITNG HEDGING
- DENOTES EXISTING TREES
- DENOTES 2.4x4.8 PARKING SPACE
- DENOTES PROPOSED GABION BASKET RETENTION
- DENOTES BIN STORE

SURVEY CONDUCTED BY INDIGO SURVEYS LIMITED. MAY 2023.

FOR FULL TOPOGRAPHICAL SURVEY INFORMATION, PLEASE CONTACT THE APPROPRIATE BASE FOUND AT:
<https://indigosurveys.co.uk/contact/>

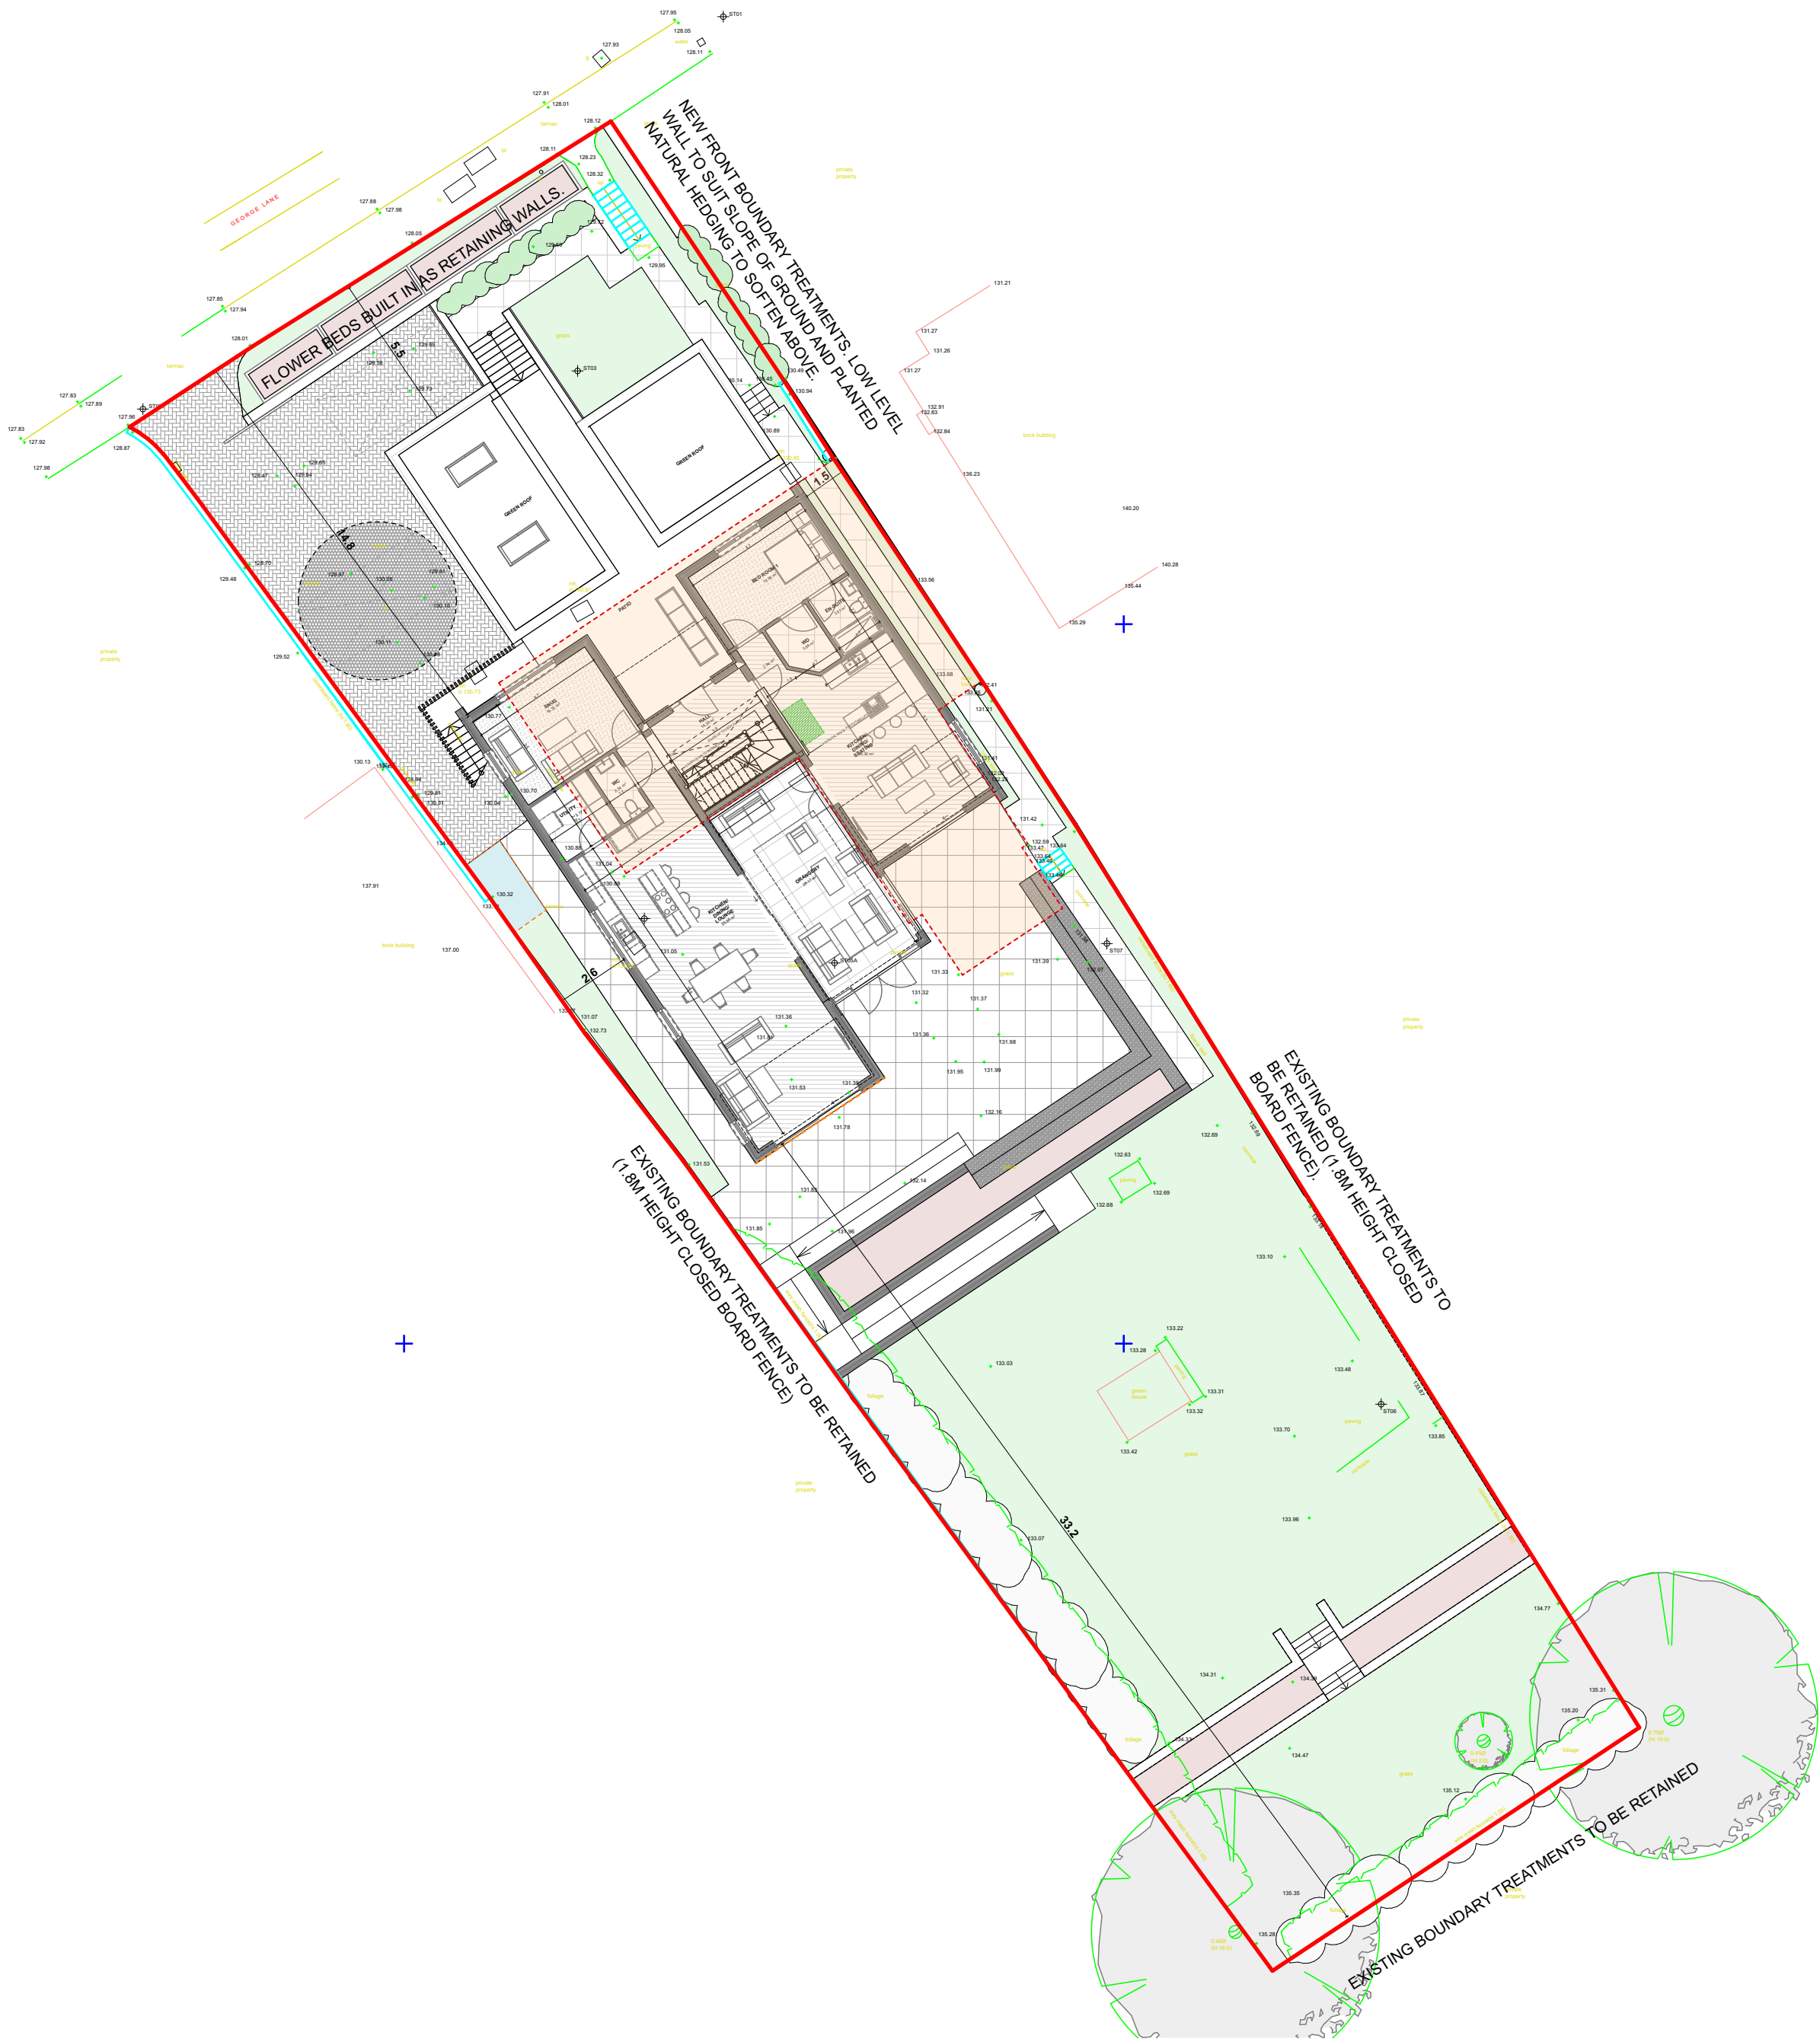

ALL DIMENSIONS TO BE CONFIRMED ON SITE PRIOR TO CONSTRUCTION

ALL STRUCTURAL STEEL & TIMBER SIZES TO BE IN LINE WITH STRUCTURAL ENGINEERS LAYOUTS

DATE	INITIAL	REVISION	SUFFIX



CLIENT
Mr & Mrs Tatam

PROJECT
37 George Lane Marlborough SN8 4BX

TITLE
Proposed Site Plan
PLANNING

SCALE @ A2	PRINTED DATE	DRAWN	CHECKED
1:200	Sept 25'	ROD	IP

No. 599 - PL 102

REV.

LEWIS HOUSE, UNIT 213, EAST WAY
HILLEND IND EST, DUNFERMLINE
FIFE, KY11 9JF, SCOTLAND

t - 03333 444 217
e - info@acarchitects.biz
w - www.acarchitects.biz

REPRODUCTION OF THESE DRAWINGS BY COPYING OR PRINTING IS CARRIED OUT AT YOUR OWN RISK, PLEASE REFER TO ASSOCIATED SCALE BAR. DO NOT SCALE FROM THESE DRAWINGS FOR CONSTRUCTION PURPOSES. ANY DISCREPANCIES SHOULD BE IMMEDIATELY RAISED WITH AC ARCHITECTS

