




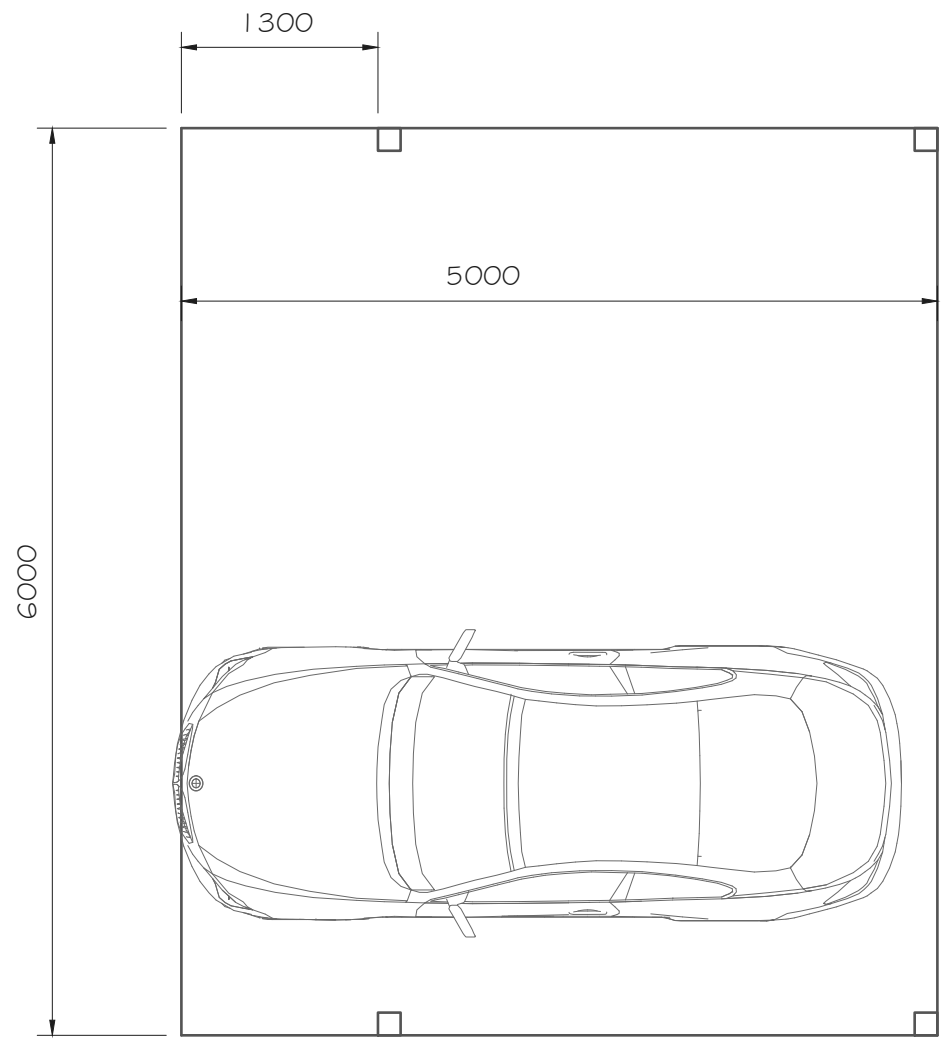


FLOOR PLAN  
Scale 1:50

 


ROOF PLAN  
Scale 1:50

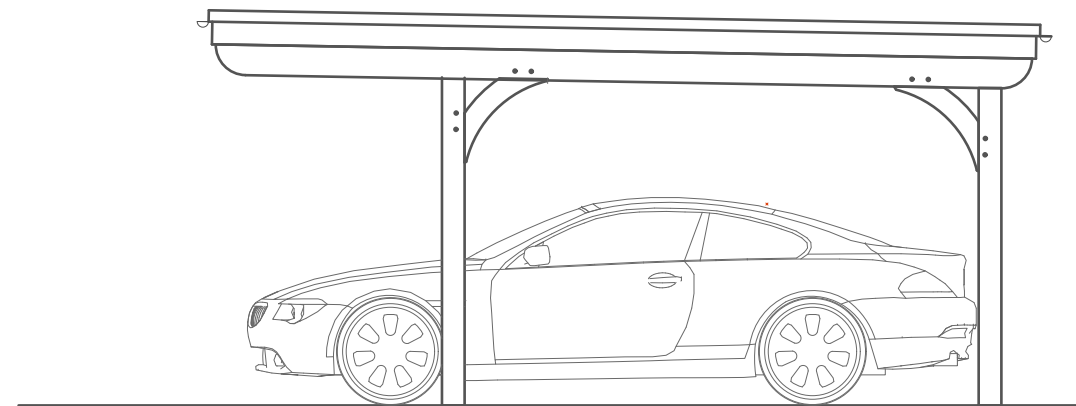


SIDE ELEVATION  
Scale 1:50

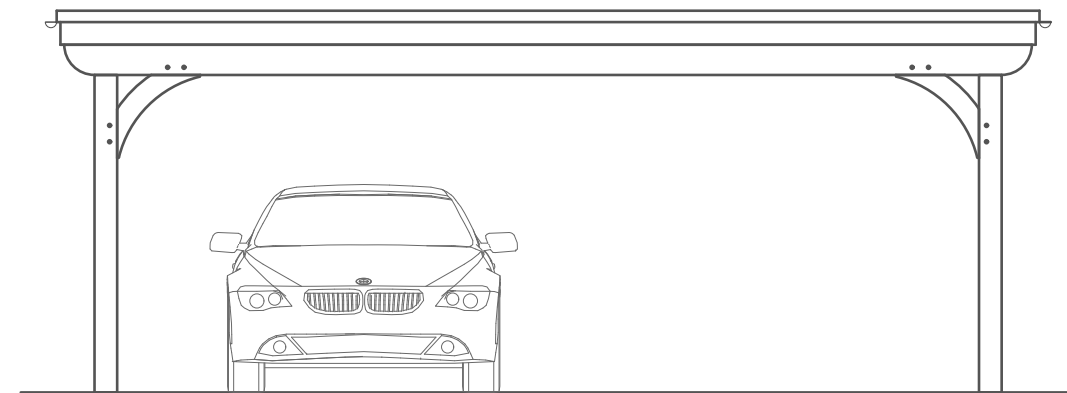



FRONT ELEVATION  
Scale 1:50

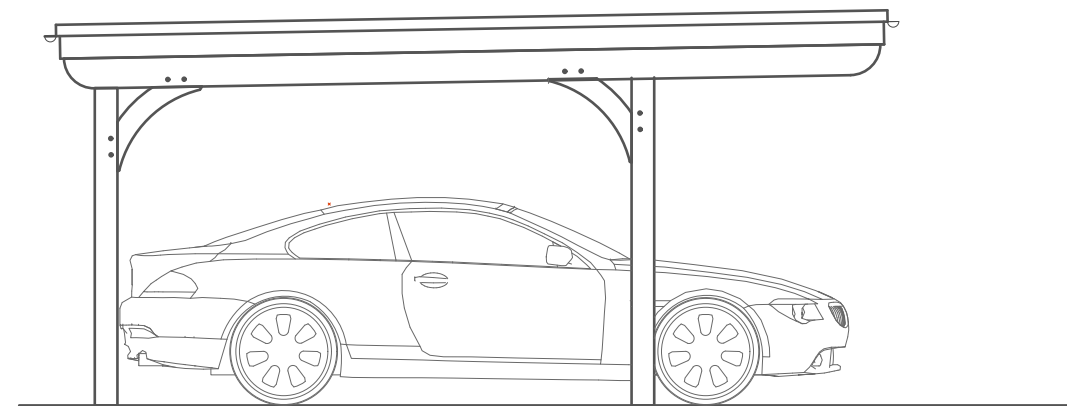


SIDE ELEVATION  
Scale 1:50

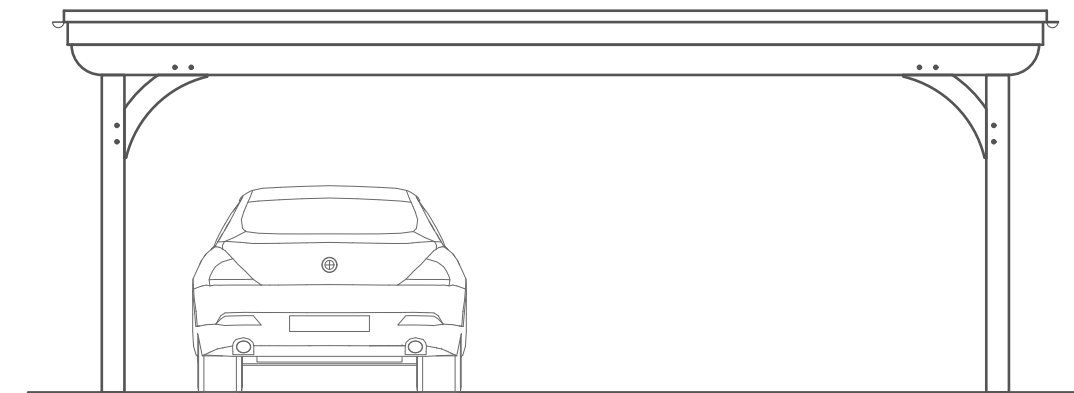

REAR ELEVATION  
Scale 1:50

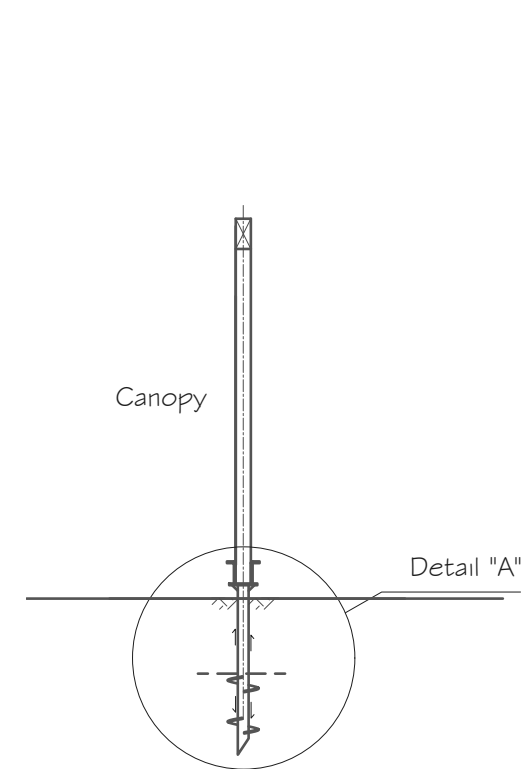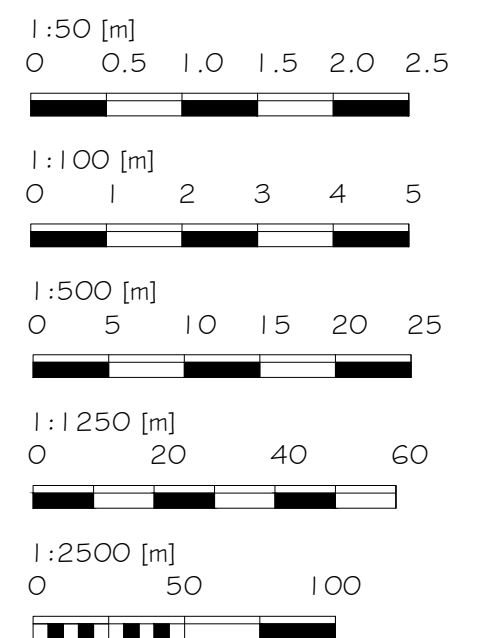

"NO DIG FOUNDATION"  
Scale 1:50

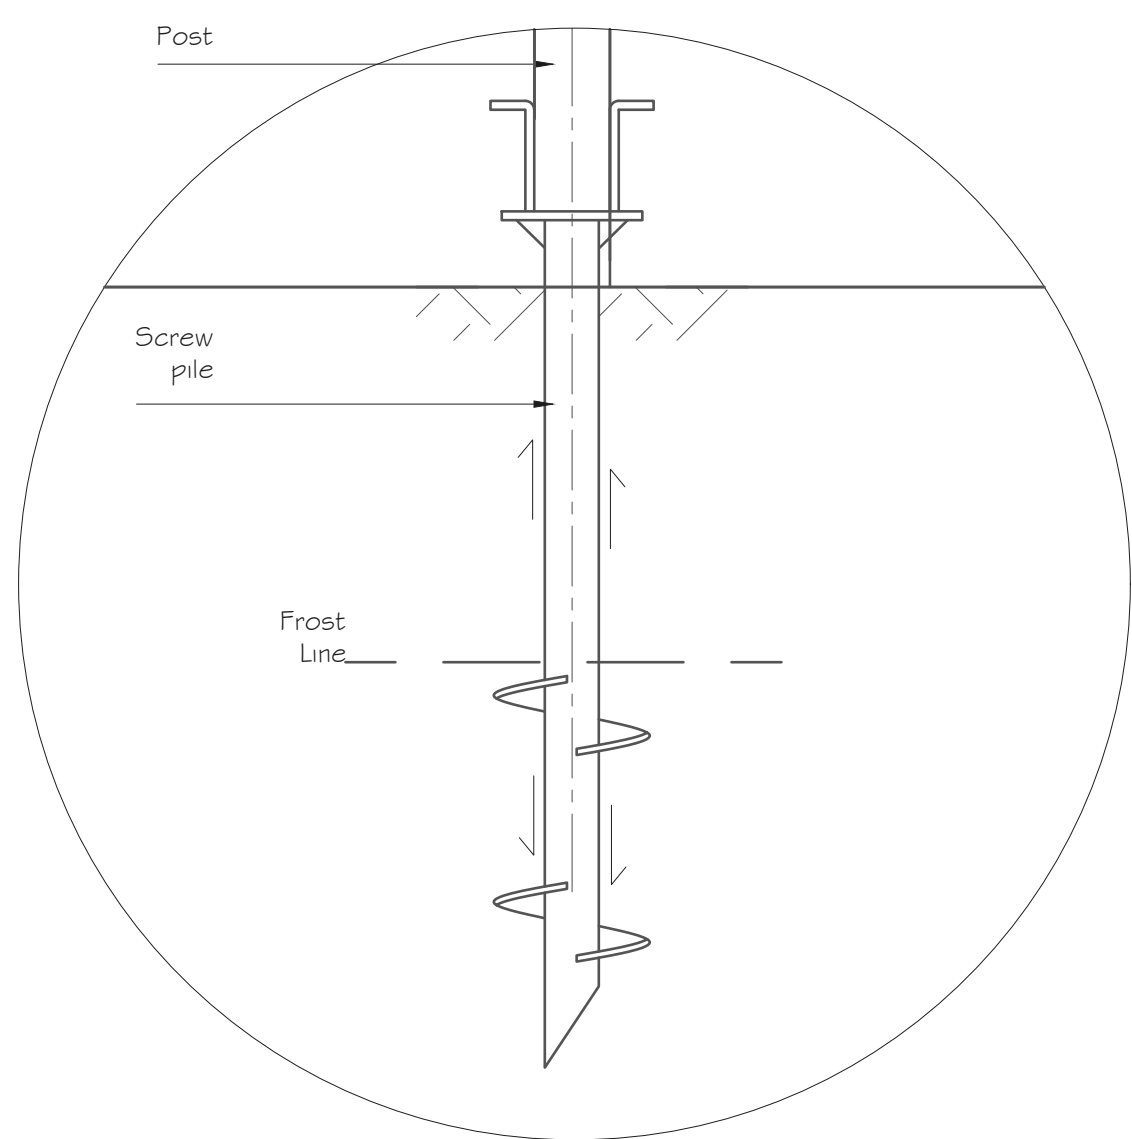

DETAIL "A"  
Scale 1:10



BLOCK PLAN  
Scale 1:500

Alex Dawson  
www.addraughting.co.uk  
alex@addraughting.co.uk  
01672 511412  
07791 341698

59 Barrow Close  
Marlborough  
Wiltshire  
SN8 2BE



AD DRAUGHTING  
ARCHITECTURAL SERVICES

Client

MR & MRS GOODENOUGH

Job Title

CONVERSION AT:  
21A THE GREEN,  
ALDBOURNE,  
WILTSHIRE,  
SN8 2EN.

Drawing Title

CAR PORT

Scale

A5 SHOWN

Date

11/03/2026

Drawn

AD

Drawing No.

1608-03

Rev

J