



Schedule of Materials	
Walls	Facing bricks to match existing
Doors & Windows	UPVC or Aluminium Double glazed
Roof	Slate Roofing to match existing. UPVC fascia and soffits to match existing
R W Goods	UPVC to match existing


Legend	
	New door
	Walls to be removed
	New wall
	Obscure glazed

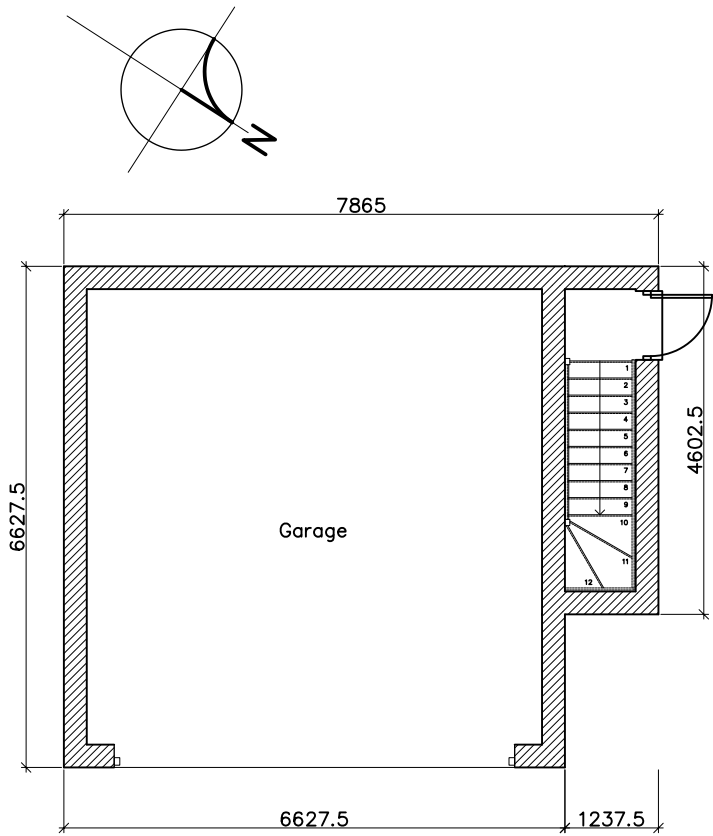

Ground Floor Plan scale 1:50 @ A1 (1:100 @ A3)

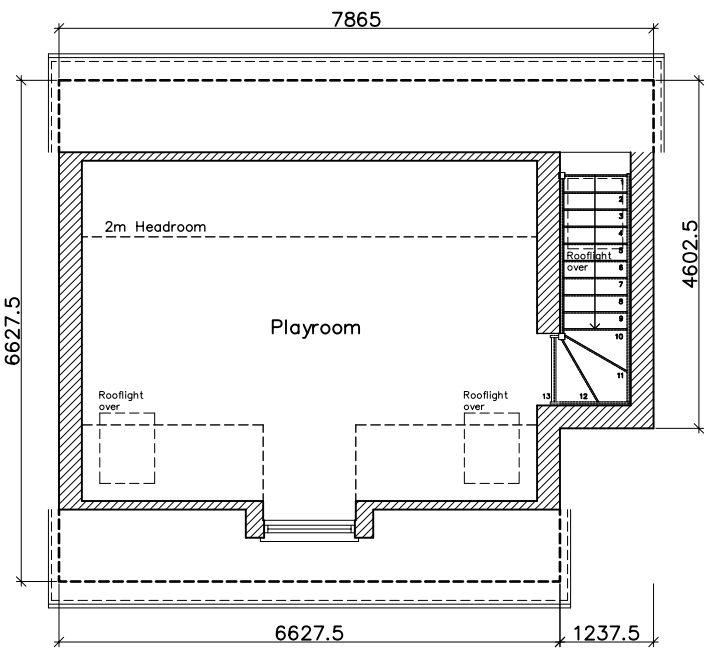


First Floor Plan scale 1:50 @ A1 (1:100 @ A3)

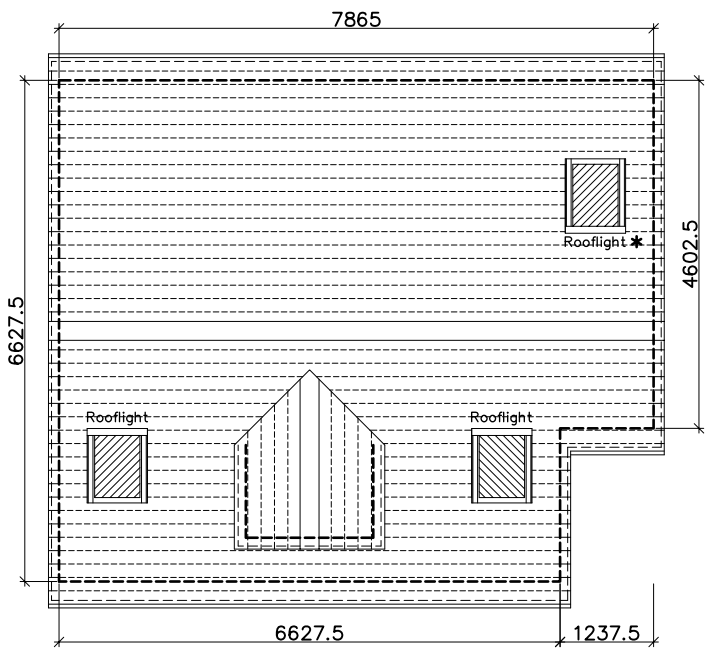


Roof Plan scale 1:50 @ A1 (1:100 @ A3)

Proposed Plans for
Proposed Outbuilding to
1 Heath Road, Salisbury

 

Rev	Revision	Date
-----	----------	------

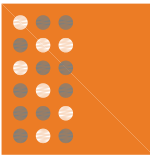

Sarum Architecture
Bespoke Architectural Design

33 Old Meadows Walk,
Salisbury, Wiltshire, SP2 8PA

Website: www.sarumarchitecture.co.uk
Email: chris@sarumarchitecture.co.uk
Tel: 01722 238399 Mob: 07979 923861

Project:	1 Heath Road Salisbury
Drawing:	Proposed Plans

Client:	
Drawing Scale:	1:50 (1:100 @ A3)
Drawing Number:	25/0435/301.A