


**FRONT BOUNDARY WALL
AS EXISTING**

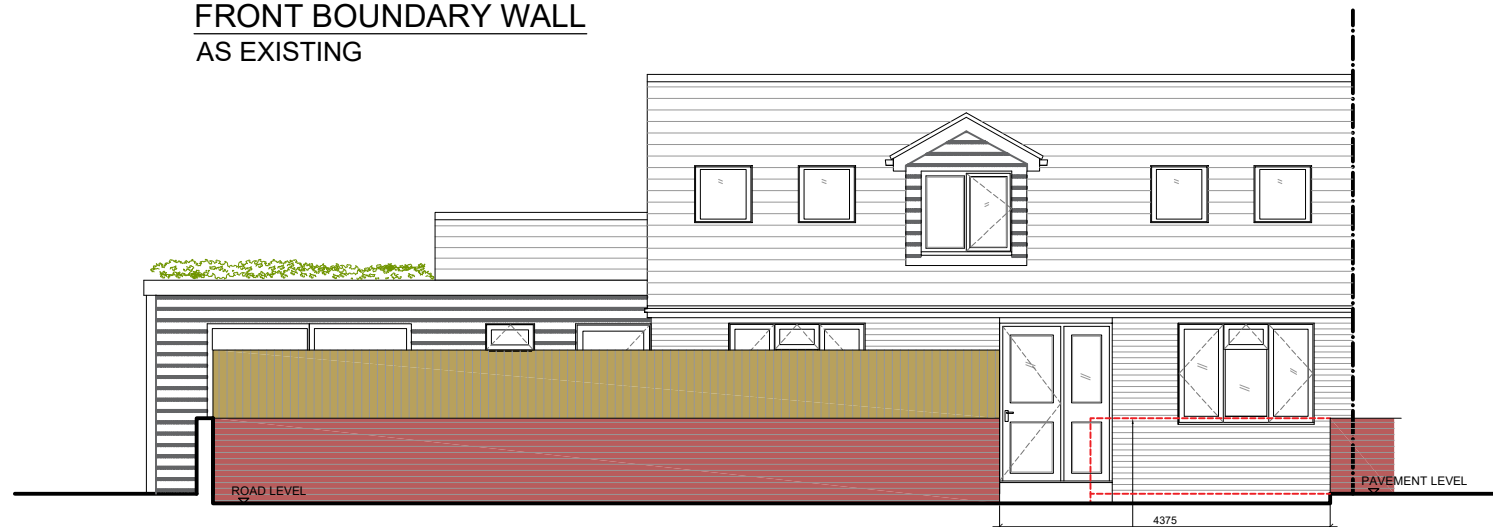


**FRONT BOUNDARY WALL
AS PROPOSED**




FRONT BOUNDARY AS EXISTING

NOTE: THERE IS NO DEDICATED, PRIVATE PARKING SPACE ASSOCIATED WITH THE EXISTING 2 BED PROPERTY. THE NEW DEDICATED PARKING SPACE IS INTENDED TO OFFSET THE ADDITIONAL BEDROOM PROPOSED

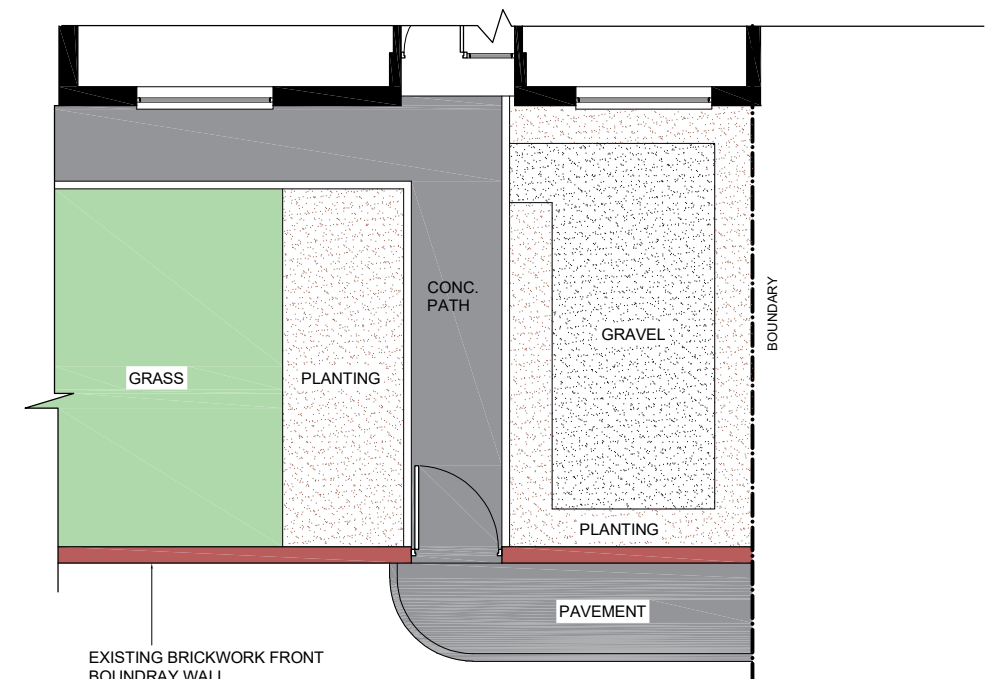

FRONT ELEVATION

**FRONT GARDEN PLAN
AS EXISTING**

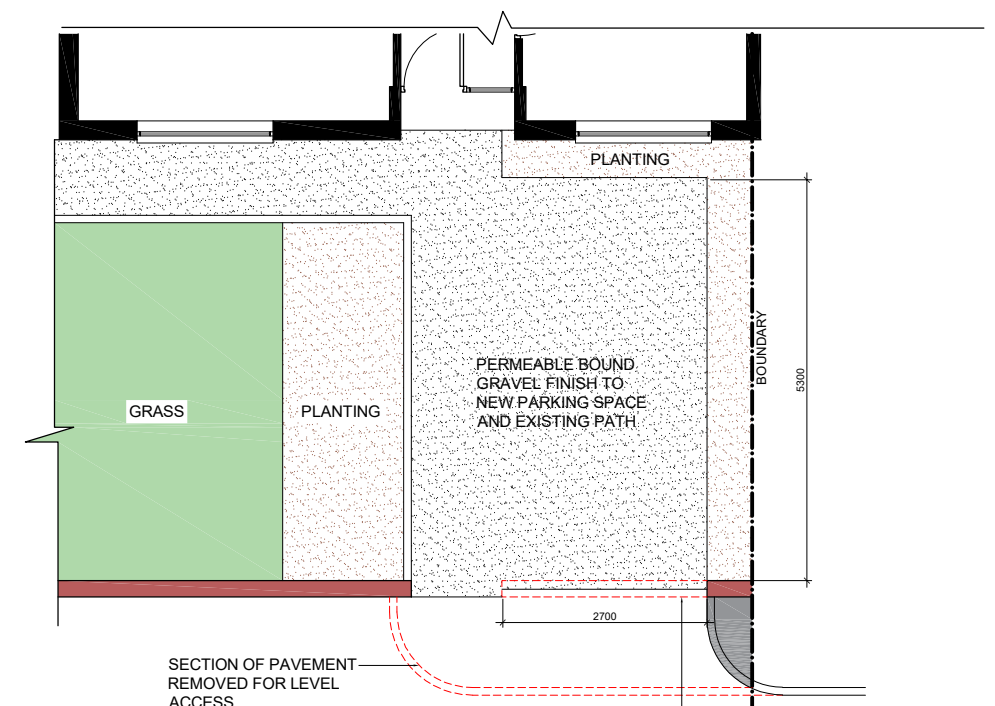

FRONT ELEVATION

**FRONT GARDEN PLAN
AS PROPOSED**

SIMPLE PLANS

PLANNING & DESIGN SERVICES

e: simpleplans76@gmail.com m: 07715 707733
www.simpleplans.net

© COPYRIGHT

No part of this drawing may be reproduced without written consent.
All contractors must visit site and be responsible for taking and checking all dimensions relating to this work.
Do not scale from this drawing.

REVISION NOTES

STATUS

PLANNING

PROJECT

LOFT CONVERSION & SIDE EXTENSION
1 MEADOW CROFT, CHILTON FOLIAT,
HUNGERFORD, RG17 0UA

DATE / DRAWN BY
24.08.2025 JD

SCALE
1:100@A3

DRAWING TITLE
OFF ROAD PARKING SPACE
DETAILS

PROJECT NO

DRAWING NO
PL04

REV