




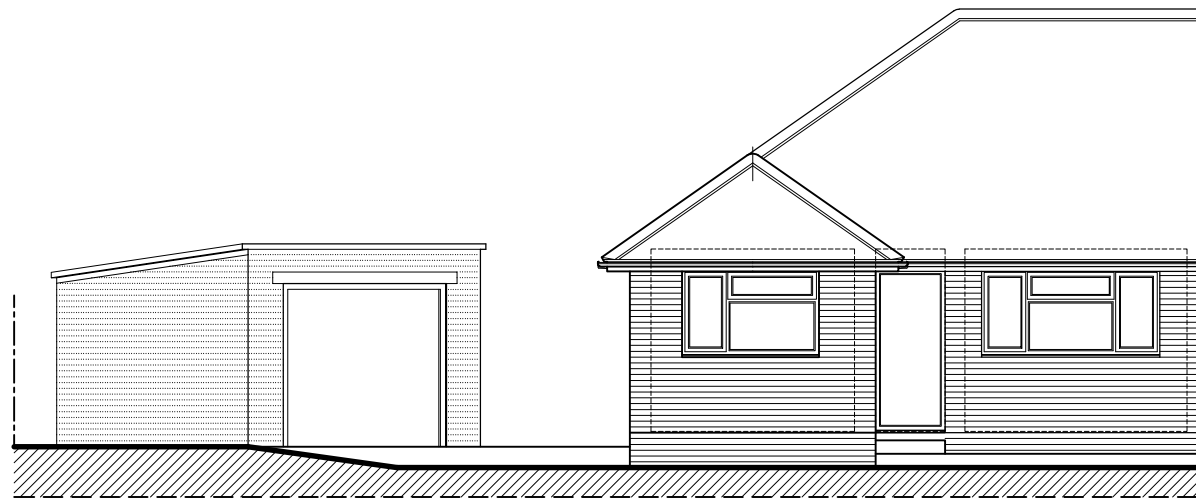


FRONT ELEVATION

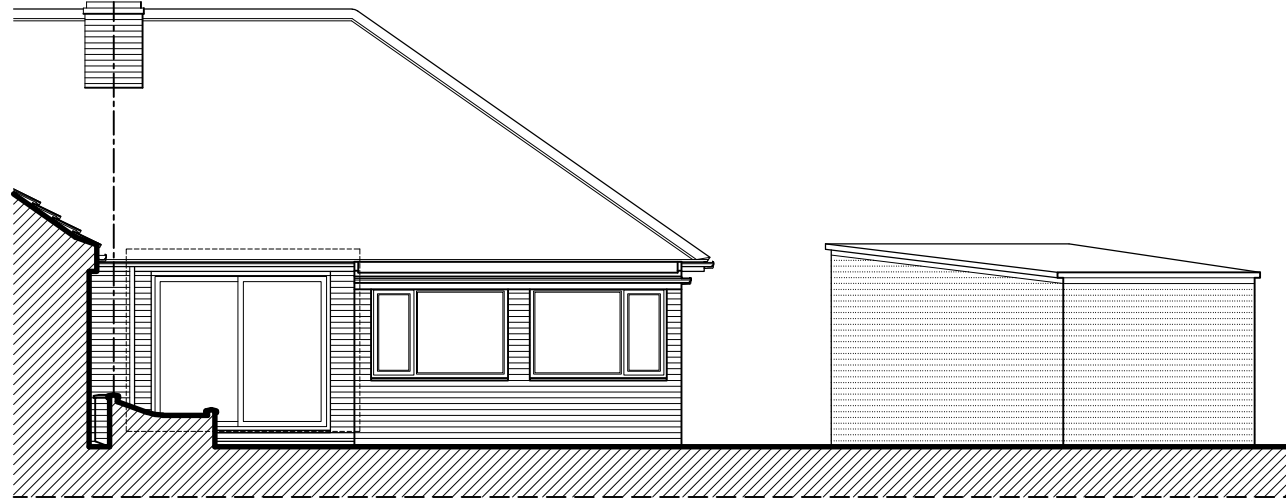


REAR ELEVATION

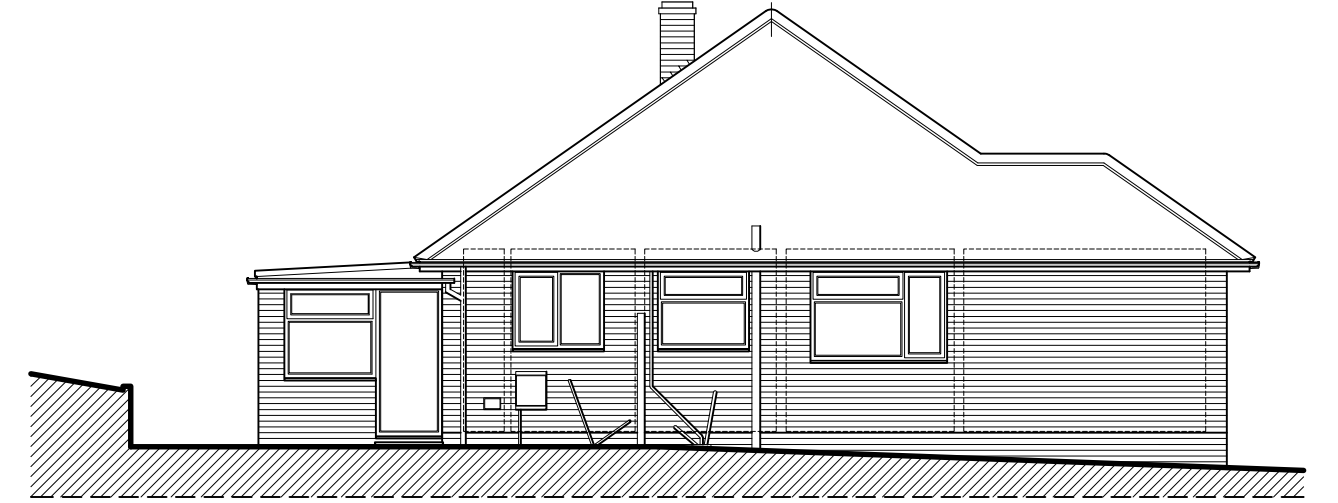


SIDE ELEVATION

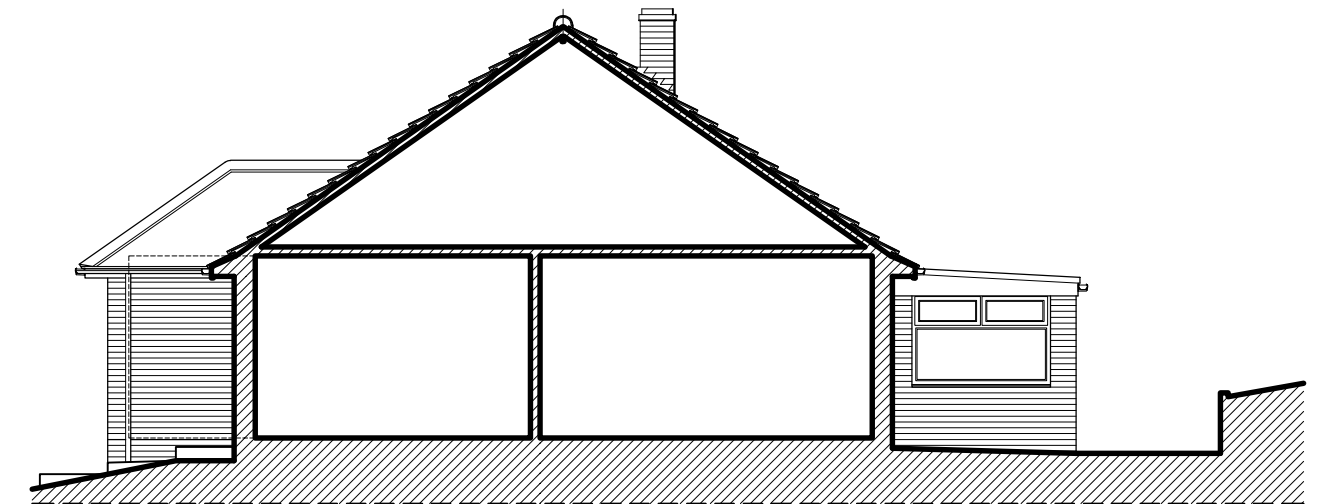

SIDE SECTIONAL ELEVATION

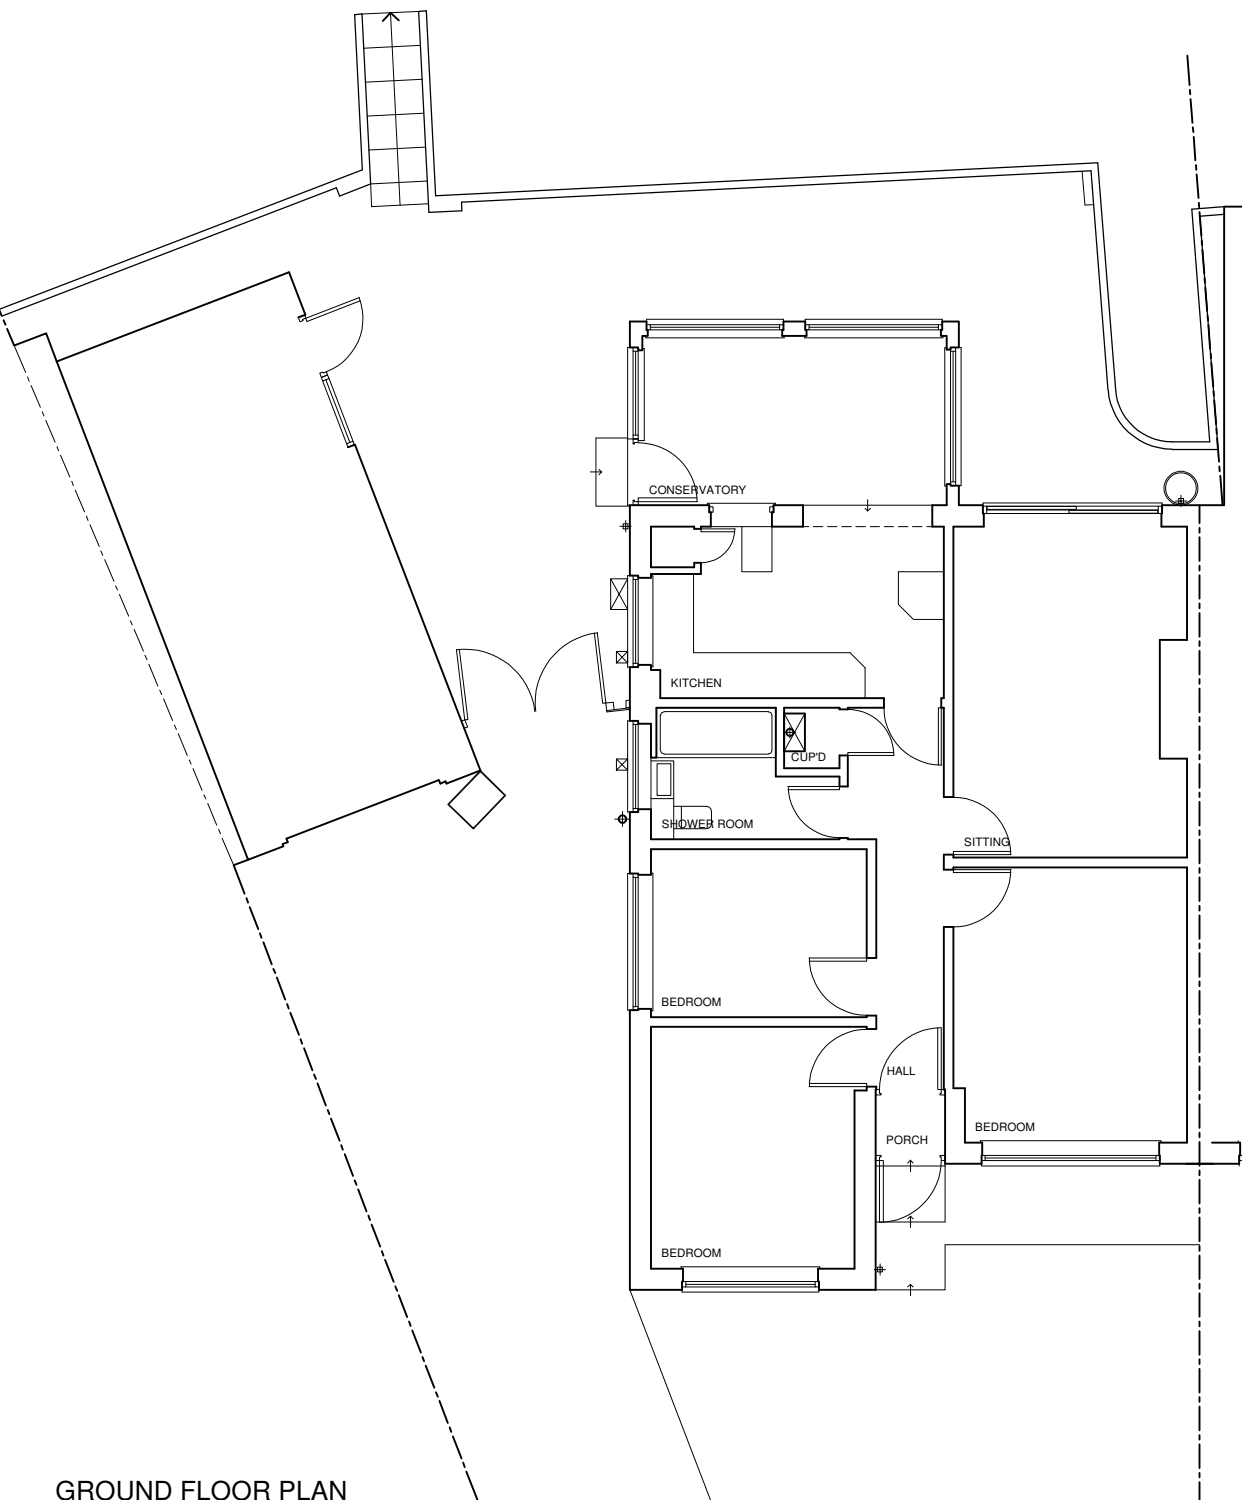

GROUND FLOOR PLAN

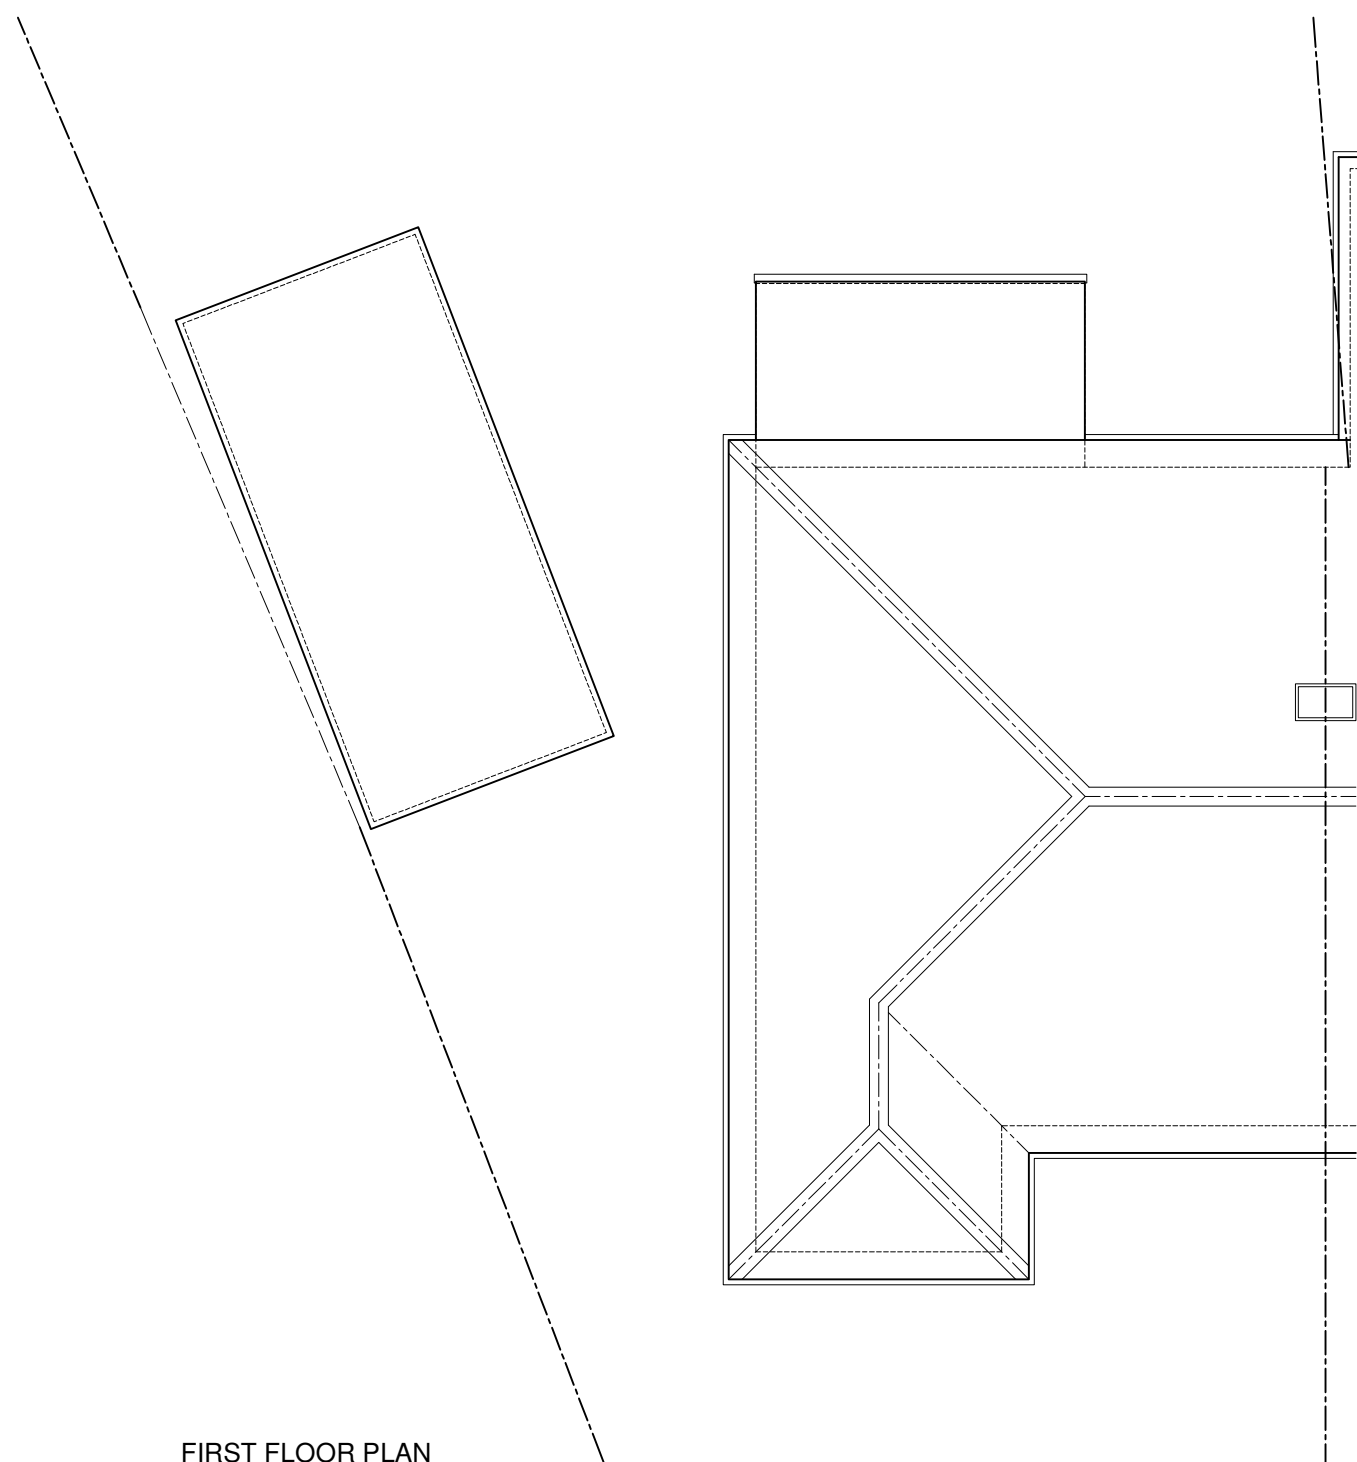

FIRST FLOOR PLAN

0 0.5 1 2 3m		DATE REVISIONS		DRAWING TITLE	
CLIENT		Mr & Mrs Hollywood		EXISTING PLANS & ELEVATIONS.	
JOB TITLE		PROPOSED IMPROVEMENTS 80 DOWNSWAY SALISBURY		PLANNING & DESIGN	
1:100 @ A2		FEB 2026		DRAWING No	
R.J.L.		REV		1620/01	
				22 DEVONSHIRE ROAD SALISBURY WILTSHIRE SP1 3NW	