



Responsibility is not accepted for errors made by others in scaling from this drawing. All construction information should be taken from figured dimensions only.


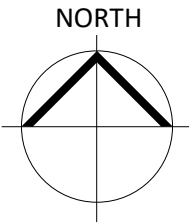


NOTE:  
Studio Zed take no responsibility for the accuracy of the boundary. All coordinates to be checked on site and correlated against land registry ownership boundary.



- KEY:
- Site Boundary Line
  - Denotes Existing Property
  - Denotes Proposed Extension

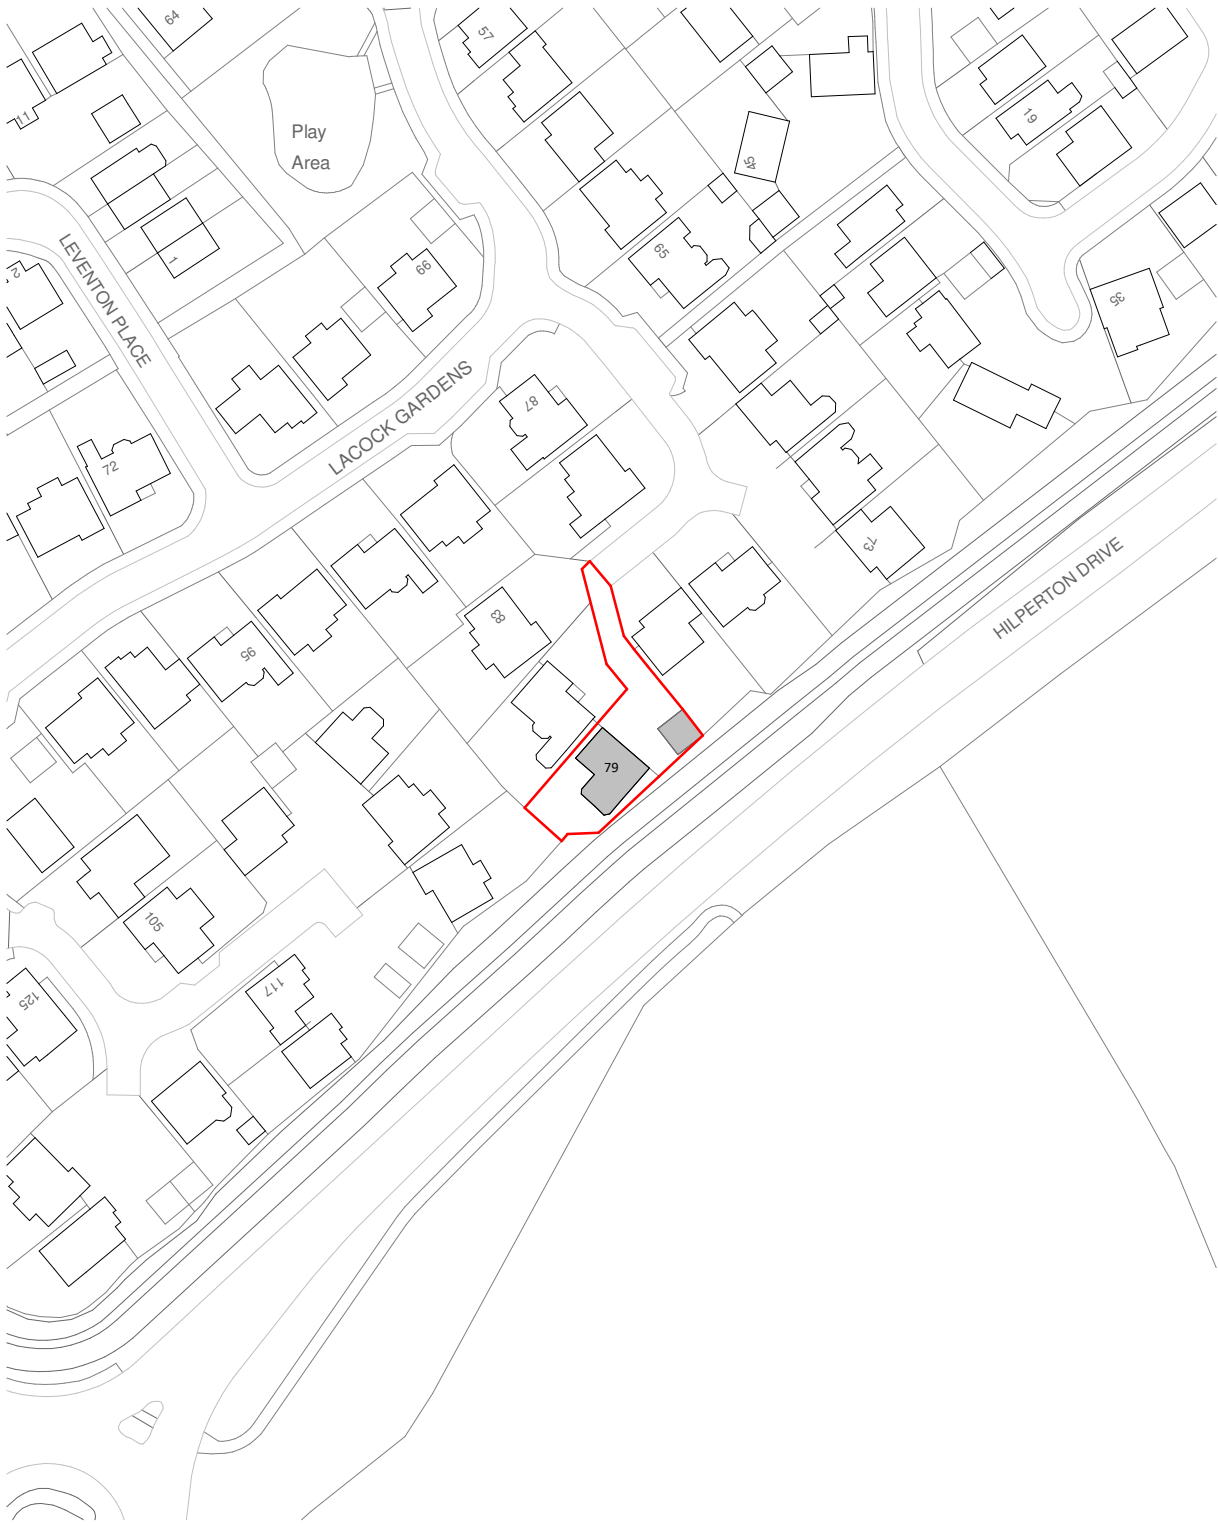


LP Site Location Plan  
1 : 1250

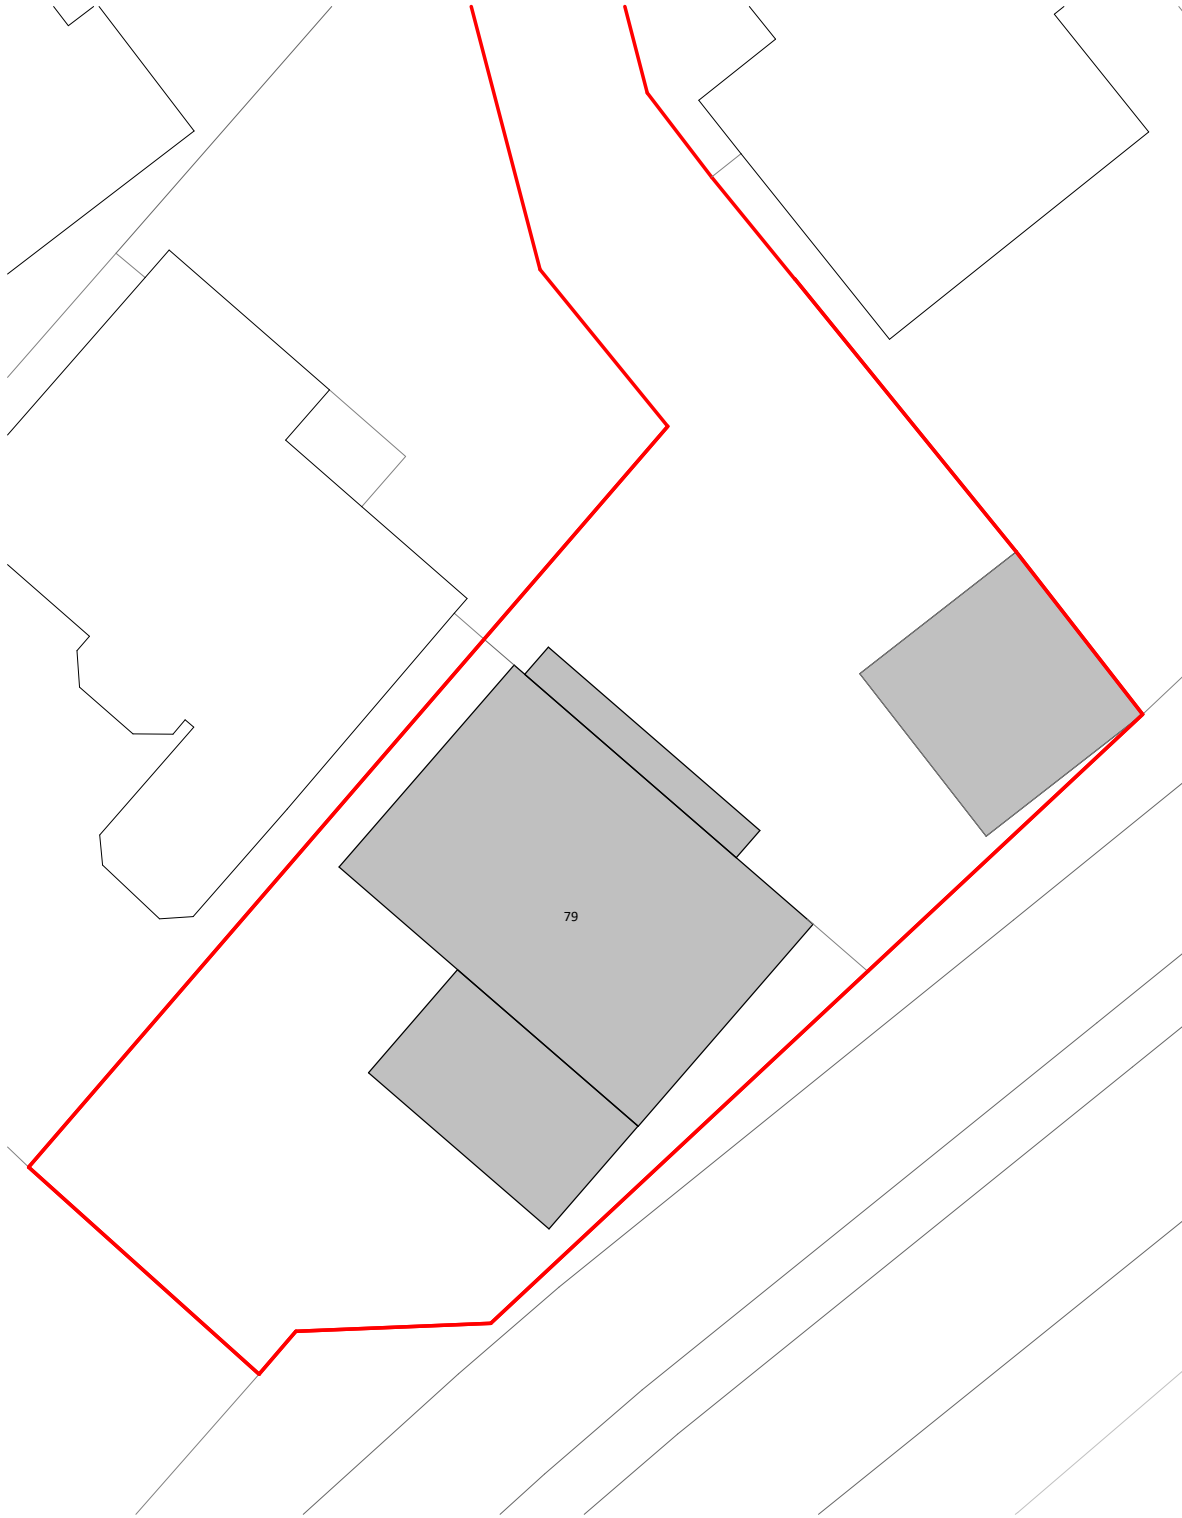 

EP Site Plan Existing  
1 : 200

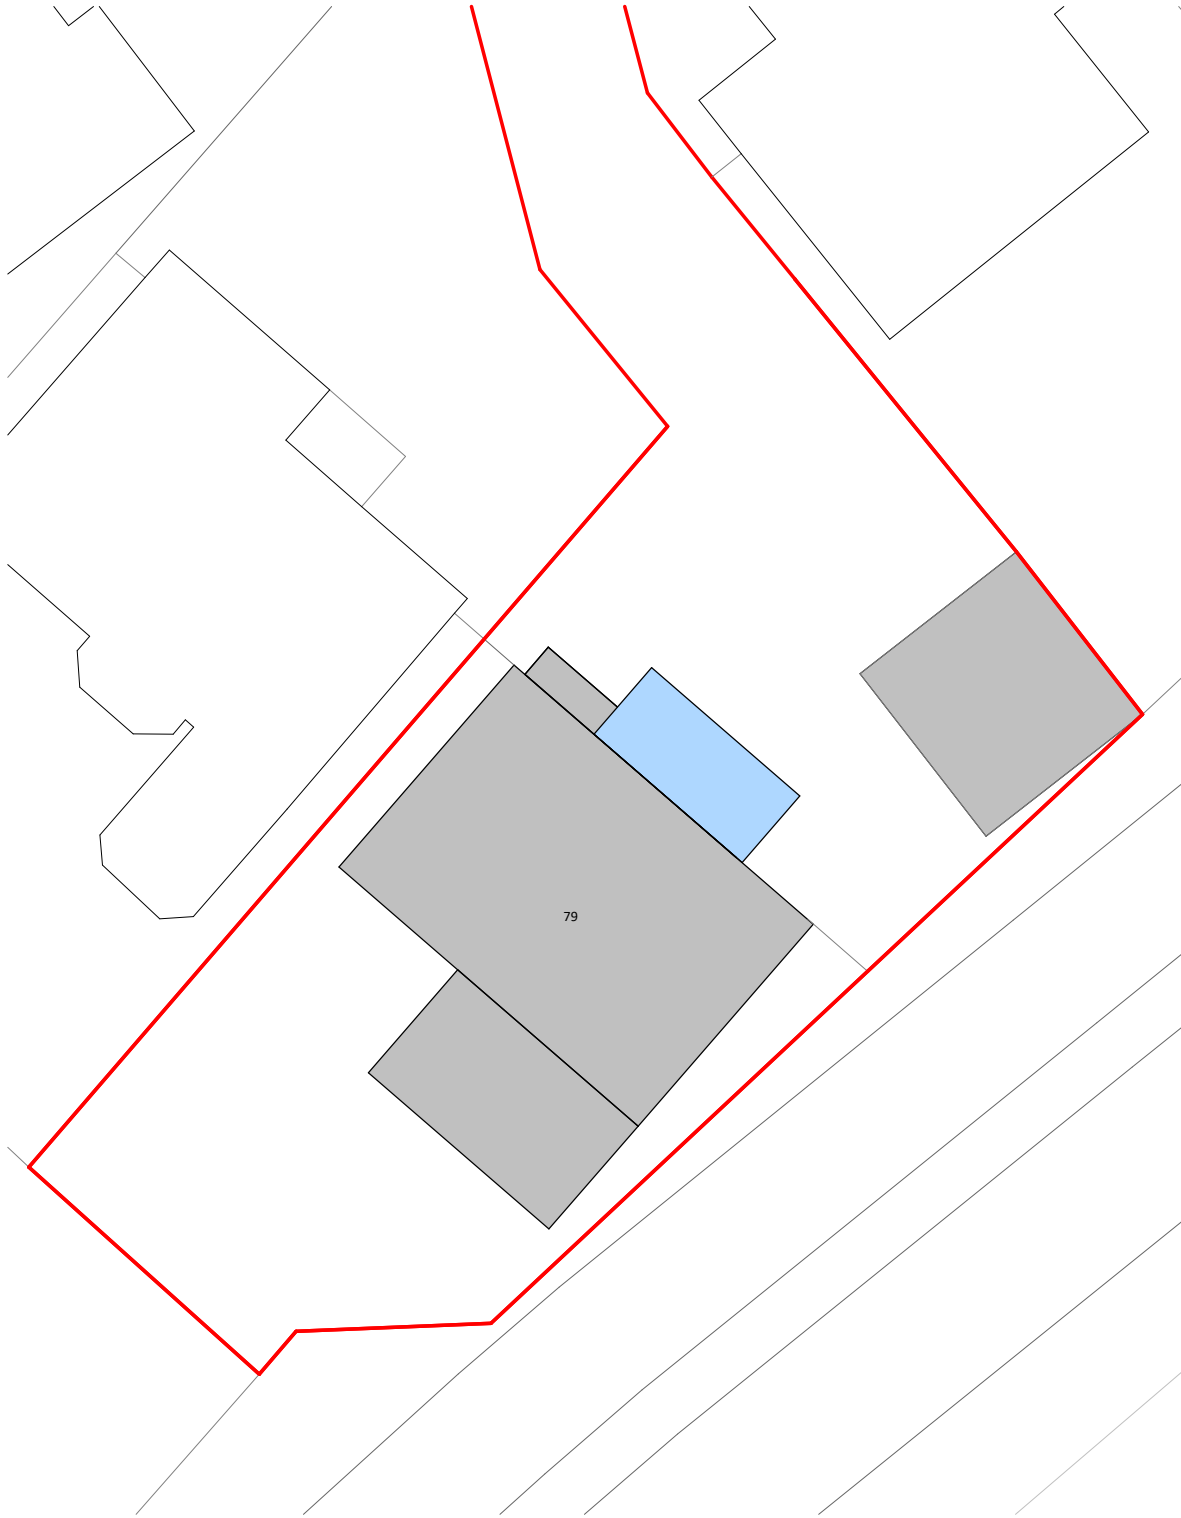 

PP Site Plan Proposed  
1 : 200

 

| PL                                                              | PL2 | 11.03.26 | Change of cladding finish colour - PLA Issue |
|-----------------------------------------------------------------|-----|----------|----------------------------------------------|
| PL                                                              | PL1 | 09.09.25 | Planning Issue                               |
| STATUS                                                          | REV | DATE     | DESCRIPTION                                  |
| CLIENT                                                          |     |          | REVISED BY                                   |
| Mr and Mrs Stone                                                |     |          | MC                                           |
|                                                                 |     |          | CHECKED BY                                   |
|                                                                 |     |          | ZW                                           |
| 79 Lacock Gardens, Hilpertont, Trowbridge, Wiltshire, BA14 7TG. |     |          | ORIGINATOR NO                                |
|                                                                 |     |          | 2552686                                      |



21 Langley Road Trowbridge Wiltshire BA14 0LL  
Tel: 01225 342837  
Mobile: 07389 809794 & 07831 817906

PROJECT  
Loft Conversion and Front Porch Inc Internal  
Layout Alterations  
79 Lacock Gardens, Hilpertont, Trowbridge

DRAWING TITLE  
Site Location + Site Plans

|                                                            |                               |
|------------------------------------------------------------|-------------------------------|
| SUITABILITY STATUS<br>PL : PLANNING                        | SCALE<br>As indicated<br>@ A2 |
| YEAR   DESIGNER   PROJECT   SHEET NUMBER<br>25-SZ-686-0010 | REVISION<br>PL2               |