






EXISTING REAR ELEVATION 1:100

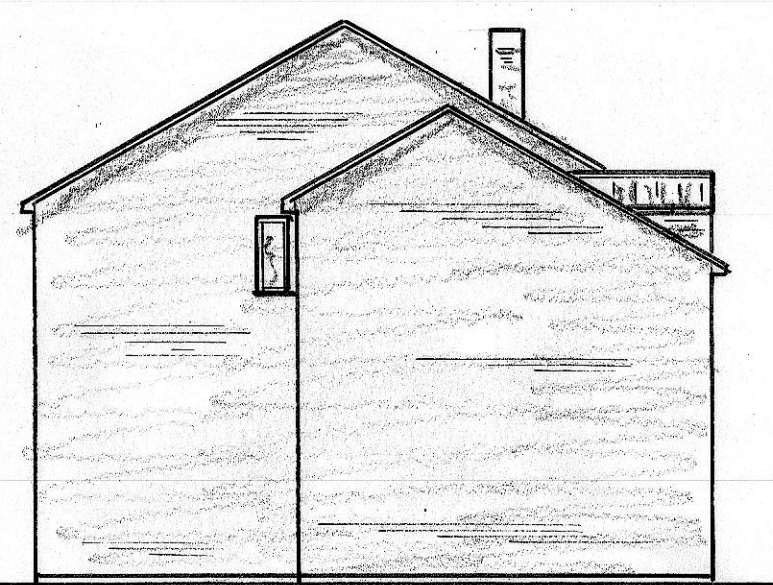


EXISTING SIDE ELEVATION

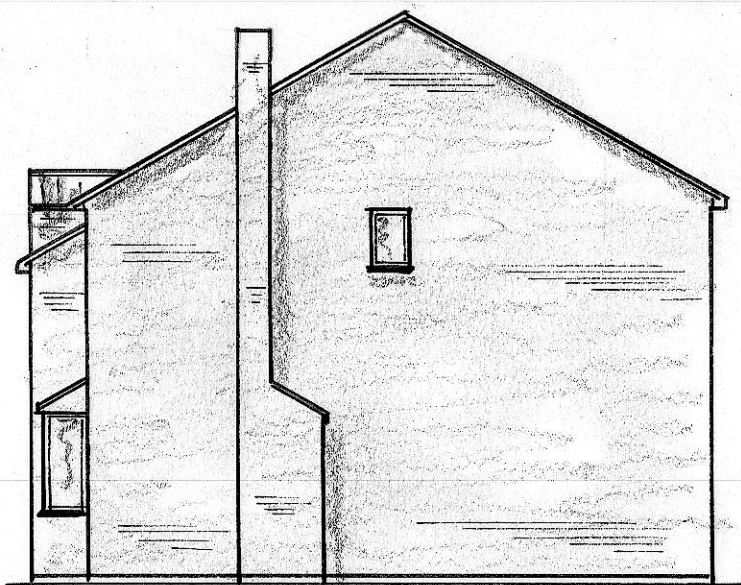


EXISTING SIDE ELEVATION

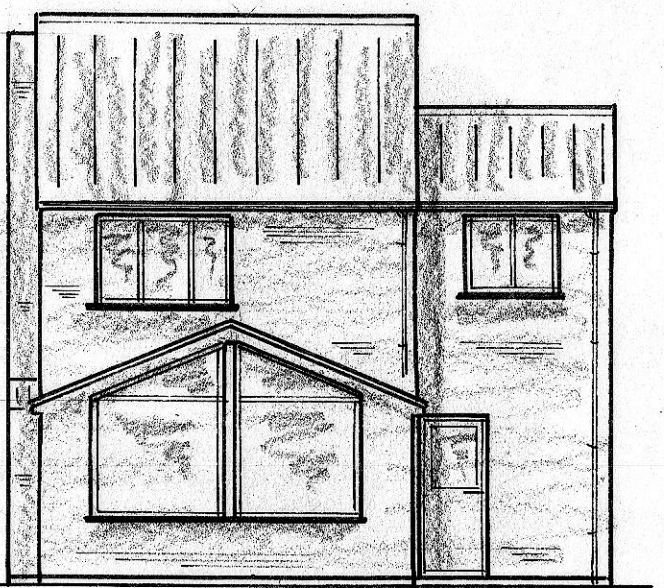

PROPOSED REAR ELEVATION

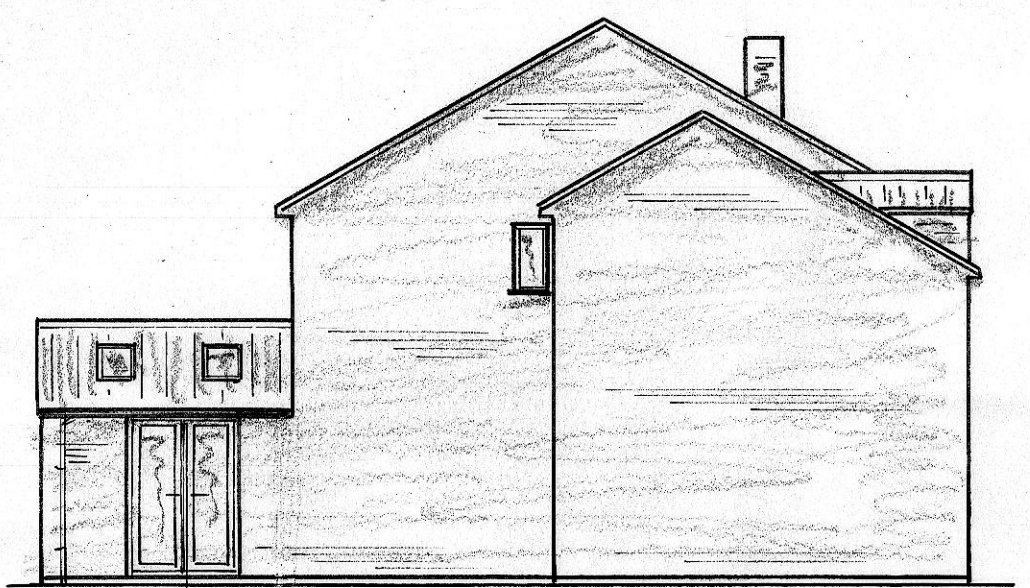


PROPOSED SIDE ELEVATION

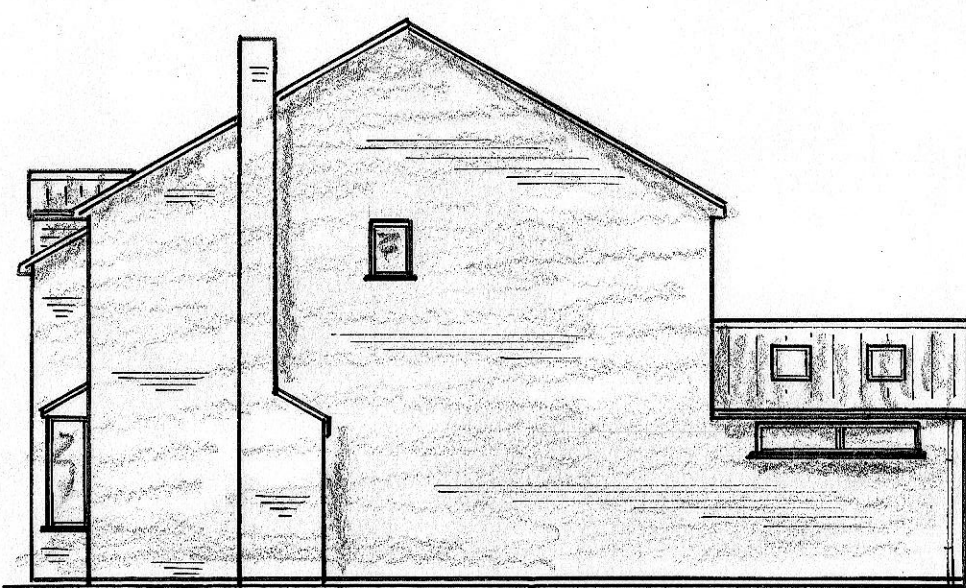


PROPOSED SIDE ELEVATION


Fus. Depth unknown

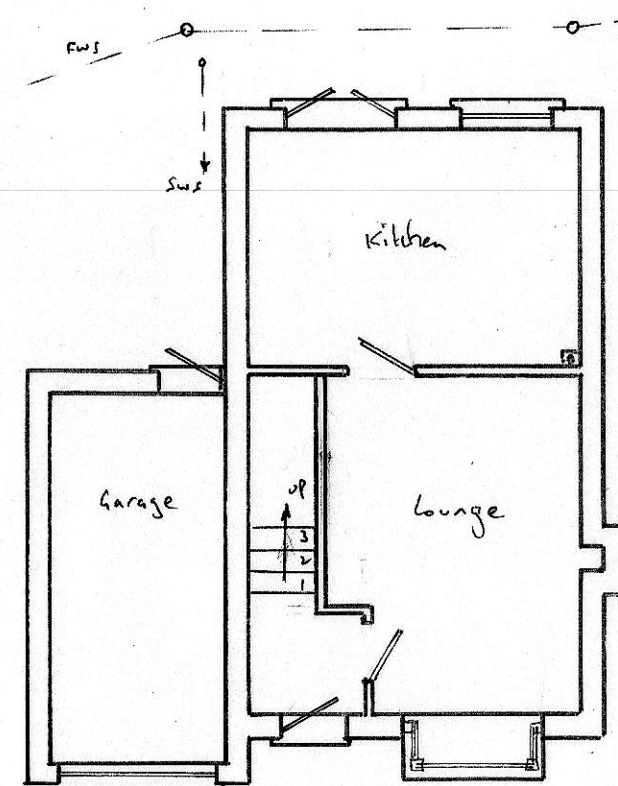


EXISTING GF PLAN 1:100

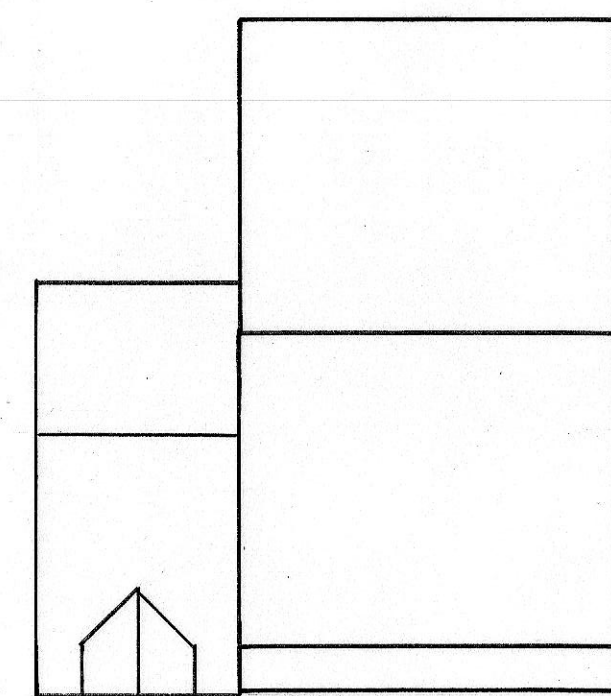


EXISTING ROOF PLAN

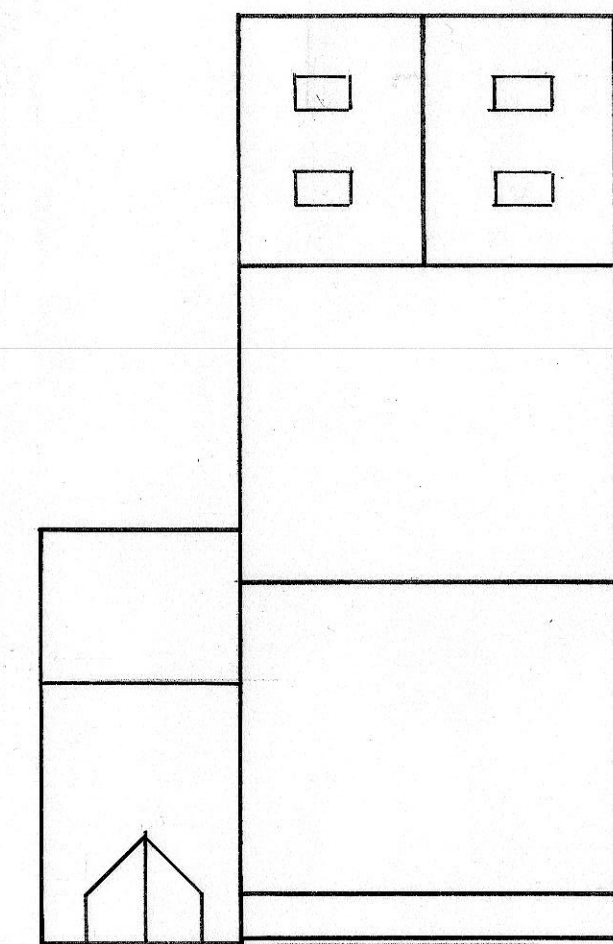


PROPOSED ROOF PLAN

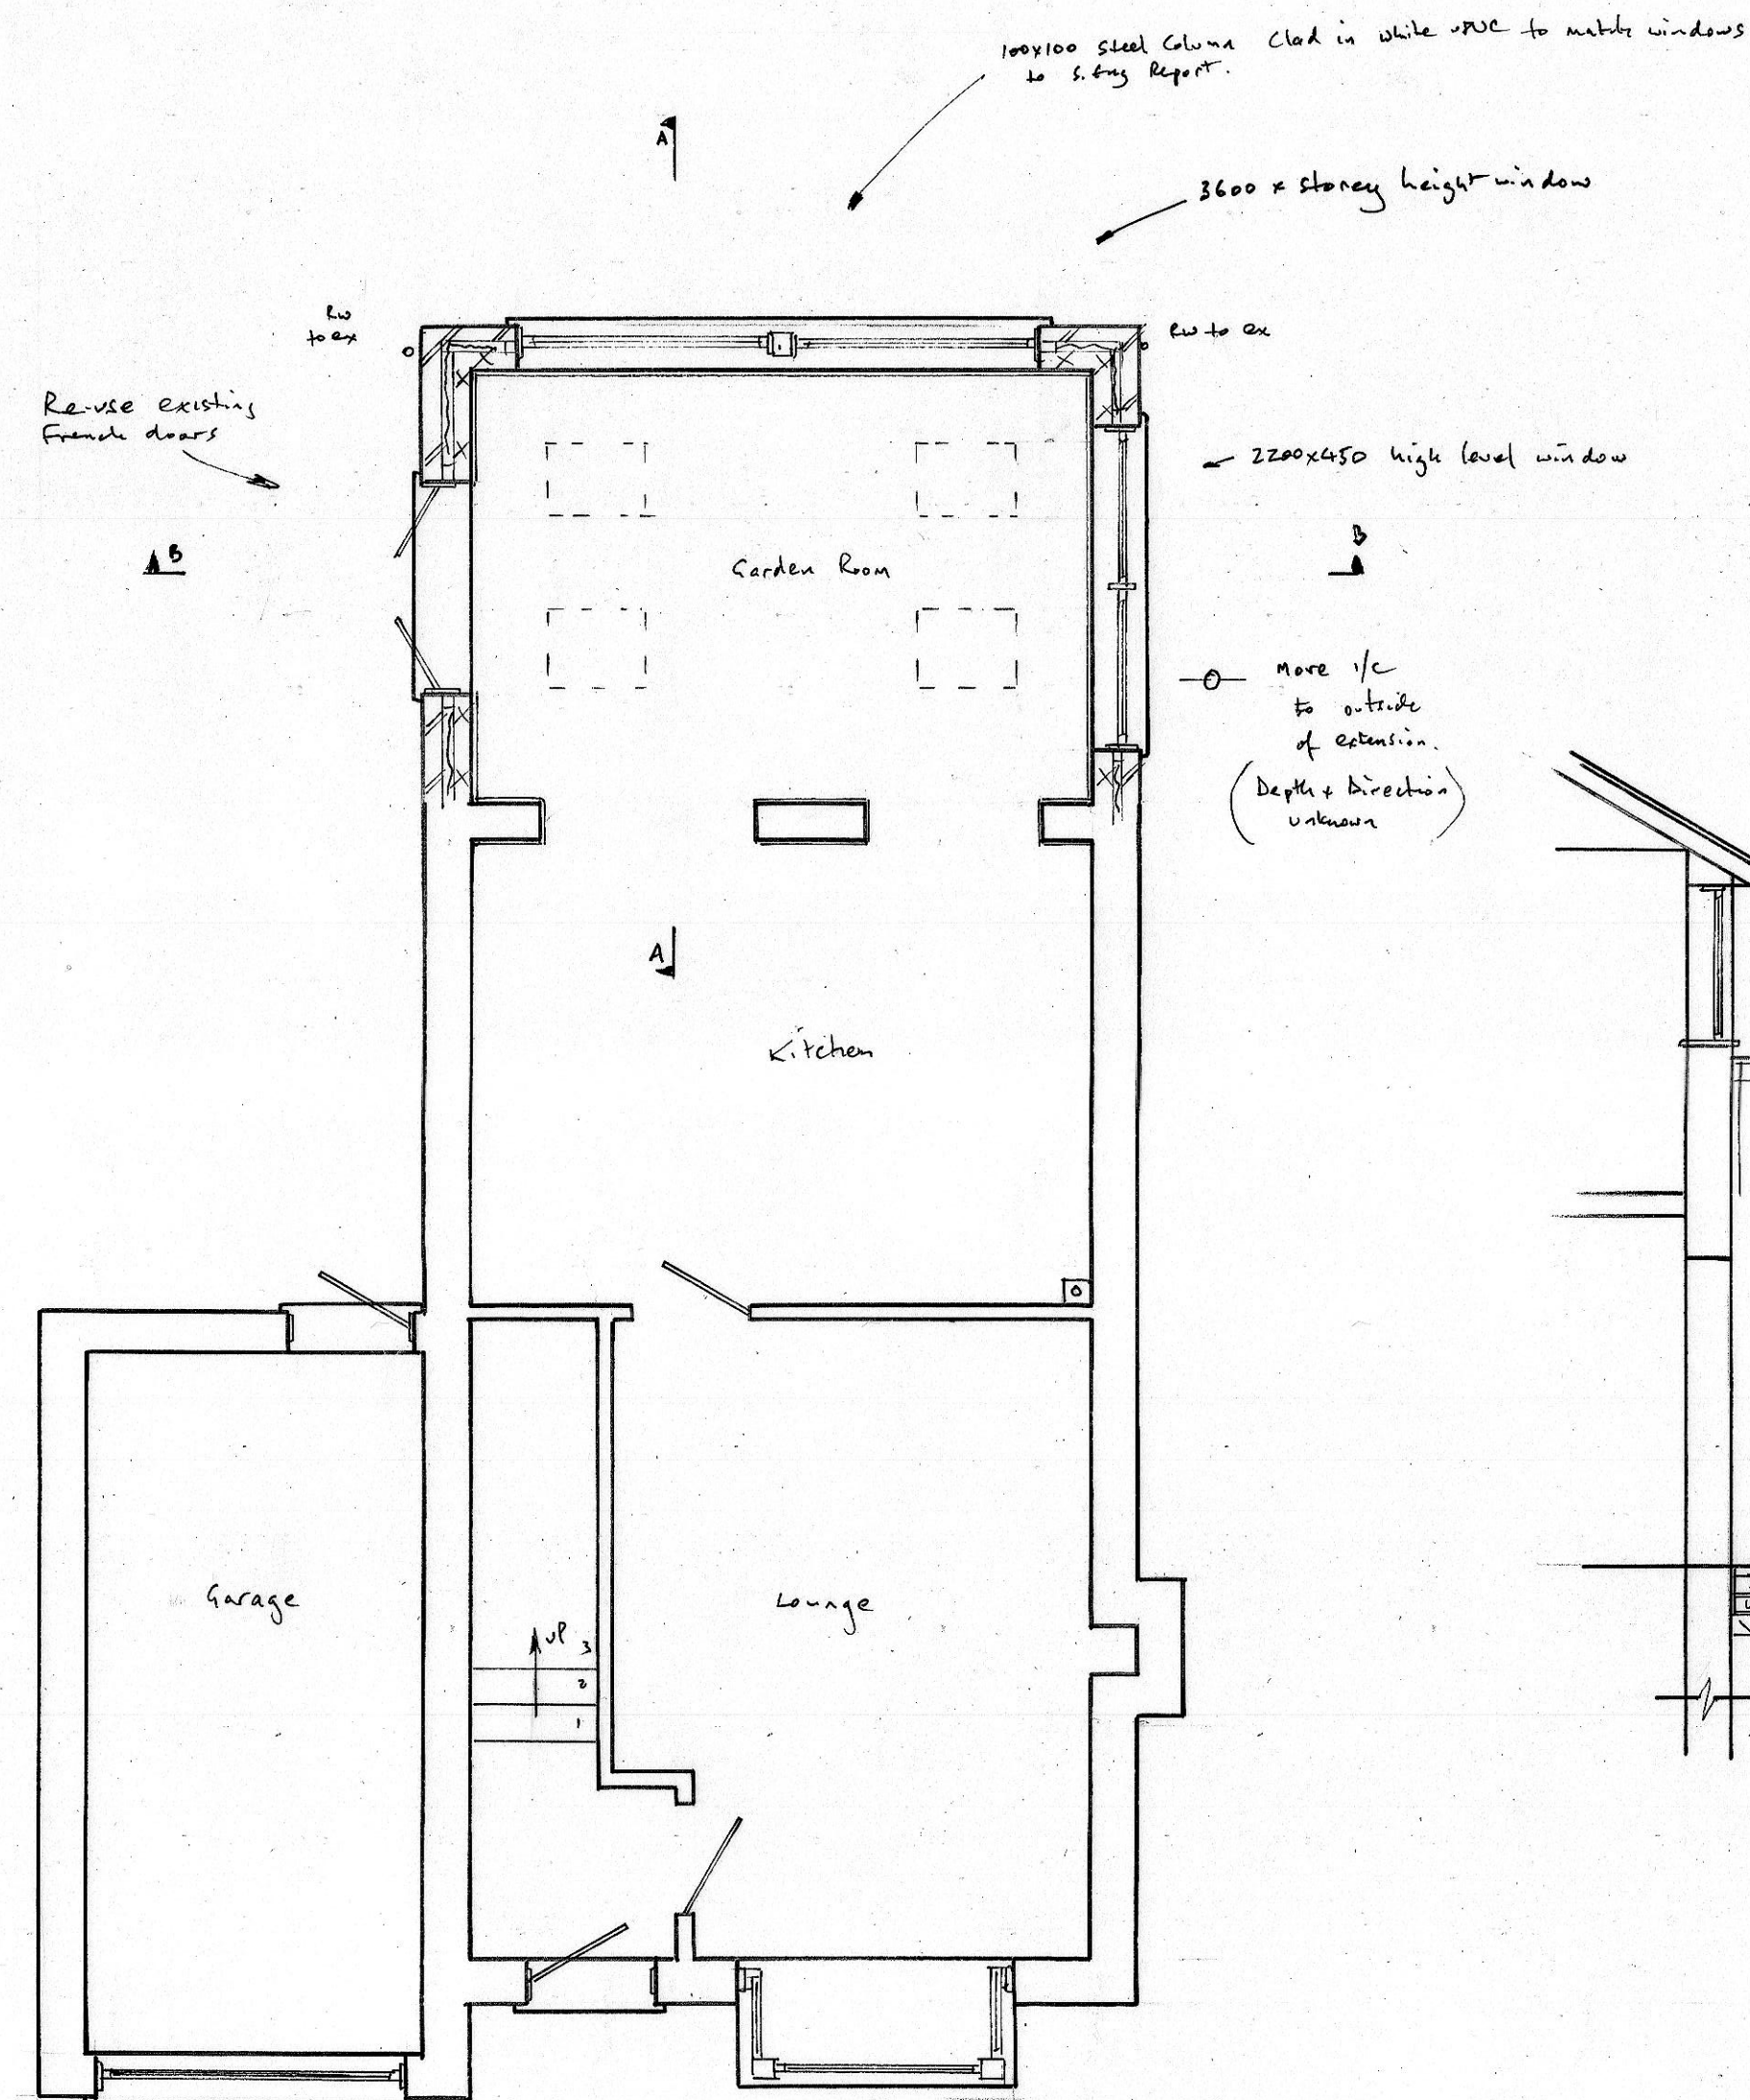

PROPOSED GF PLAN 1:50

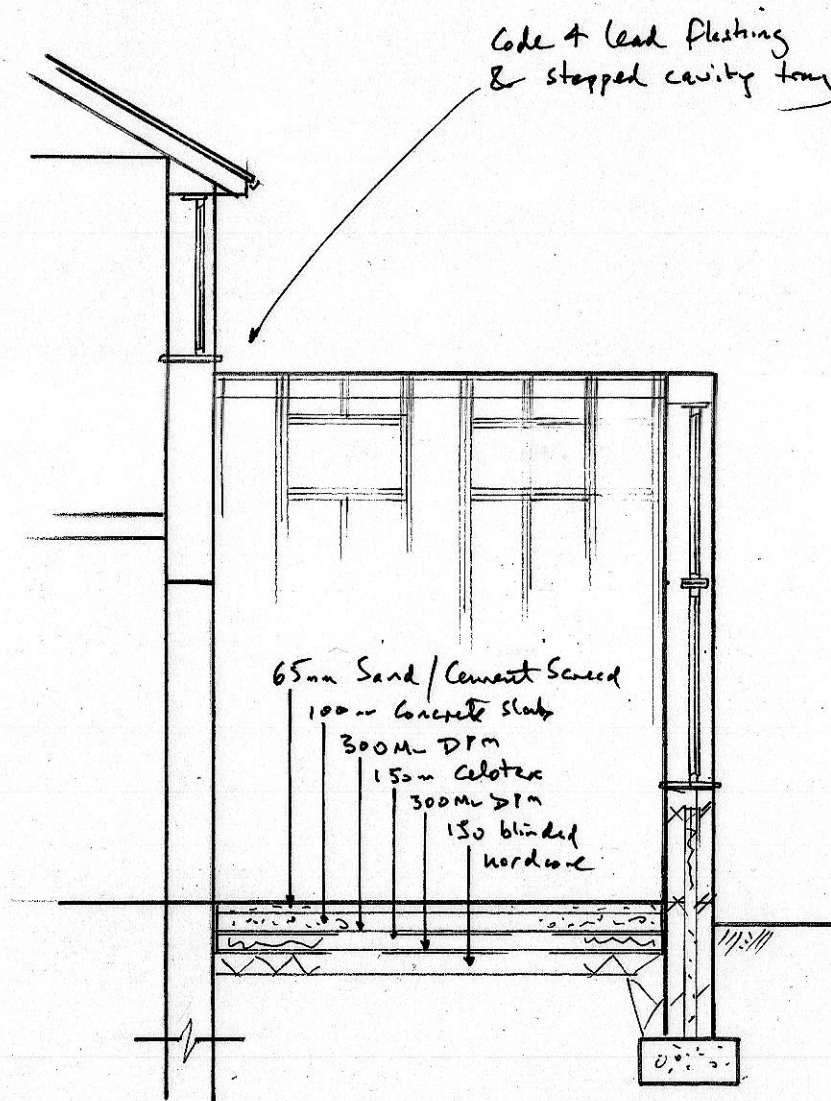

SECTION A-A 1:50

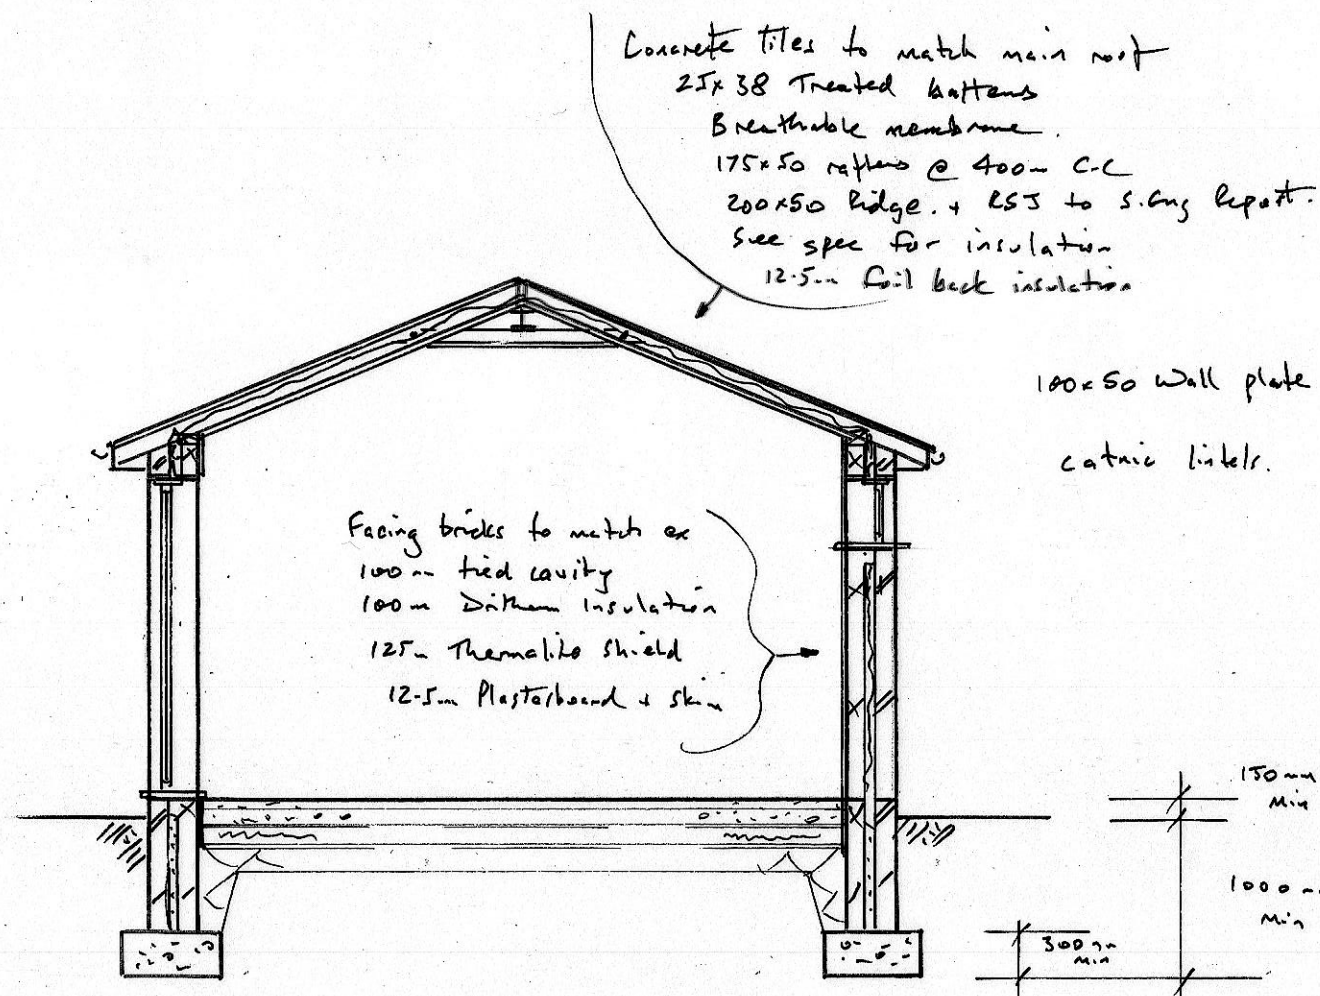

SECTION B-B

Please note:- These are the minimum sizes for B.Reg. Purposes. The existing foundations are deeper and new foundations will need to go as deep - 800 to approve on site.

NOTES:
All dimensions must be checked on site and not scaled from this drawing.

A	Date	Revisions

©copyright

Scale bar

0	1	2	3	4	5	6	7	8	1:100
0	1	2	3	4	1:50				

For Building Regulation purposes these plans are to be read in conjunction with the written specification and structural report.

KEECH DESIGN SERVICES LTD

1 HARBOUR CLOSE SWINDON

07778 324228

ROBERT.KEECH1@OUTLOOK.COM

Job Title

Drawing Title

SINGLE STOREY EXTENSION
TO REAR ELEVATION AT
No 39 GLEBE ROAD, ROYAL
WOOTTON BASSETT SN4 7DU

Scale 1:50 1:100

Date FEB 2026 Drawn by PW

Drg No. 26/016 Rev.