




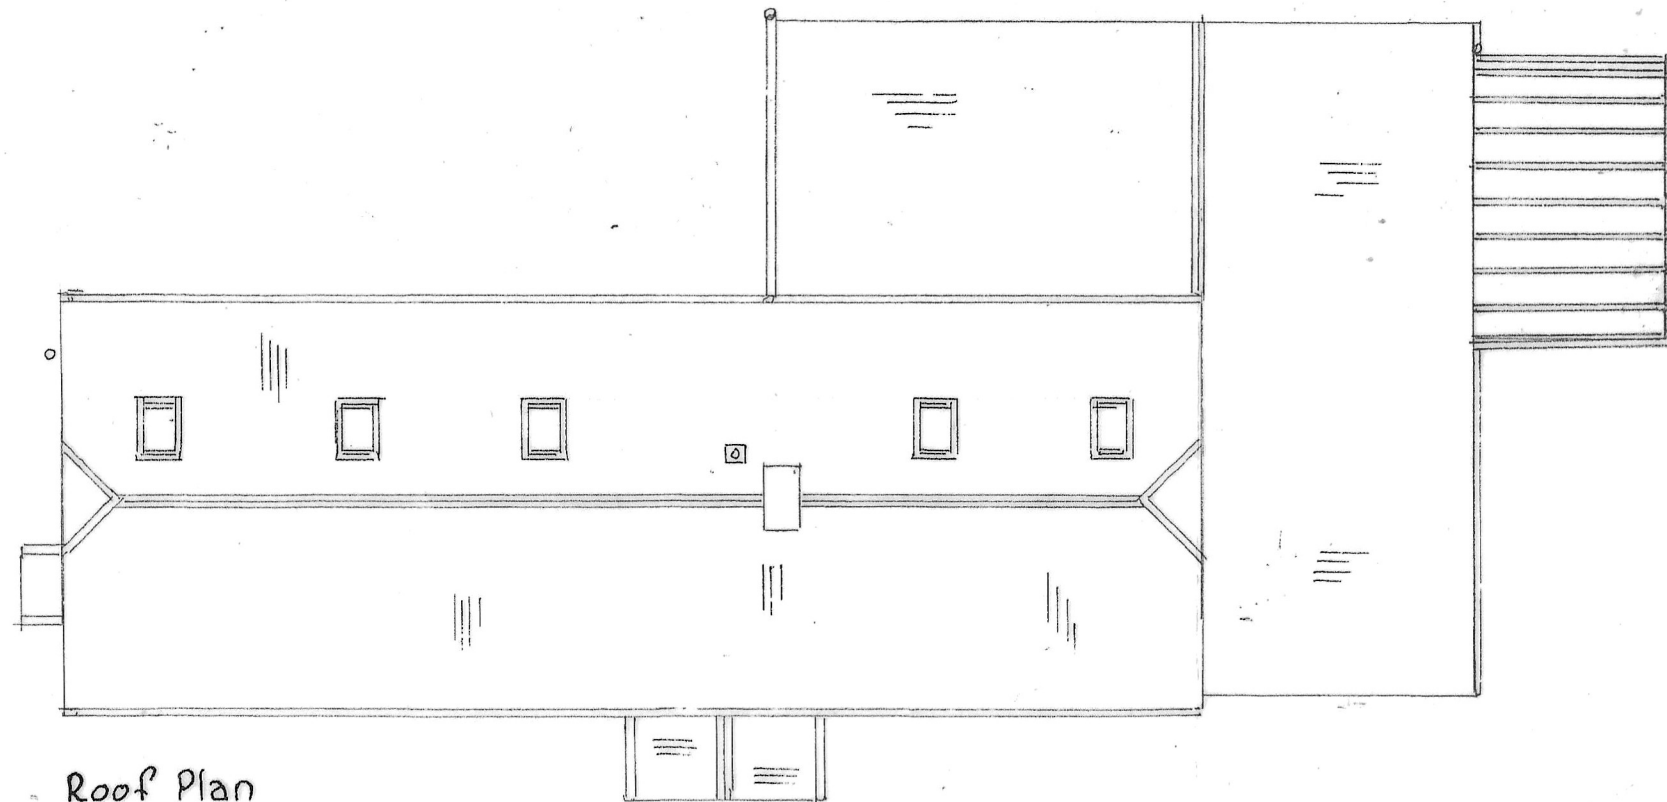

Roof Plan

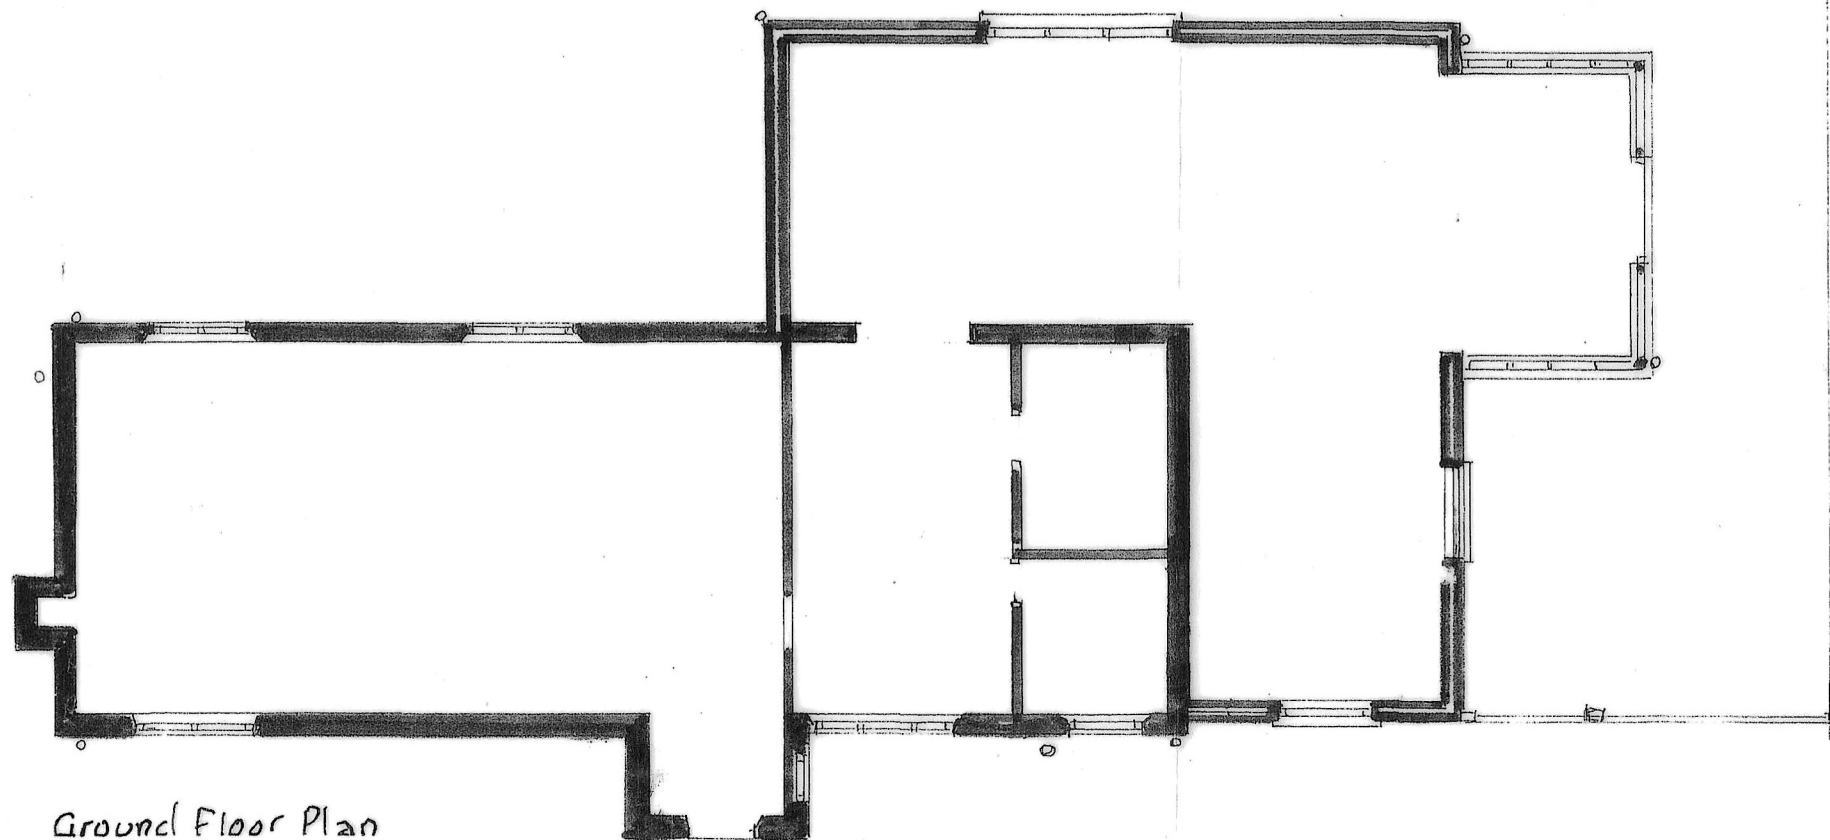

Ground Floor Plan

 

BOLINGBROKE DESIGN

6 The Slipway, Staverton, BA14 8UP

Mobile: 07860 491800

bolingbroke.design@gmail.com

LEGEND:-

- Exg Walls
- New Stone
- New Brick
- New Block
- New Stud

NOTES:

© All copyright 2025 Reserved

Client

Mr & Mrs A. Tavor

Job Title

Replacement Conservatory
Drynam Lane Farm, N. Bradley BA14 0PL

Scale

1:100 at A3

Drawn By

a

Date Nov 2025

Drawing Title Existing
Floor and Roof Plans

Drg No.

3189/2

Rev