


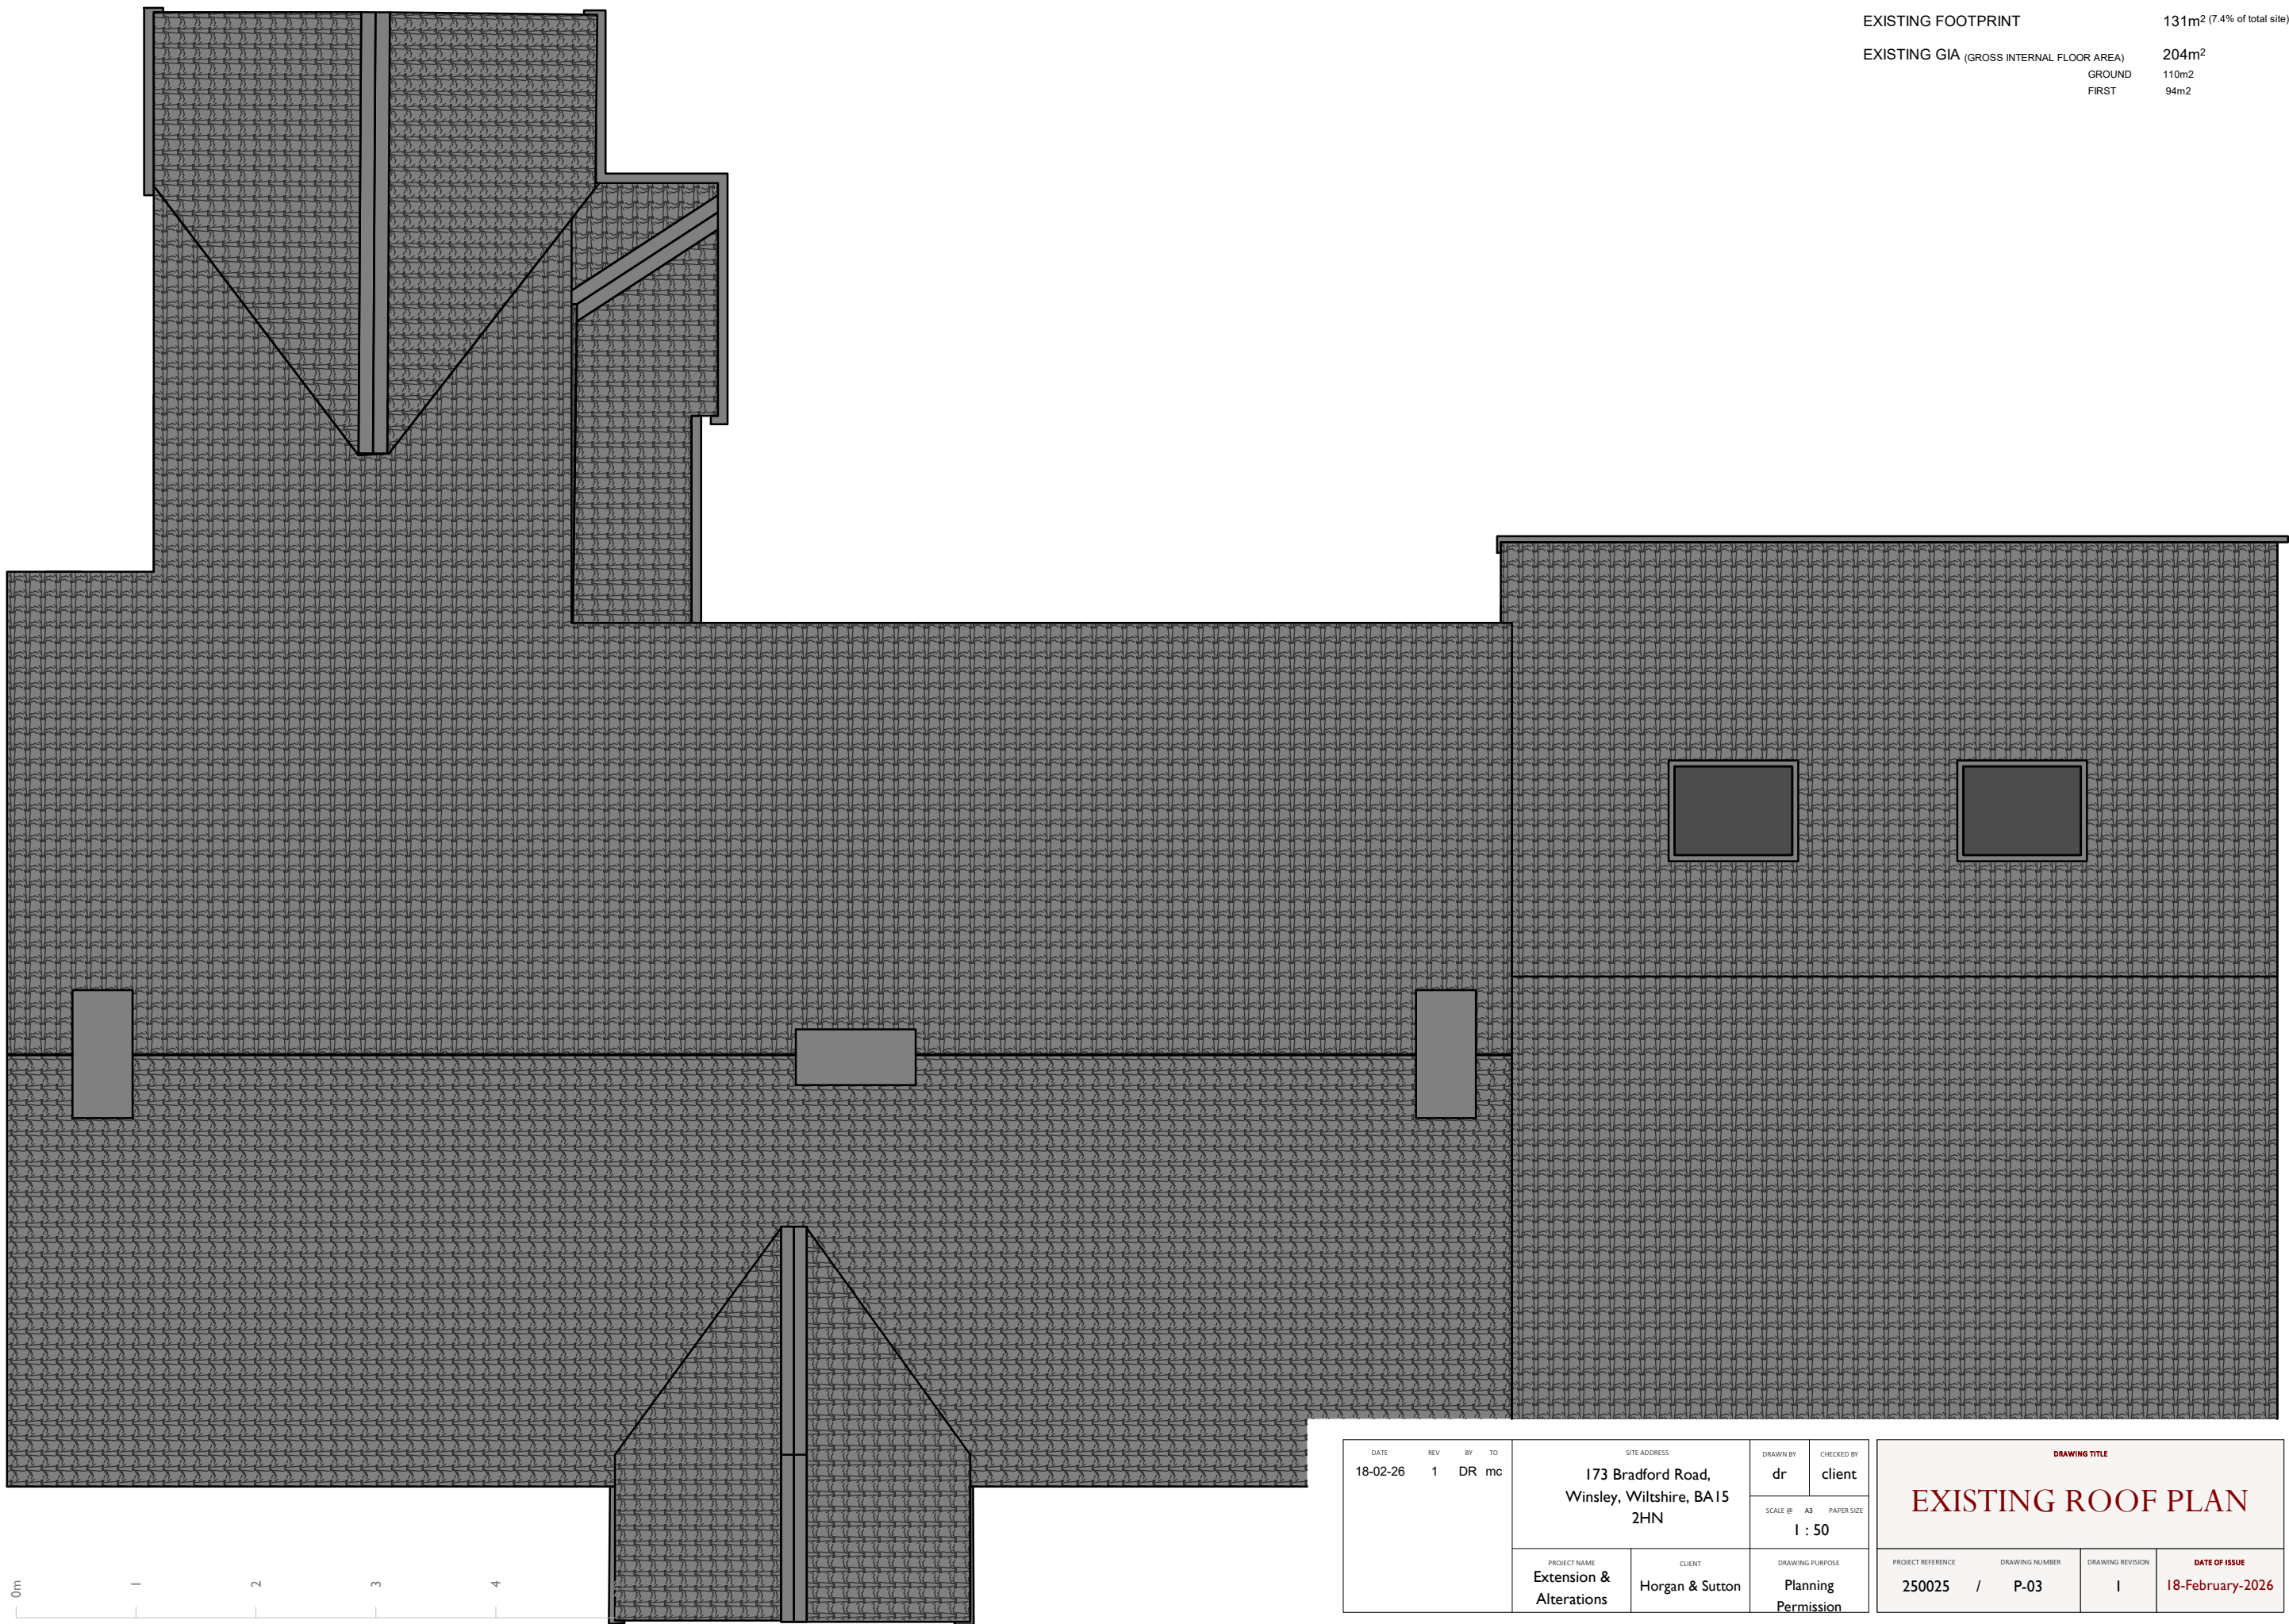

SITE AREA (INCLUDING BUILDINGS)	1,759m ²
EXISTING FOOTPRINT	131m ² (7.4% of total site)
EXISTING GIA (GROSS INTERNAL FLOOR AREA)	204m ²
GROUND	110m2
FIRST	94m2

DATE 18-02-26		REV 1		BY DR		TO mc		SITE ADDRESS 173 Bradford Road, Winsley, Wiltshire, BA15 2HN		DRAWN BY dr		CHECKED BY client		DRAWING TITLE EXISTING ROOF PLAN					
										SCALE @ 1 : 50		A3 PAPER SIZE							
PROJECT NAME Extension & Alterations				CLIENT Horgan & Sutton				DRAWING PURPOSE Planning Permission				PROJECT REFERENCE 250025 /		DRAWING NUMBER P-03		DRAWING REVISION I		DATE OF ISSUE 18-February-2026	

Responsibility is not accepted for errors made by others in scaling from this drawing. All dimensions must be checked on site prior to any construction. All construction information should be taken from figured dimensions only and any discrepancies or uncertainties must be reported to the Architect / Project Manager / Client before proceeding. The purpose of this drawing is clearly stated and is to be read along side any specifications or other information. Responsibility to confirm this drawings represents the most current information or last issue is with the person (or persons) that use this drawing. © David James Robinson - all rights reserved. David James Robinson is the trading name of Robinson+ Ltd. Company number 11964779. Registered in England and Wales. Registered Address: Ground Floor, 11 Manvers St. Bath BA1 1JQ.