



NOTE


BUILDING SURVEY OF EXISTING IS NON CONCLUSIVE, PLEASE ENSURE THAT ALL MEASUREMENTS ARE TAKEN FROM SITE. CONTRACTOR TO CHECK ALL DIMENSIONS AND REPORT ALL ERRORS AND OMISSIONS TO THE ENGINEER. ANY DIMENSIONS SHOWN ARE IN MM.

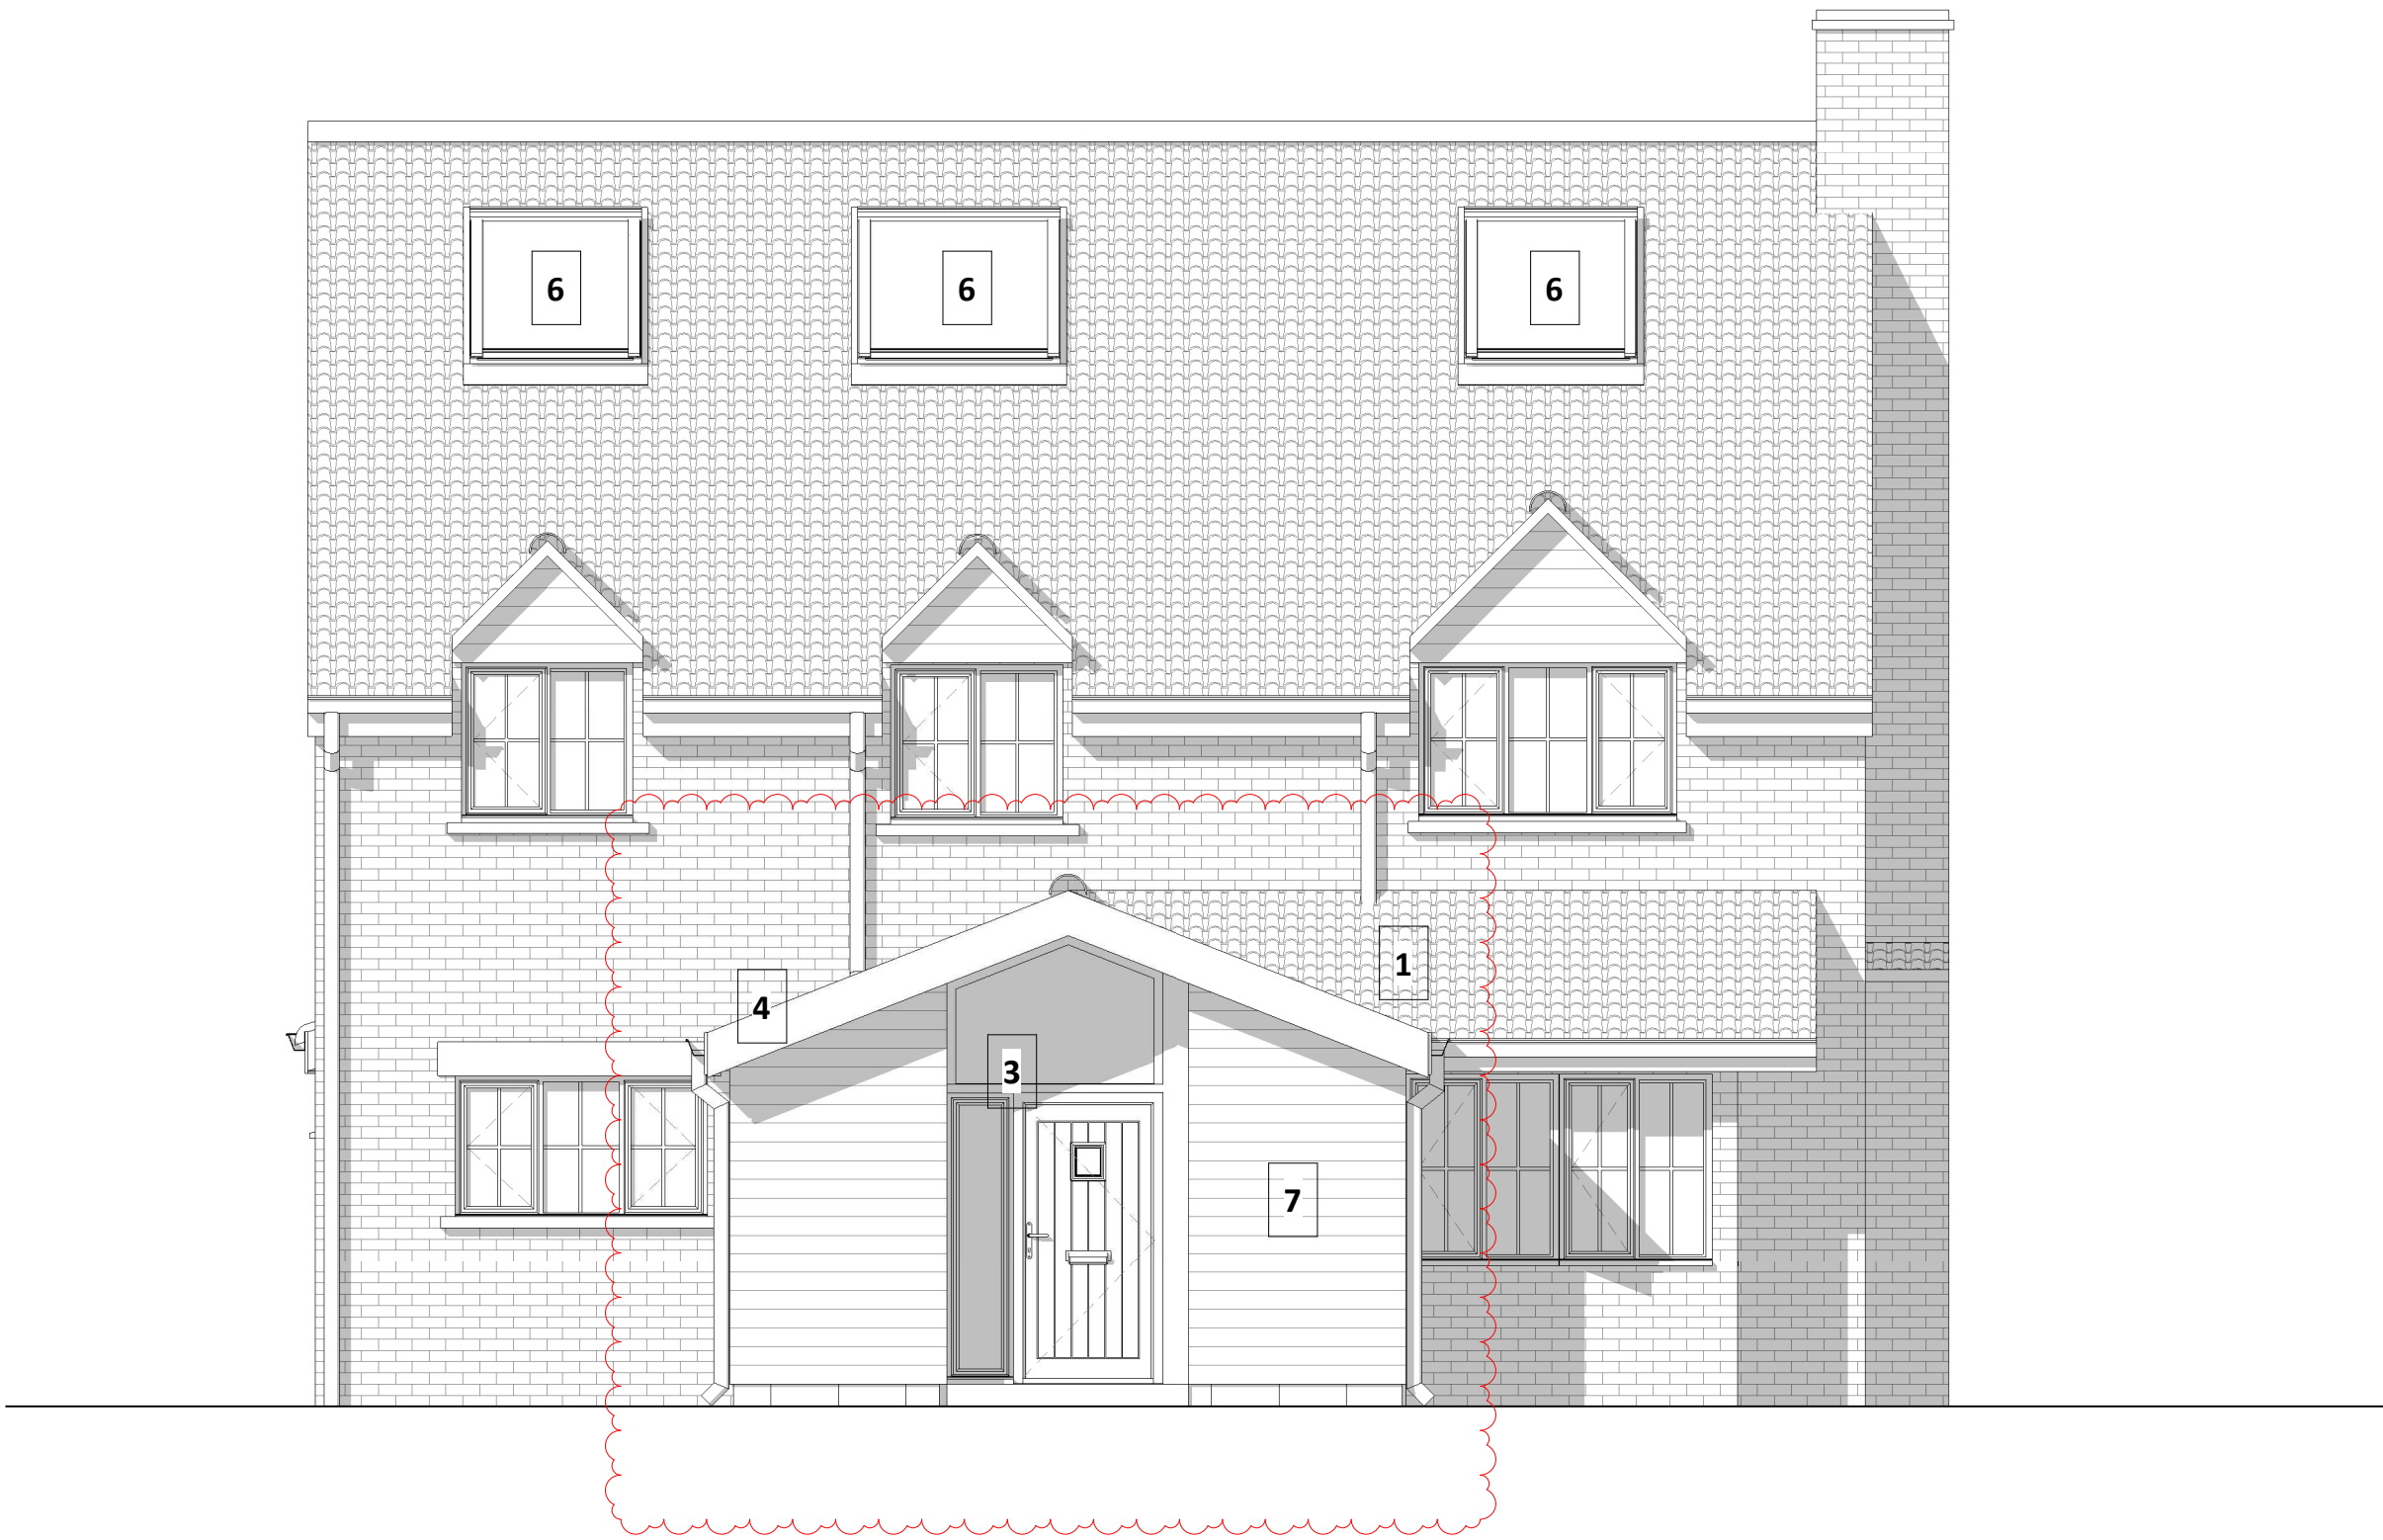

NE Proposed Front Elevation (North East)
1 : 50

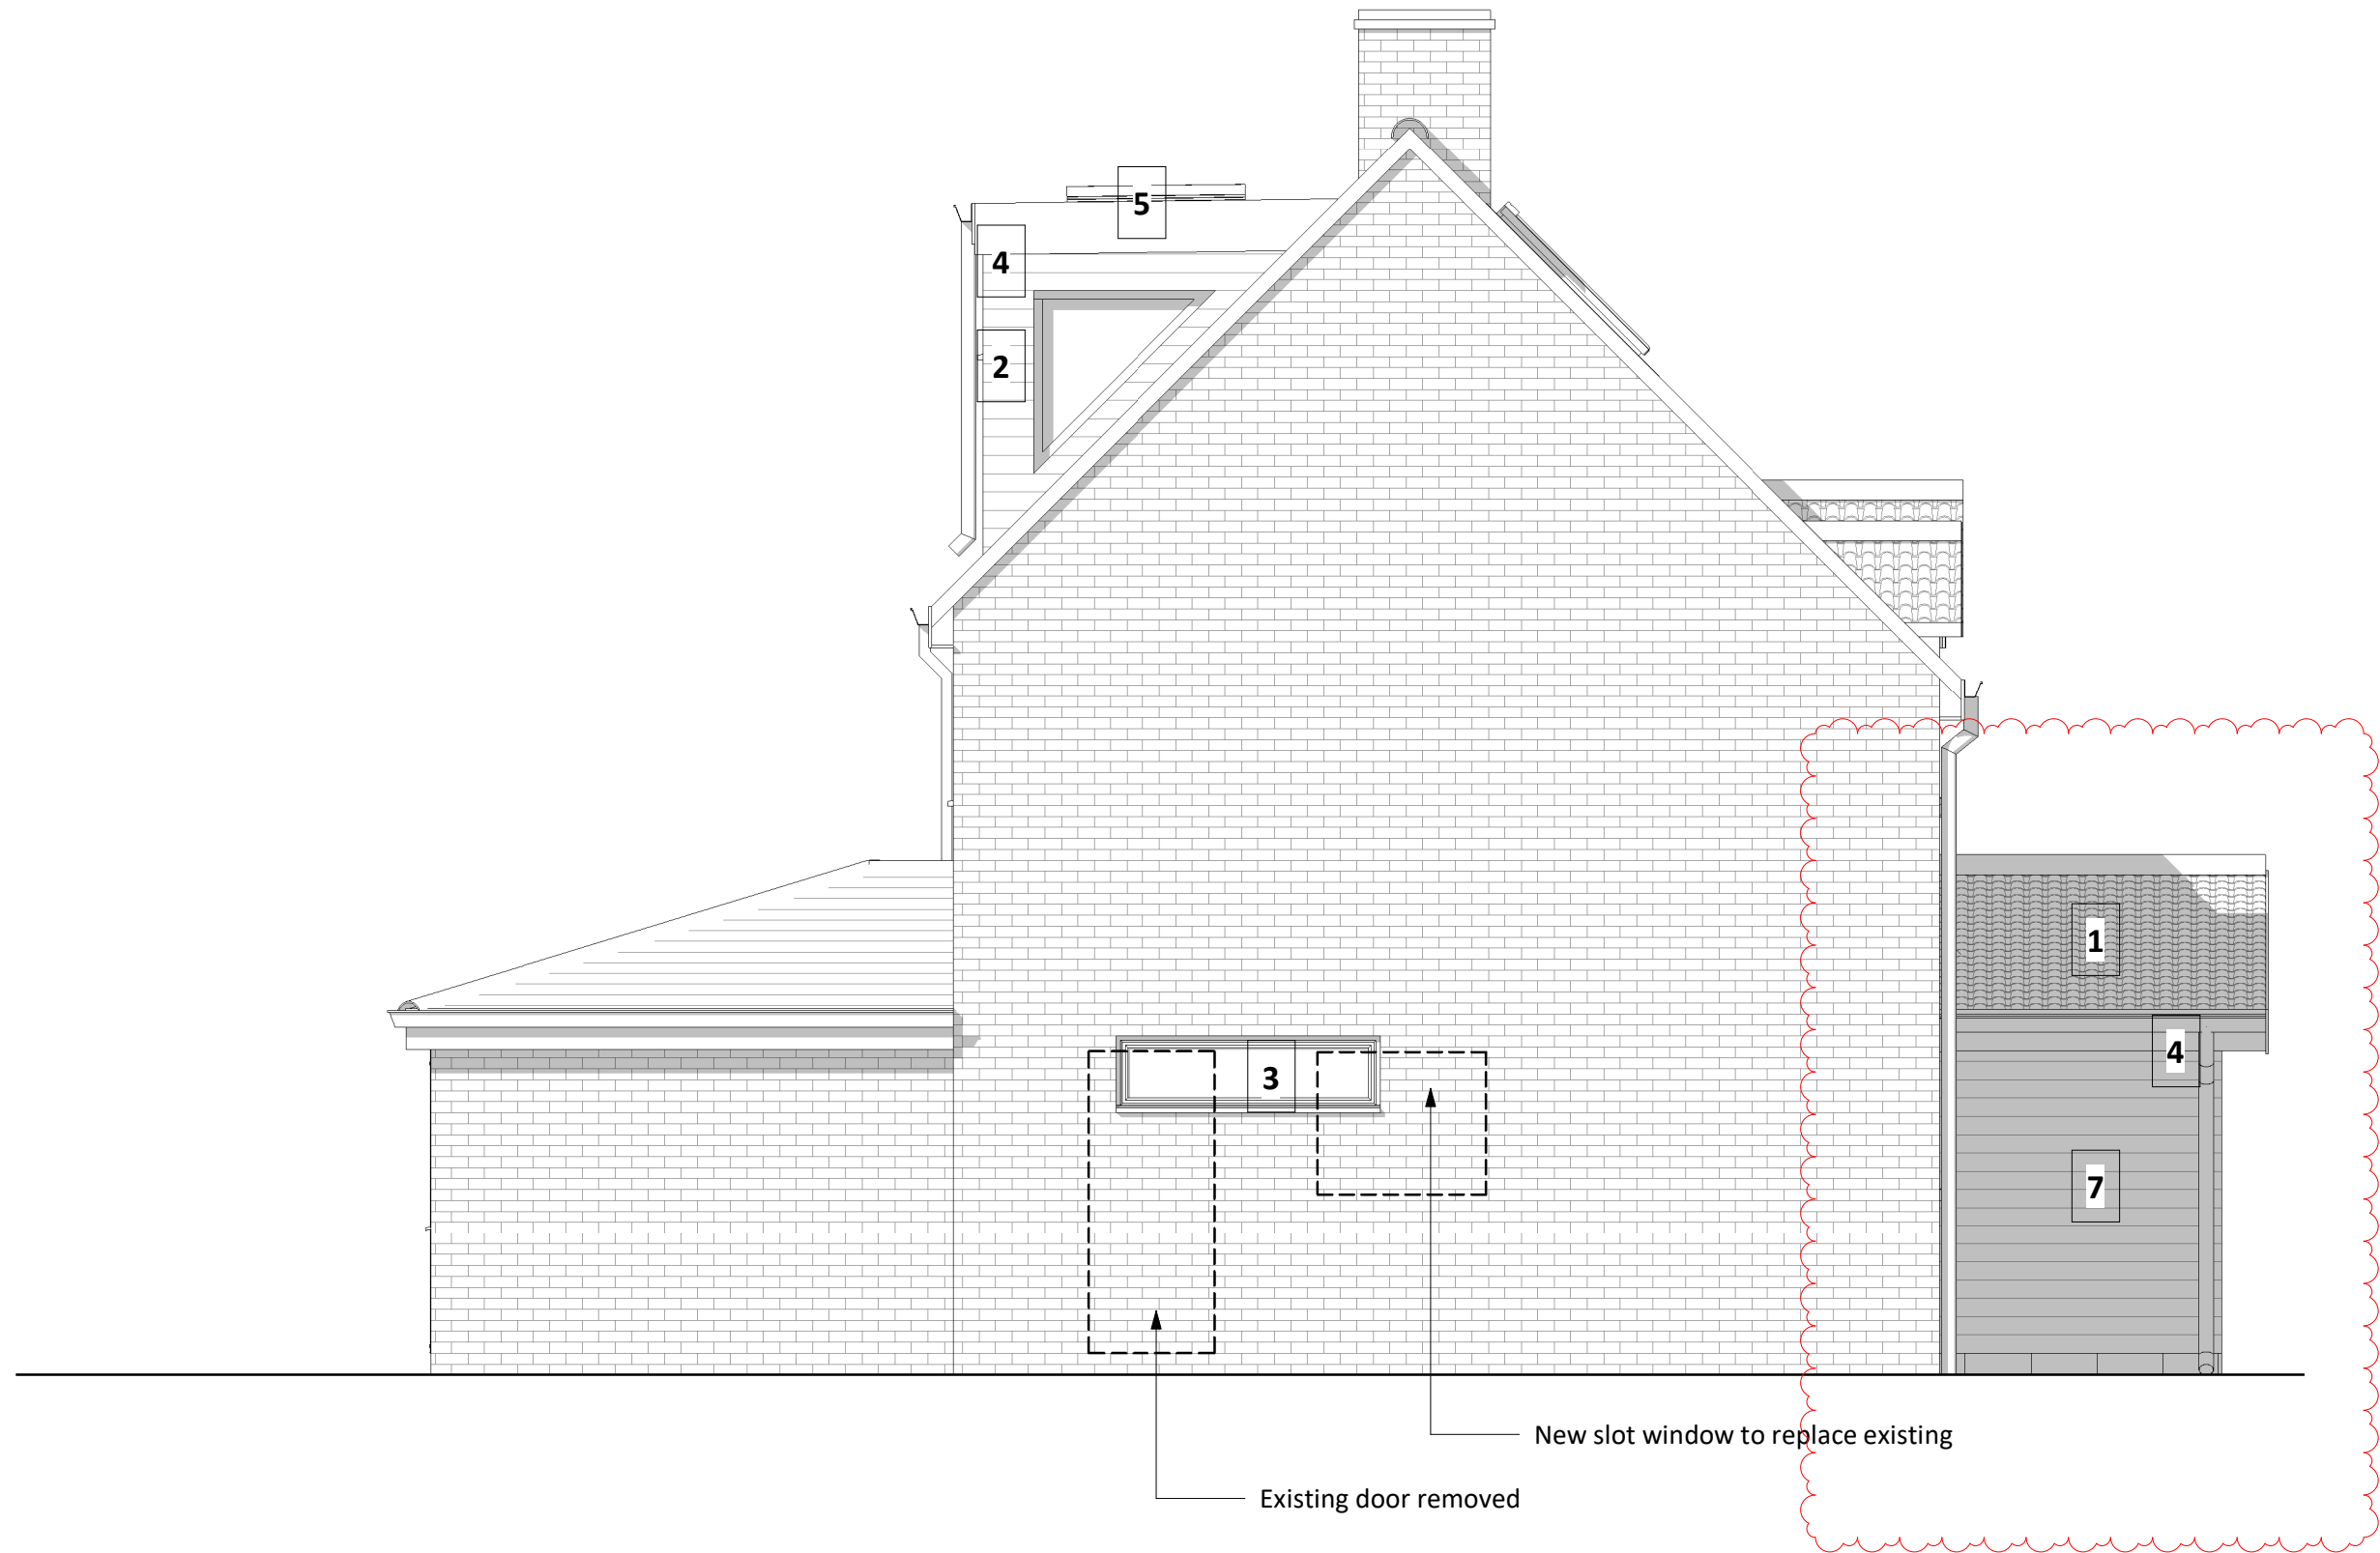


SE Proposed Side Elevation (South East)
1 : 50

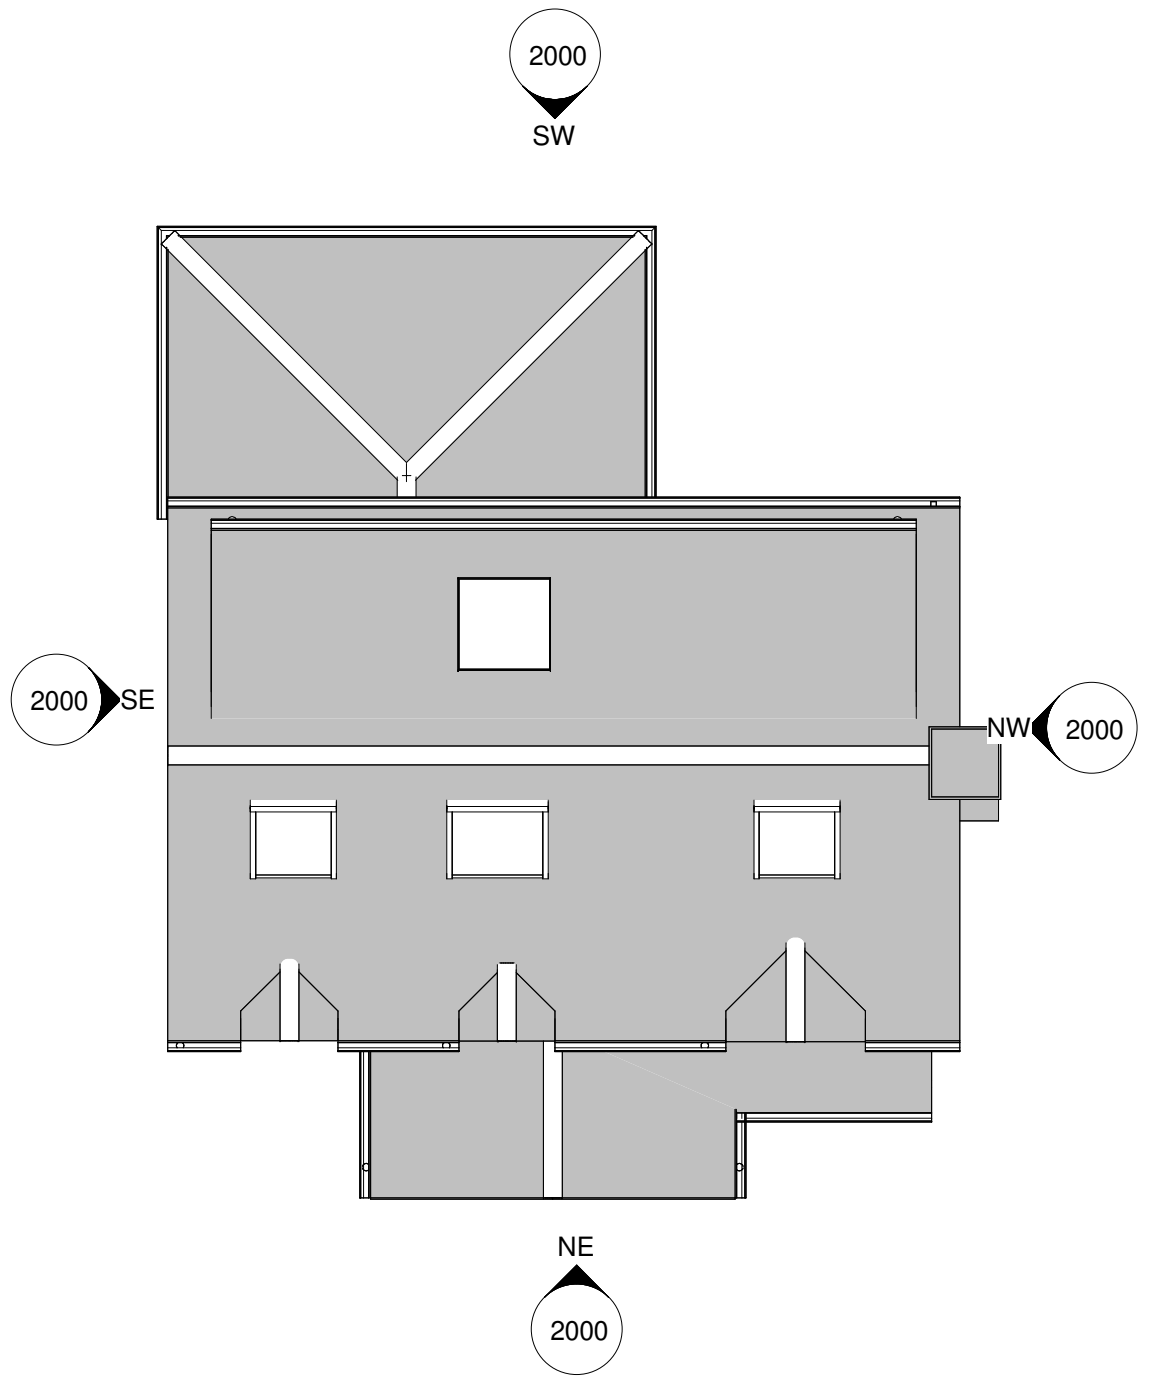

Material Key

1. Concrete interlocking tiles to match existing
2. Timber composite cladding or similar to be in keeping with cladding to existing dormers
3. External doors & windows to match existing
4. Fascia boards, guttering and rainwater pipes, to match or be in keeping with existing
5. EPDM flat roof
6. Proposed rooflight
7. Timber composite cladding, natural timber colour

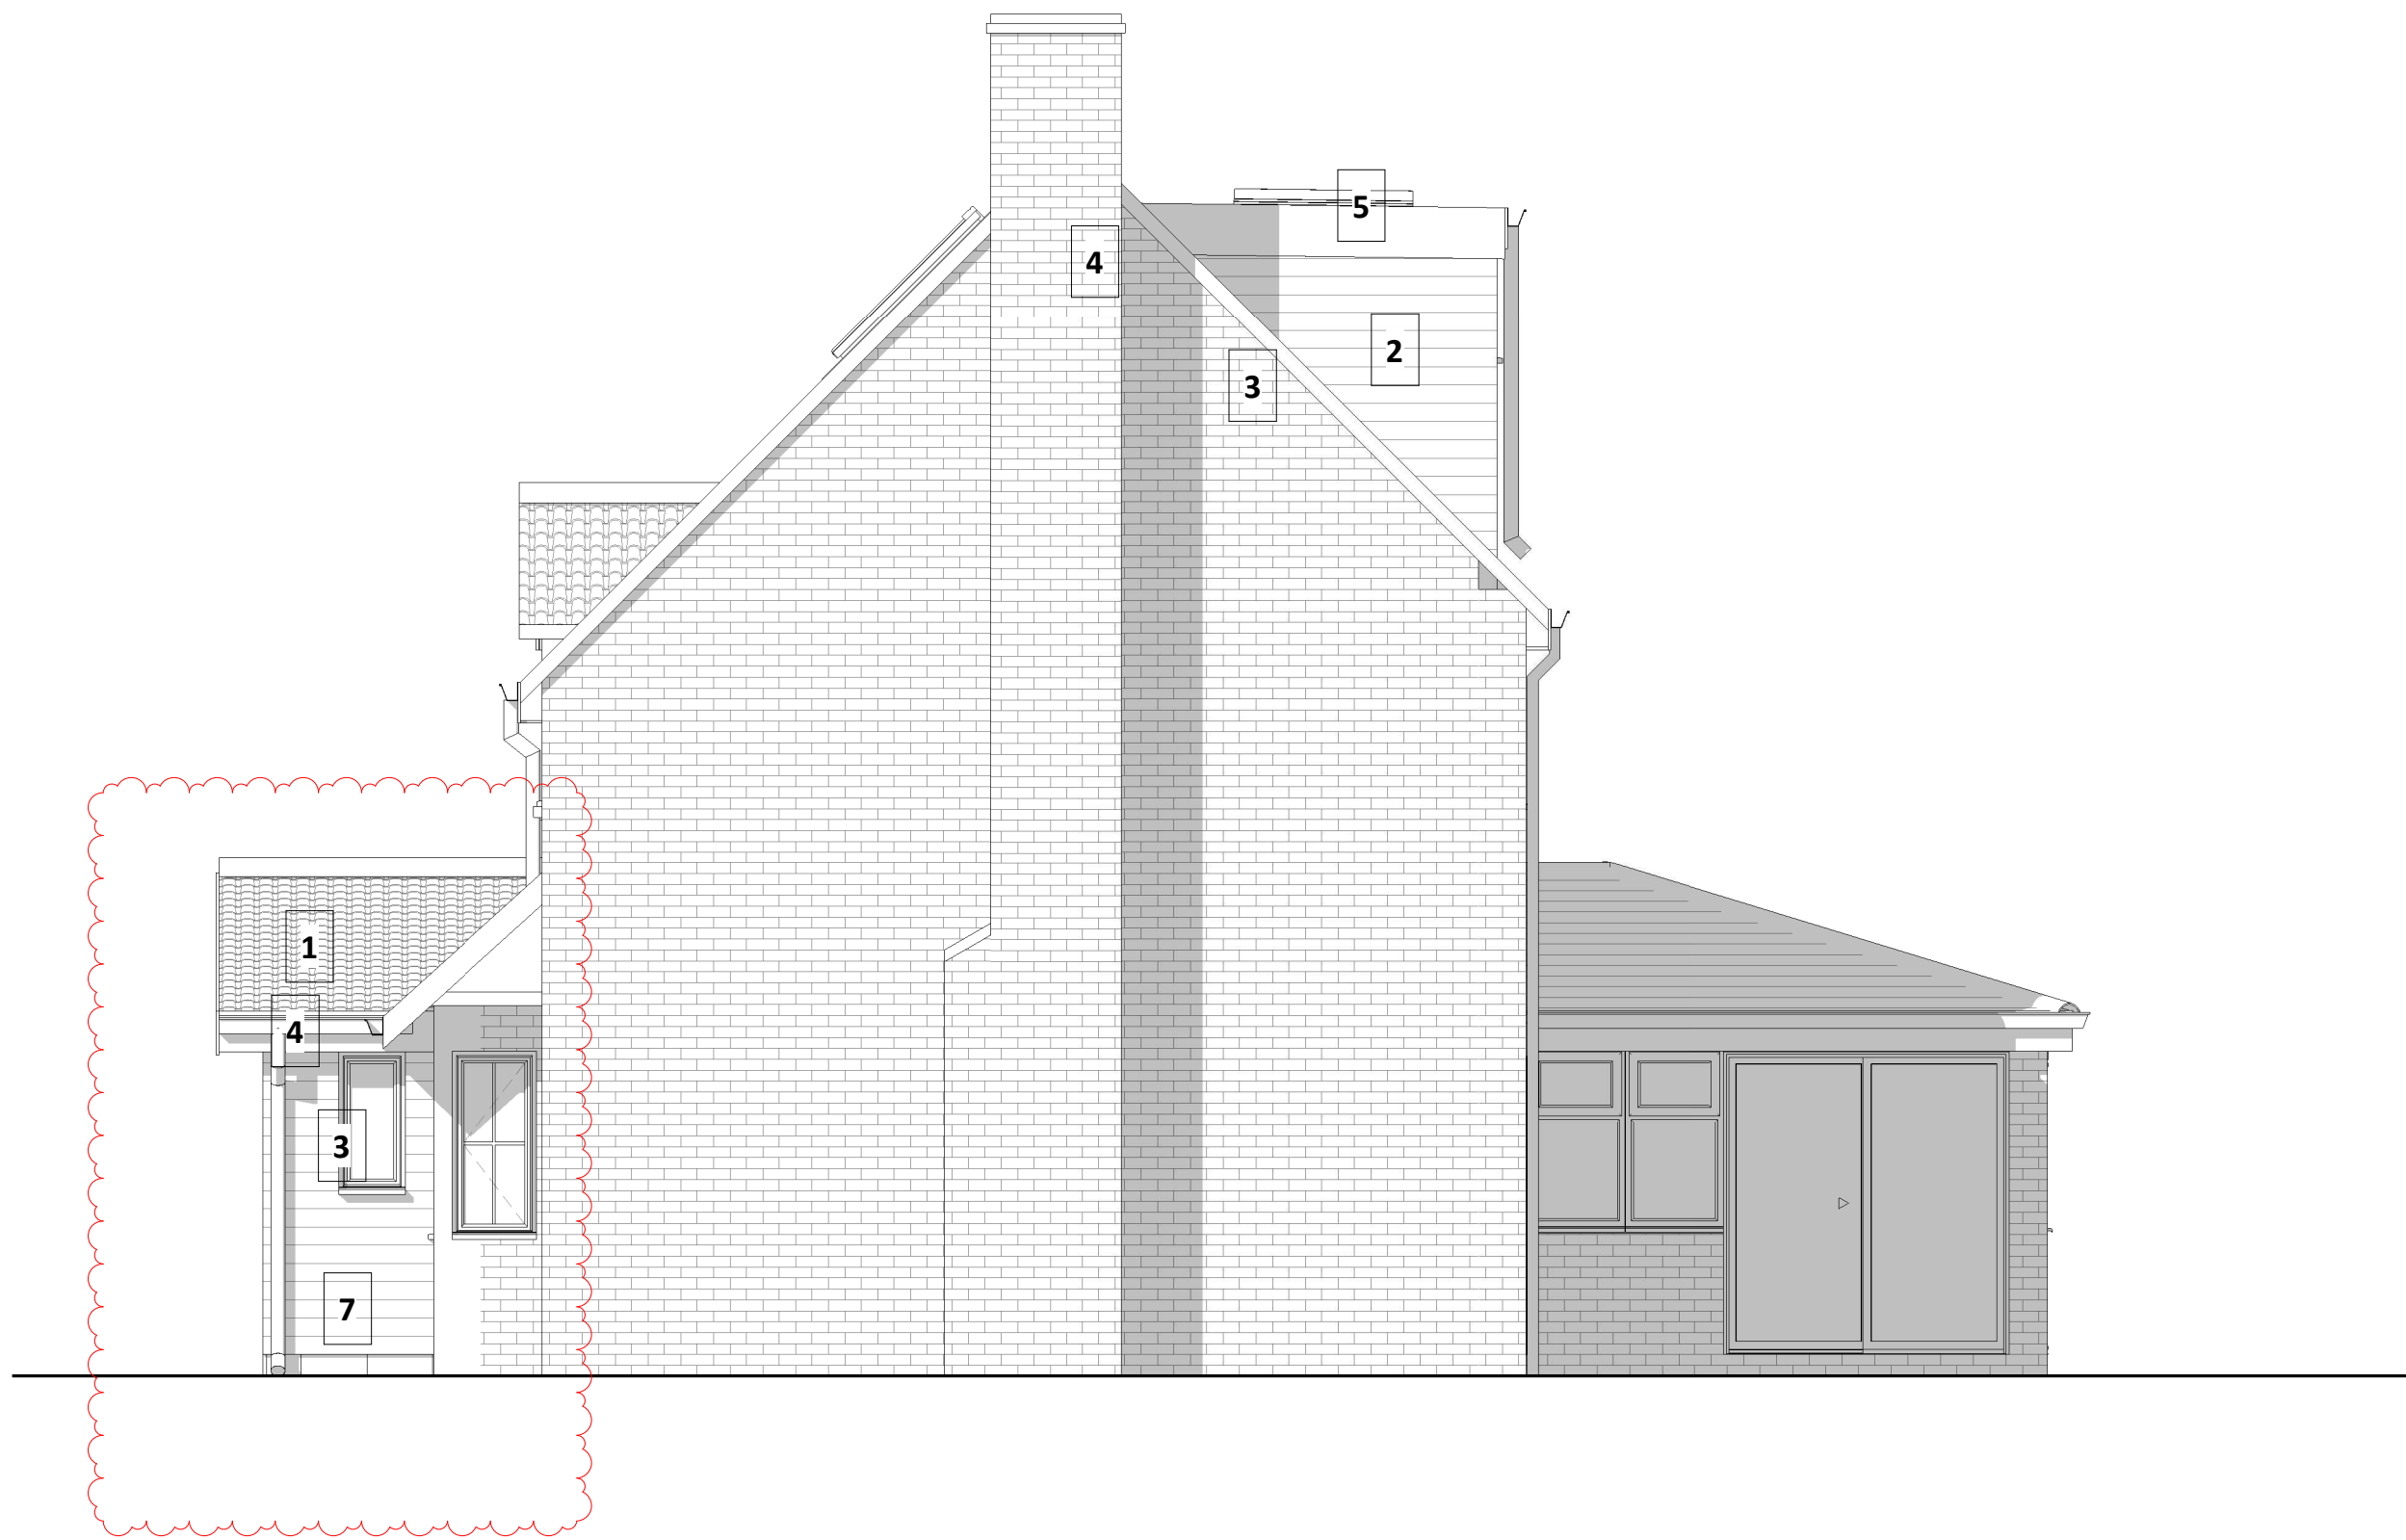

NW Proposed Side Elevation (North West)
1 : 50



SW Proposed Rear Elevation (South West)
1 : 50

PL	PL2	11.03.26	Change of cladding finish colour - PLA Issue
PL	PL1	09.09.25	Planning Issue
STATUS	REV	DATE	DESCRIPTION
CLIENT			REVISED BY MC
			CHECKED BY ZW
79 Lacock Gardens, Hilperton, Trowbridge, Wiltshire BA14 7TG			ORIGINATOR NO 25SZ686
CONSULTANT			



21 Langley Road Trowbridge Wiltshire BA14 0LL
Tel: 01225 342837
Mobiles: 07831 817906 & 07789 744420

PROJECT
Loft Conversion and Front Porch Inc Internal
Layout Alterations
79 Lacock Gardens, Hilperton, Trowbridge

DRAWING TITLE
Proposed Elevations

SUITABILITY STATUS PL : PLANNING	SCALE As indicated @ A1
YEAR DESIGNER PROJECT NUMBER SHEET NUMBER 25-SZ-686-2000	REVISION PL2

