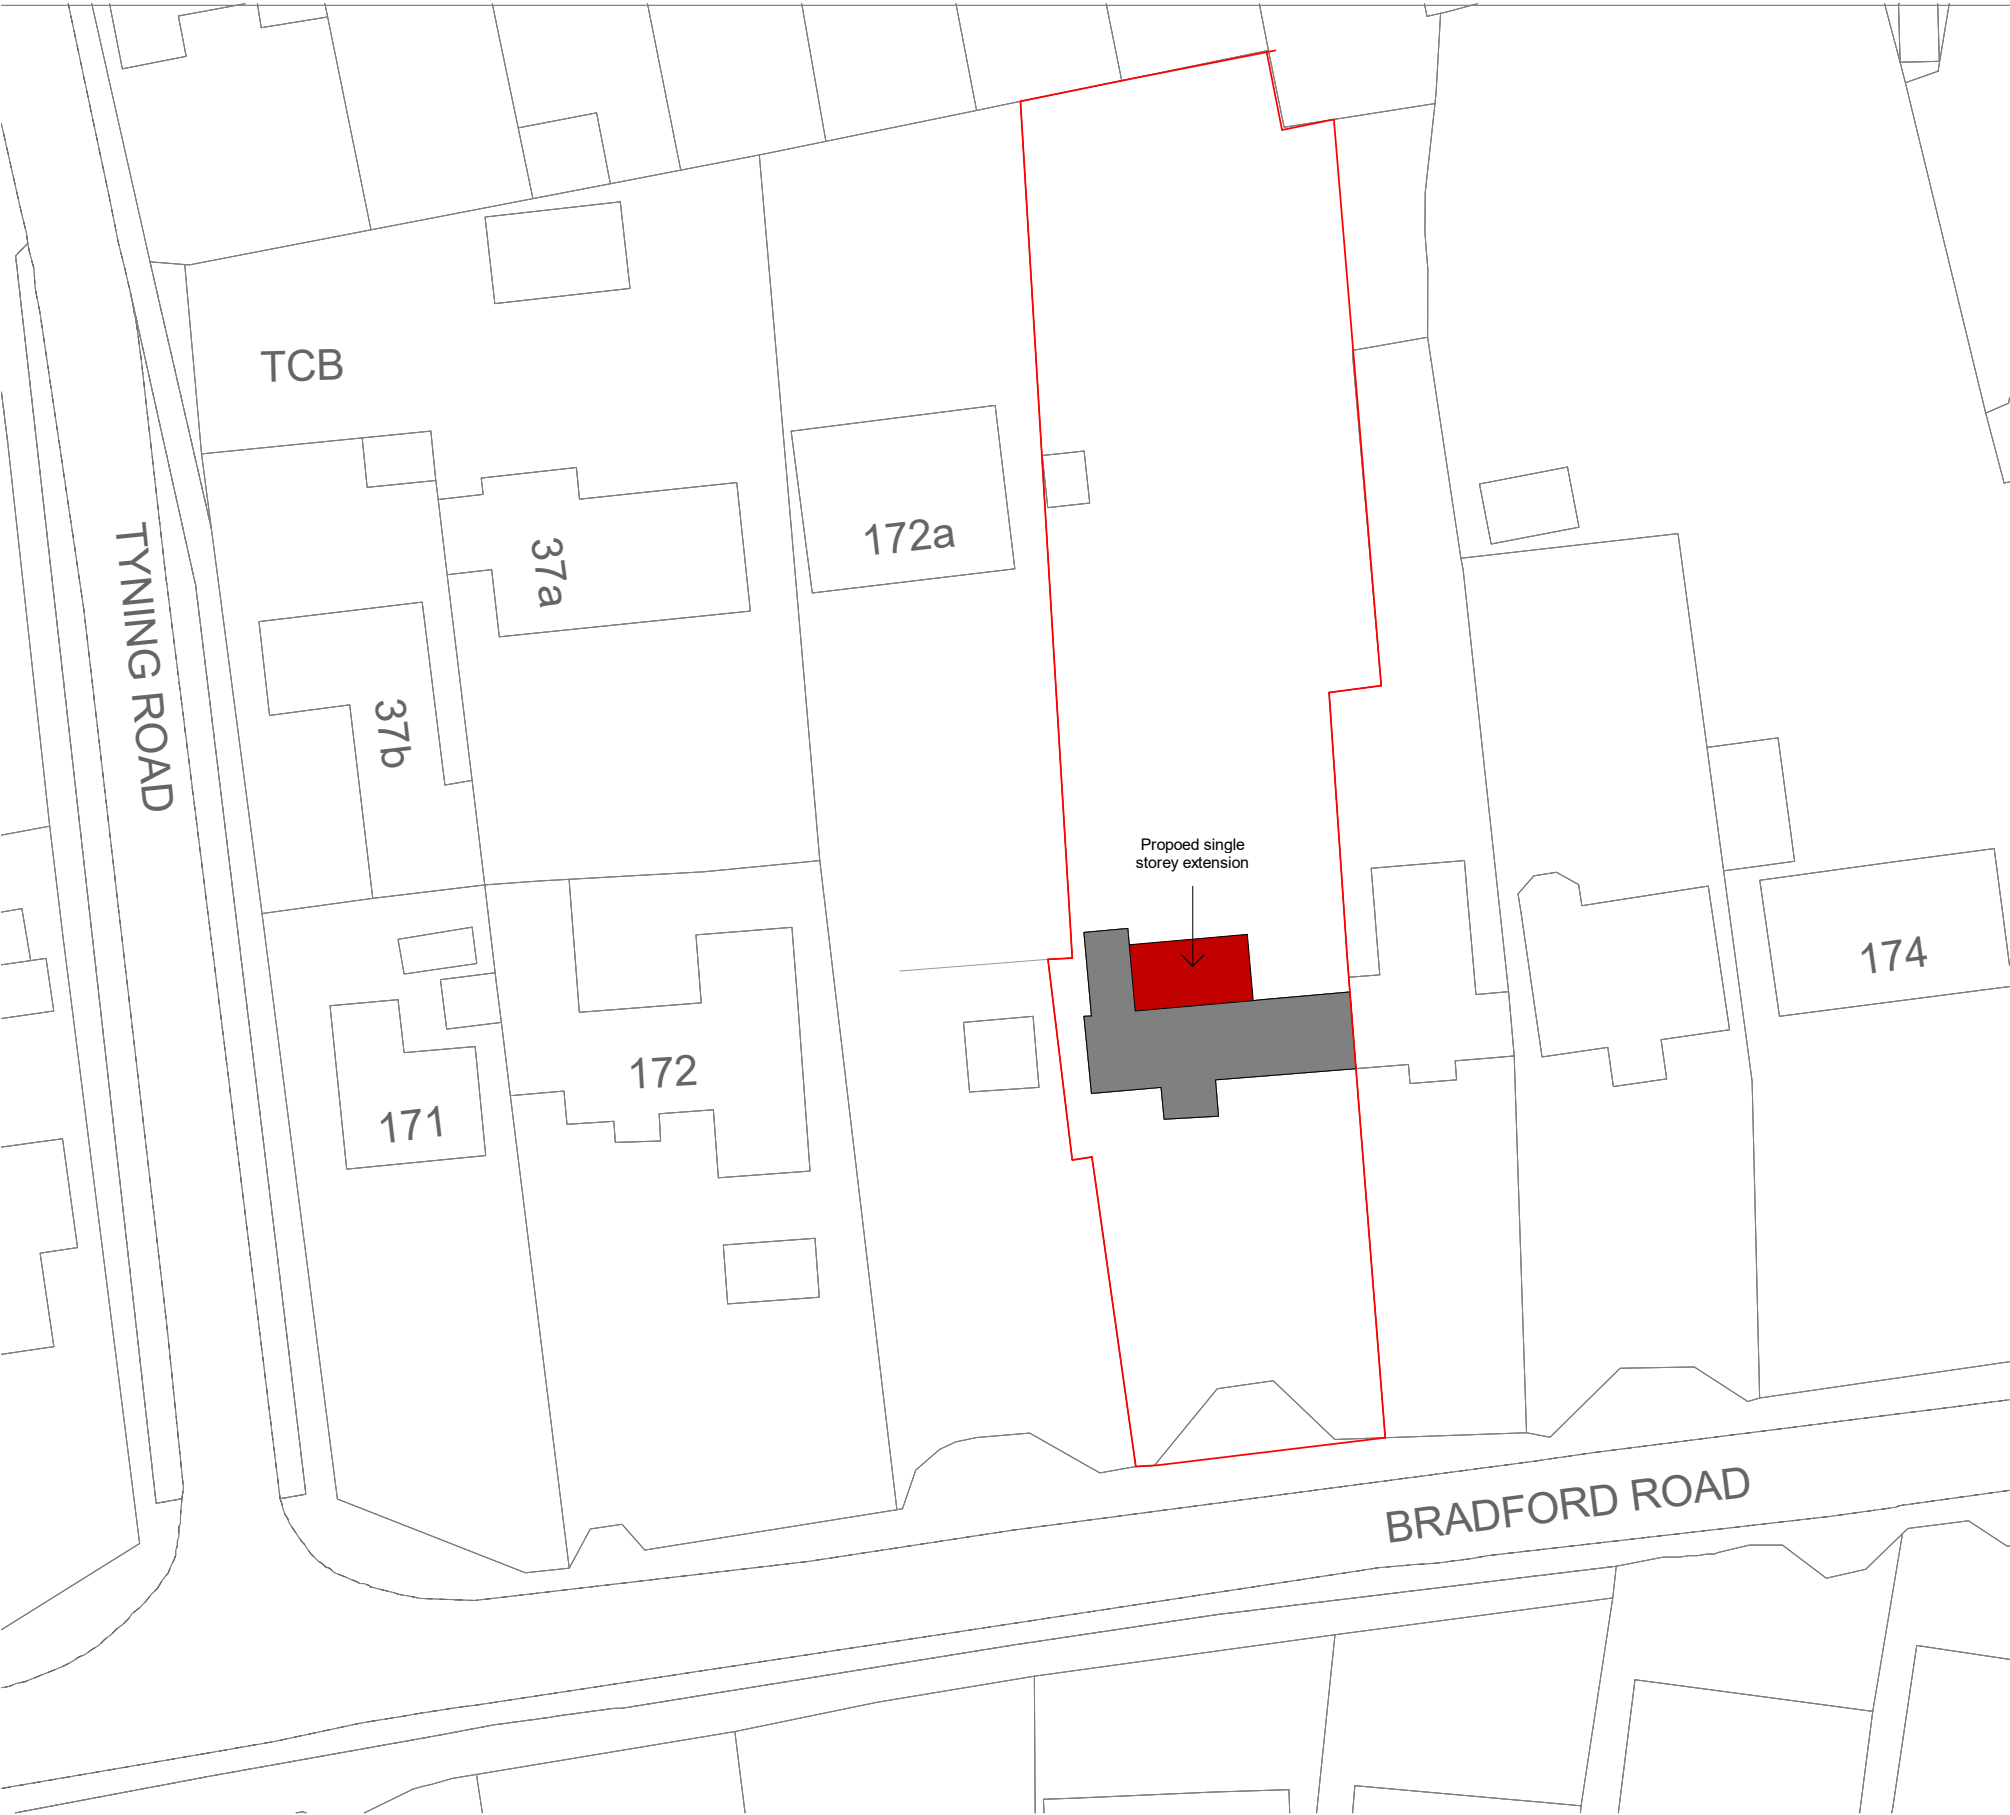


DATE		REV	BY	TO	SITE ADDRESS		DRAWN BY	CHECKED BY	DRAWING TITLE			
18-02-26		1	DR	mc	173 Bradford Road, Winsley, Wiltshire, BA15 2HN		dr	client	PROPOSED SITE PLAN			
							SCALE @ A3 PAPER SIZE					
							I : 500					
PROJECT NAME		CLIENT			DRAWING PURPOSE		PROJECT REFERENCE		DRAWING NUMBER		DRAWING REVISION	DATE OF ISSUE
Extension & Alterations		Horgan & Sutton			Planning Permission		250025 /		SP-01		I	18-February-2026

Responsibility is not accepted for errors made by others in scaling from this drawing. All dimensions must be checked on site prior to any construction. All construction information should be taken from figured dimensions only and any discrepancies or uncertainties must be reported to the Architect / Project Manager / Client before proceeding. The purpose of this drawing is clearly stated and is to be read along side any specifications or other information. Responsibility to confirm this drawings represents the most current information or last issue is with the person (or persons) that use this drawing. © David James Robinson - all rights reserved. David James Robinson is the trading name of Robinson+ Ltd. Company number 11964779. Registered in England and Wales. Registered Address: Ground Floor, 11 Manvers St, Bath BA1 1JQ.