





Existing Front Elevation

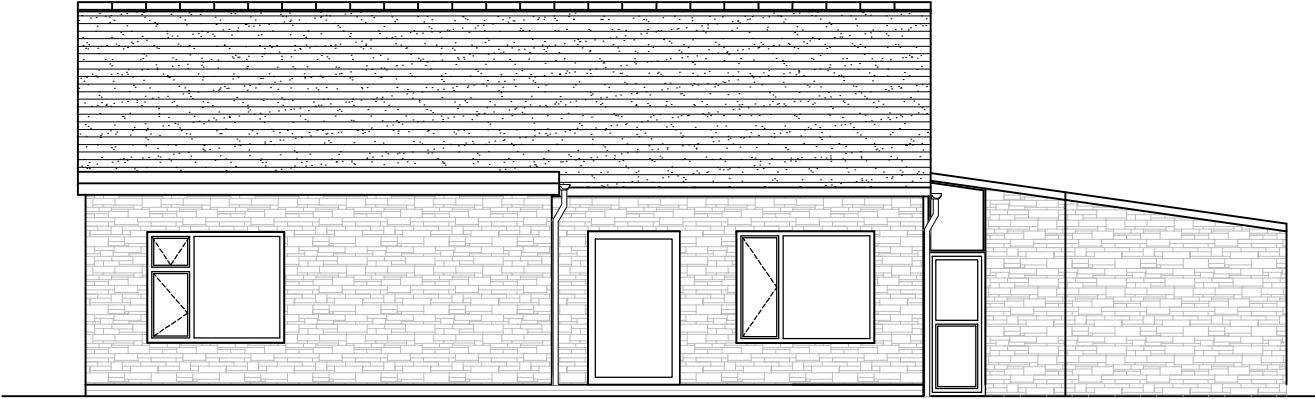

Existing Rear Elevation

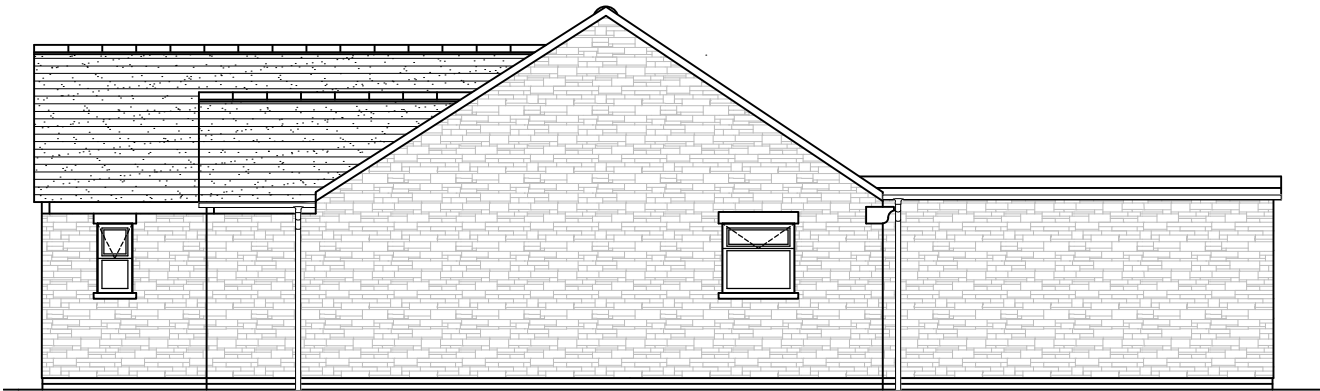

Existing Side Elevation



Existing Side Elevation

REV	BY	DESCRIPTION	DATE
-----	----	-------------	------

CLIENT Mr and Mrs Garcia

PROJECT

5 Lypiatt Road, Corsham
Wiltshire

STATUS Planning

TITLE

Existing
Elevations


DRG No. 5112-002-EE	Rev: *
---------------------	--------

SCALE: 1:100 on A3	DESIGNED BY: BTJ & ESH
SIZE: A3	DRAWN BY: BTJ
DATE: Feb 2026	CHECKED BY: ESH

GROW ARCHITECTURAL
Studio 2
Lancefield Studios
Pickwick
Corsham
SN13 0HZ

TEL: 01249 533037 & 0117 2870233
EMAIL: info@growarchitectural.co.uk
WEBSITE: www.growarchitectural.co.uk

This drawing and the building works illustrated are copyright and may not be reproduced without written permission

 

Scale Bar 1:100