



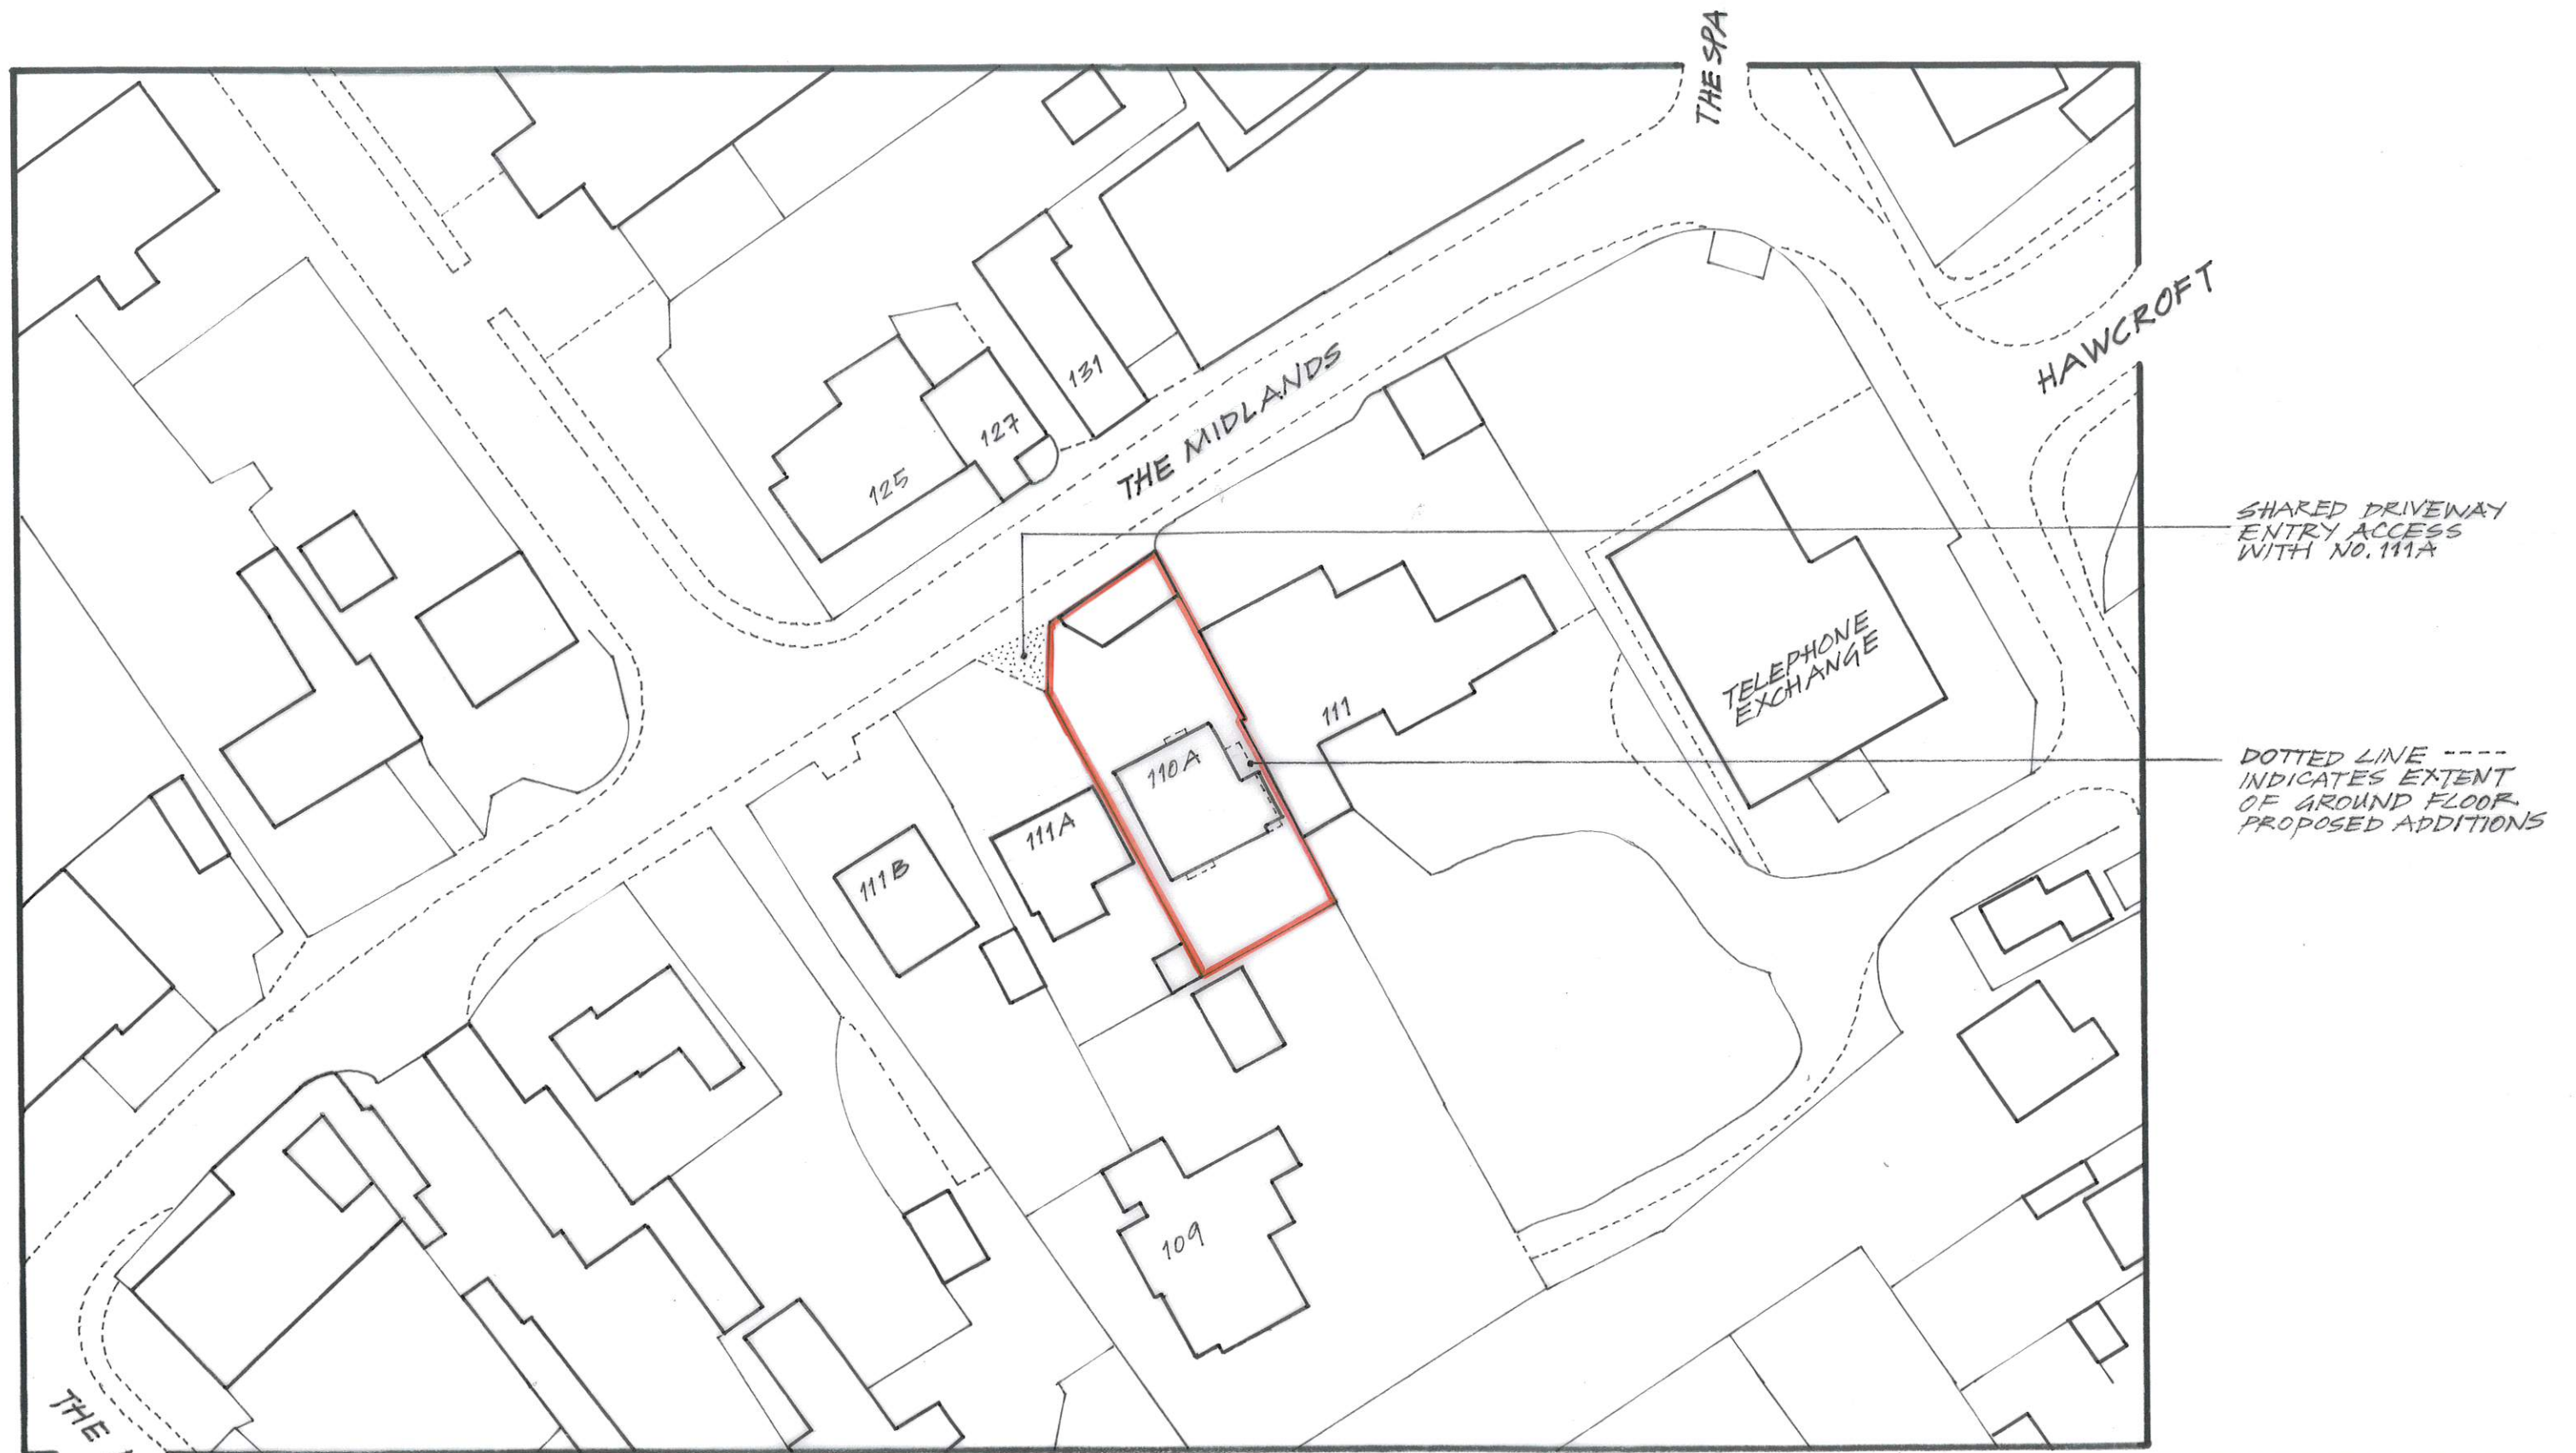

SHARED DRIVEWAY  
ENTRY ACCESS  
WITH NO. 111A

DOTTED LINE ----  
INDICATES EXTENT  
OF GROUND FLOOR  
PROPOSED ADDITIONS

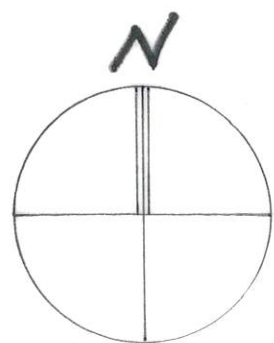

**EXISTING + PROPOSED  
SITE PLAN**

1:500 @ A3

0 5 10 20 30m

Alterations + Additions to House  
**110A The Midlands, Holt. BA14 6RG**

Dwg No.  
**PA - 02**

**Existing + Proposed  
SITE PLAN**

Scale  
**1:500 (@A3)**

Date  
**12 Mar '26**