


North

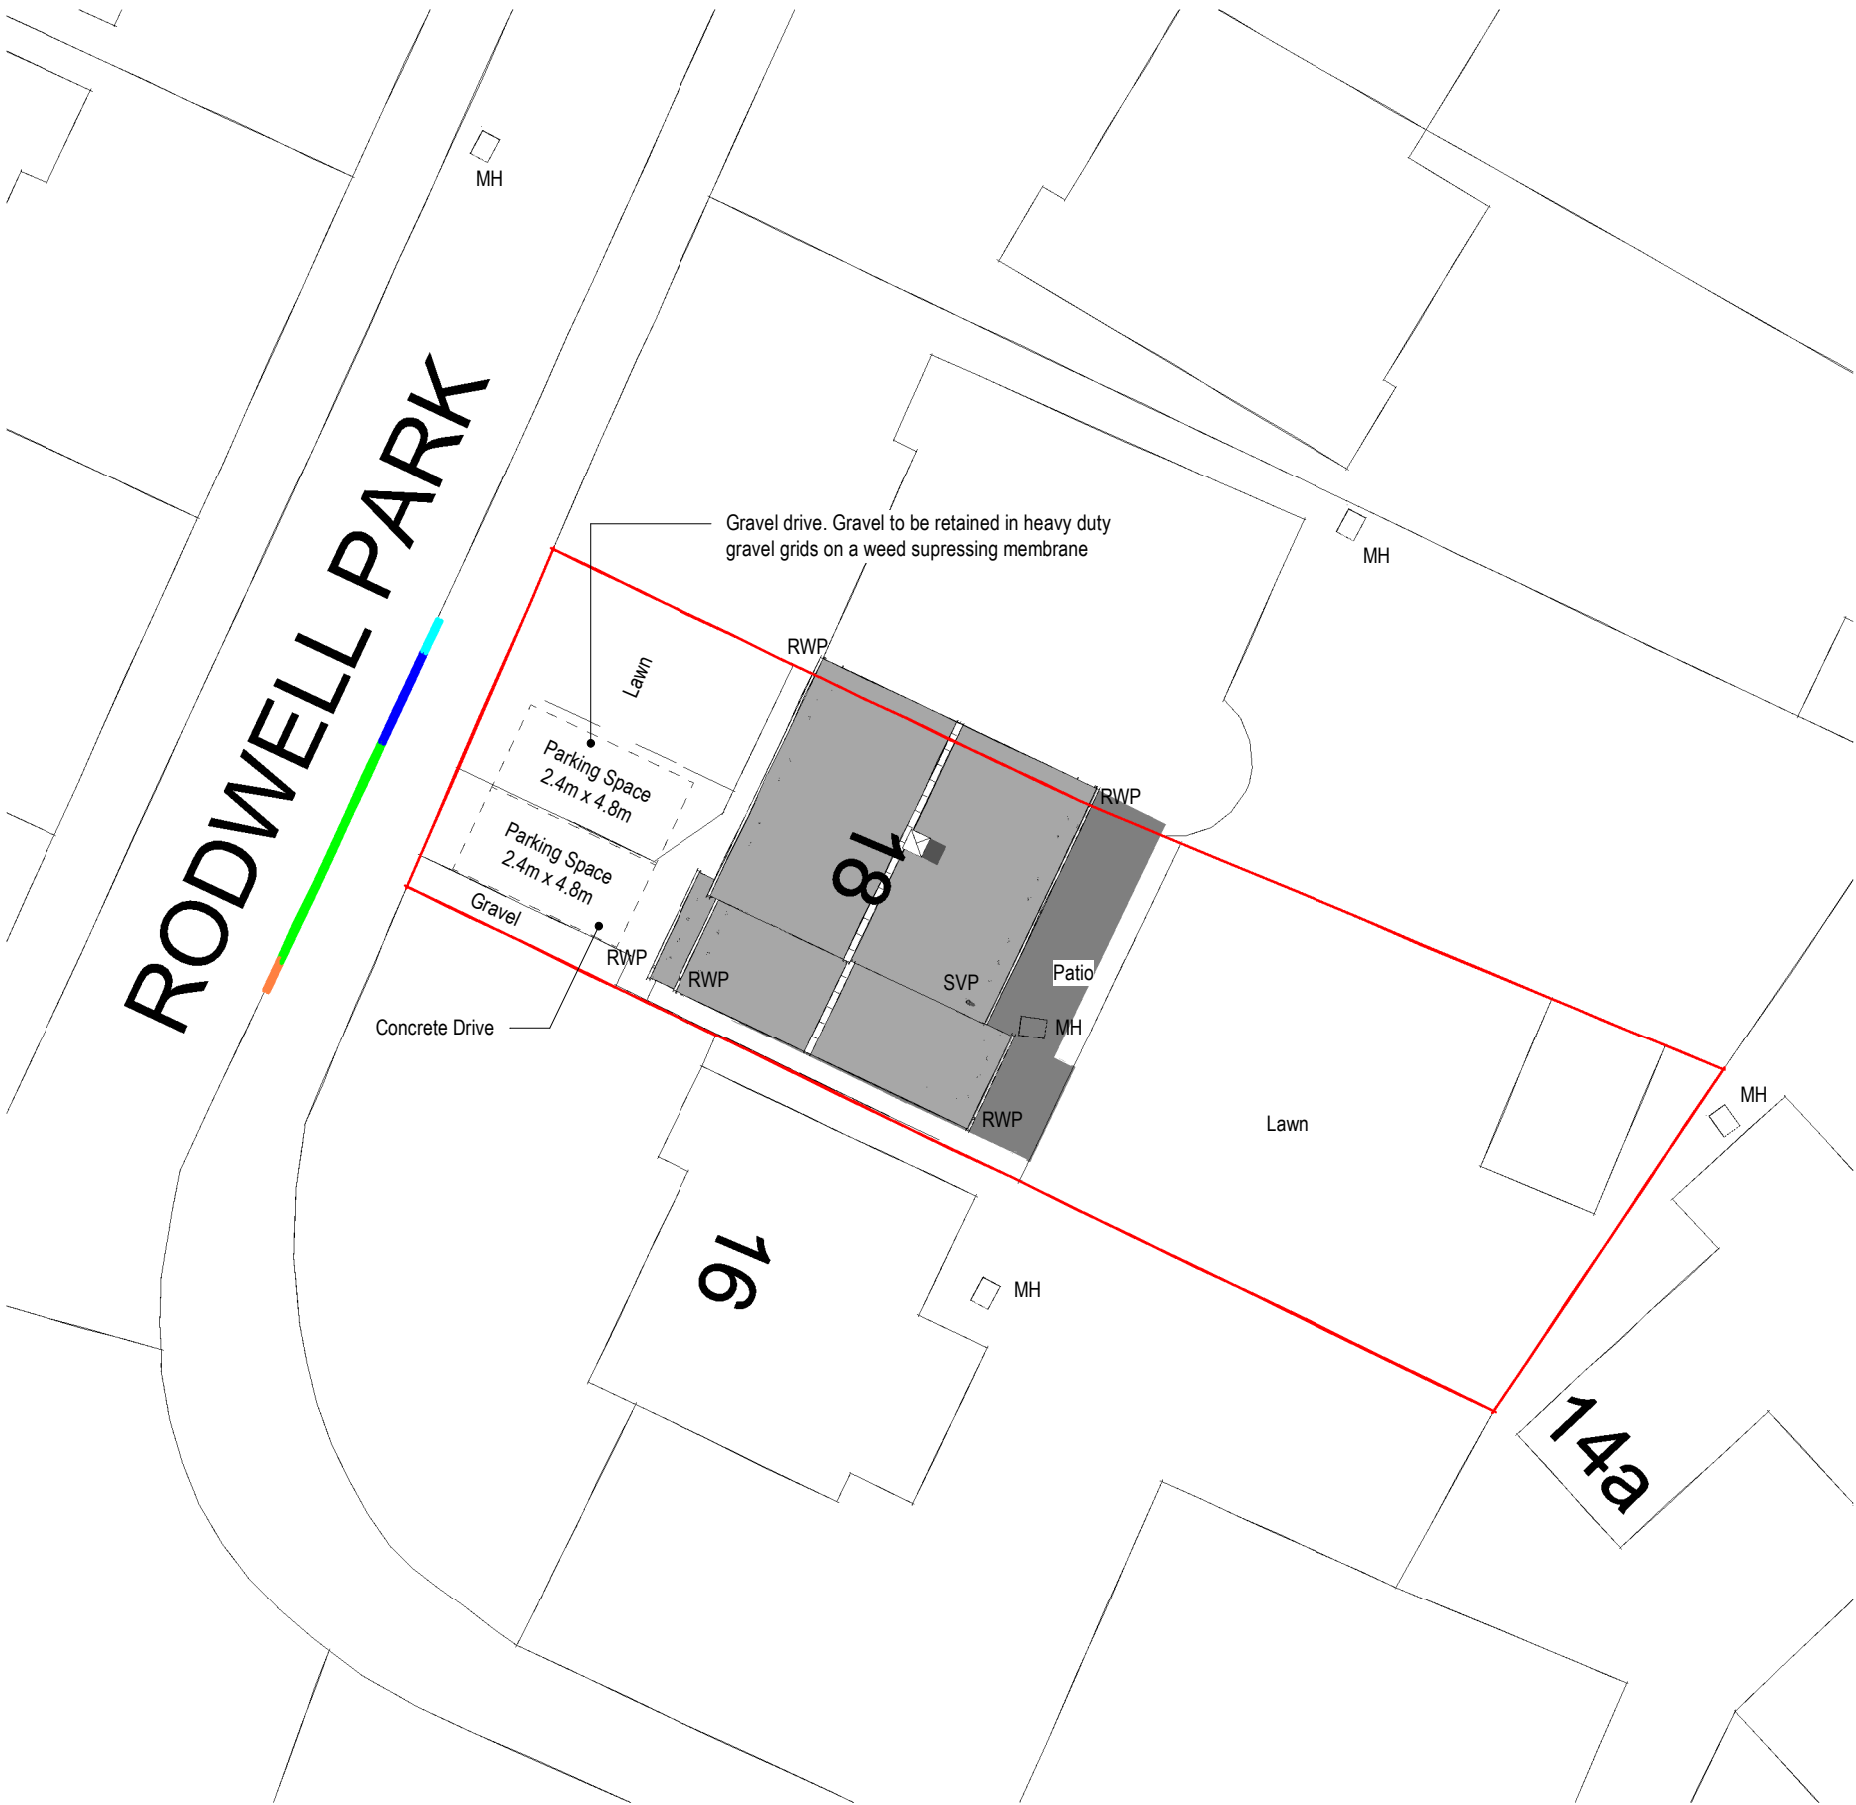

Revision Notes		
date	rev	note
03/12/25	P1	First issue for clients comments
09/12/25	P2	Revised to clients comments
12/12/25	P3	Issued for PLANNING
10/02/26	P4	Revised for Planning
12/03/26	P5	Dropped kerbs added

Kerb Key
1 : 200

- Existing dropping kerb
- Existing dropped kerb
- Proposed dropping kerb
- Proposed dropped kerb

Client Mr & Mrs Earland	Project No 25-031
Date 12/03/25	Drawing No 011
Scale at A3 1 : 200	Rev P5
	Drawn N Sharp

7 Garston Road, Frome, Somerset
BA11 1RN
m: 0781 208 5841
e: nick@sharpdesignservices.co.uk
Sharp Design Services Limited Company registration No. 11105879
Registered office: 7 Garston Road, Frome, Somerset. BA11 1RN

18 Rodwell Park - Two Storey Side Extension
Proposed Site Plan

