


This drawing is copyrighted and shall not be reproduced nor used for any other purpose without the written permission of Loftplan Designs Ltd. This drawing must be read in conjunction with all other related drawings and engineers notation. ALL DIMENSIONS TO BE CHECKED ON SITE PRIOR TO COMMENCEMENT OF WORKS.




EXISTING ELEVATIONS
scale 1:100

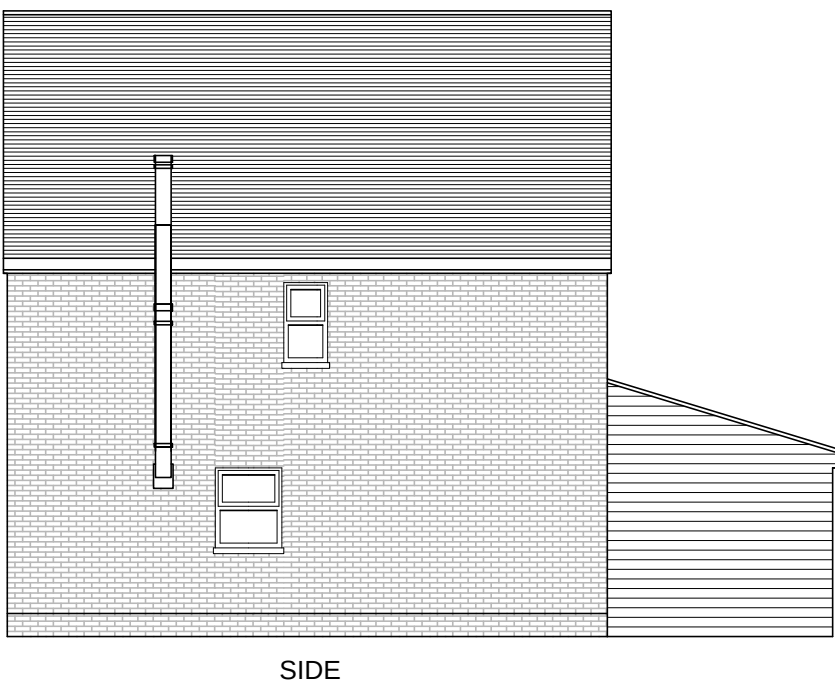


SIDE




SIDE

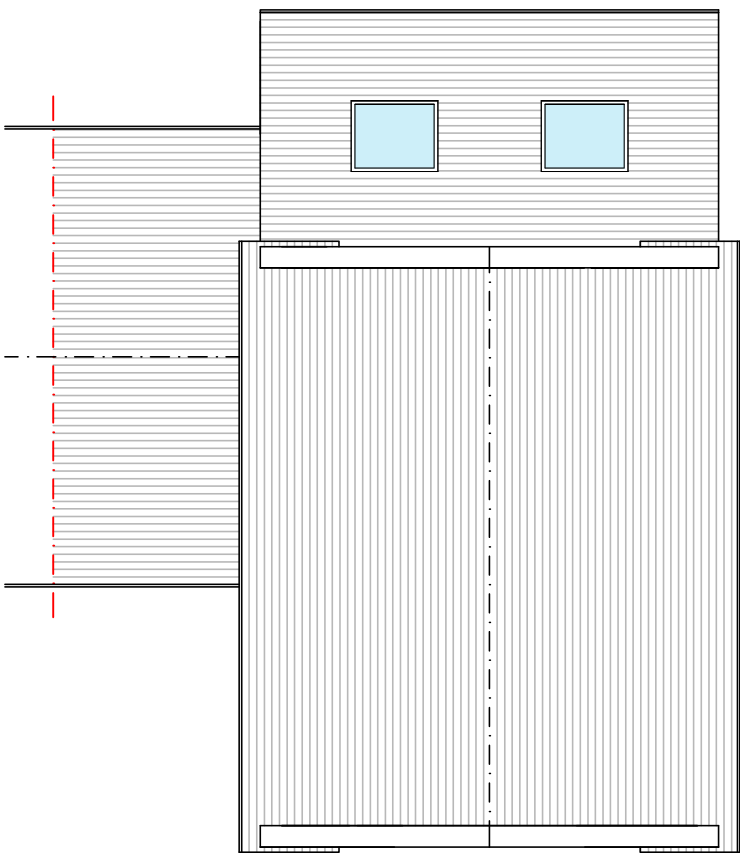

EXISTING ROOF PLAN
scale 1:100

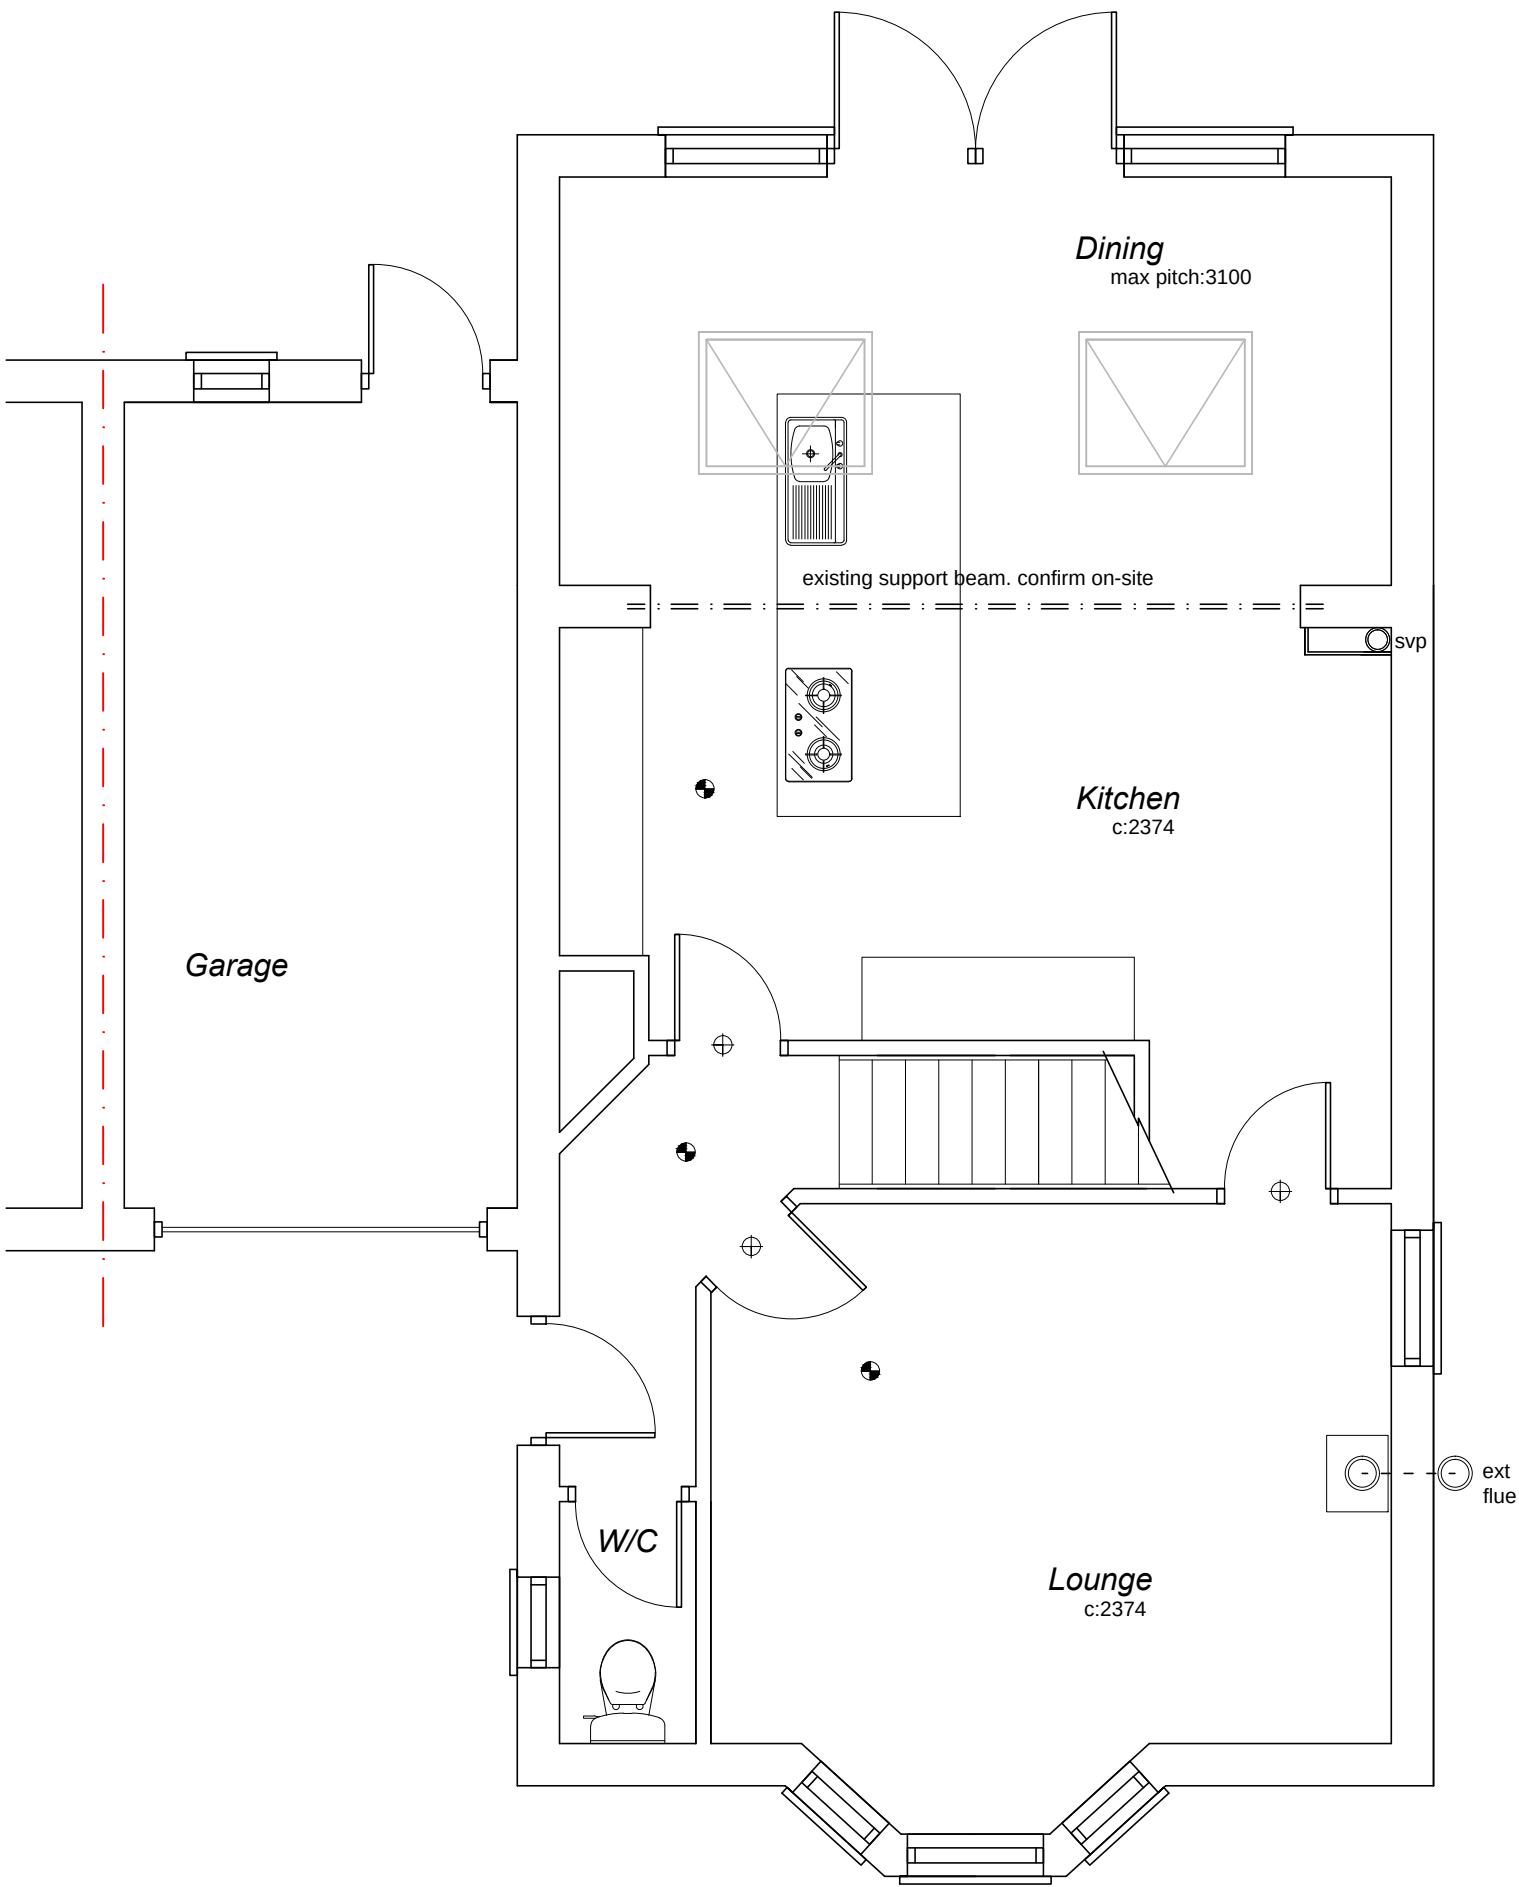

EXISTING GROUND FLOOR
scale 1:50

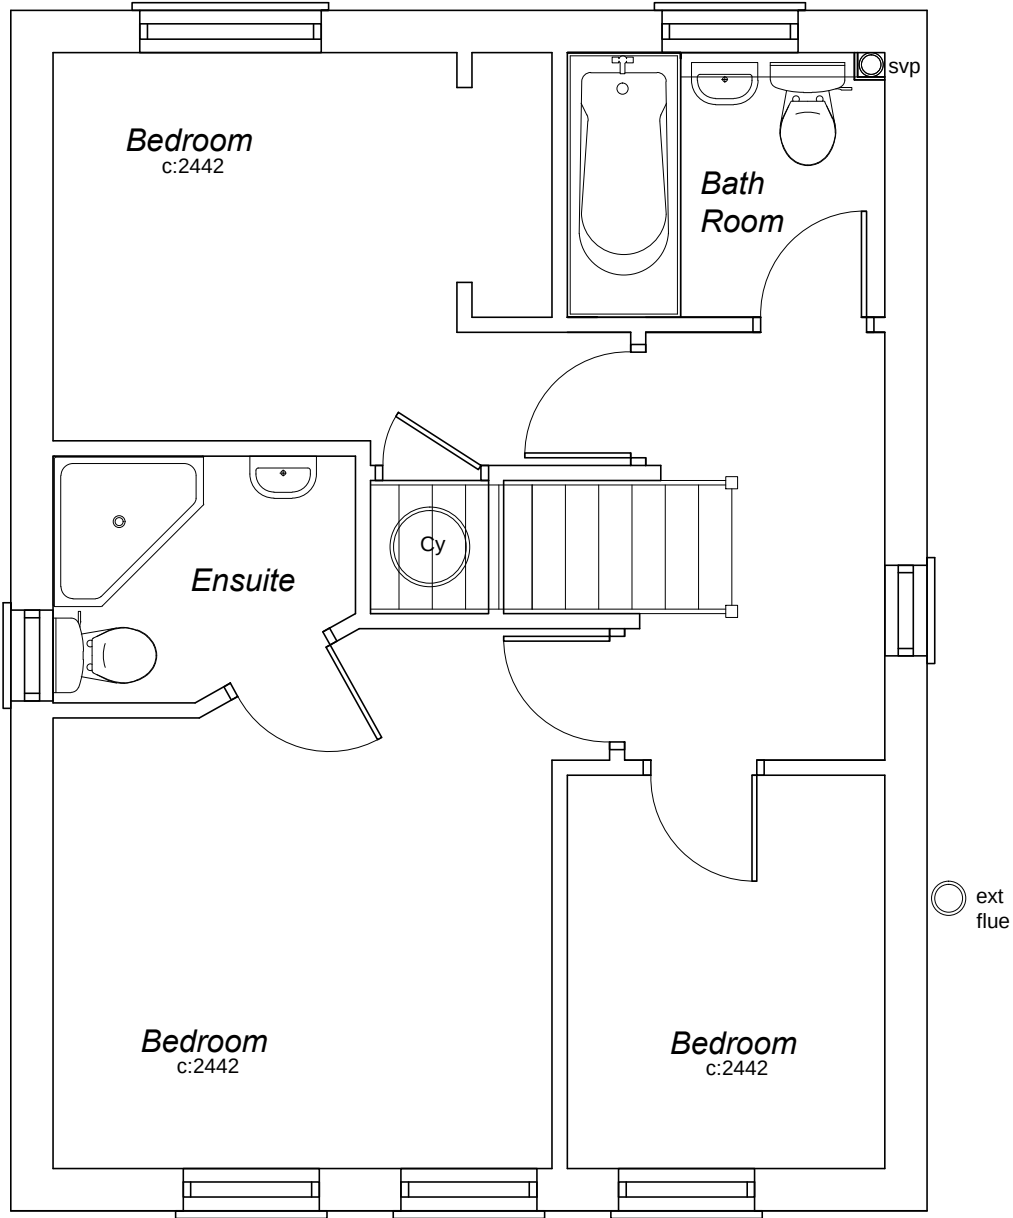

EXISTING FIRST FLOOR
scale 1:50

title:	LOFT CONVERSION INC CATSLIDE DORMER		
client:	MR & MRS CREASEY-BENJAMIN		
address:	3 WALNUT CLOSE PEWSEY SN9 5QS		
date:	04/09/2025	dwg. no:	LP4238
scale:	1:50 / 1:100		
local authority:	WILTSHIRE COUNCIL		



© COPYRIGHT
all rights reserved

LOFTPLAN DESIGNS LIMITED
Unit 4c, Ash Park Business Centre, Ash Lane, Little London, Tadley RG26 5FL
Tel: (01256) 881041 Fax: (01256) 881448
Email: customerservices@loftplan.co.uk Website: www.loftplan.co.uk