


- WORK TYPE 1**  
Window / Door Refurbishment
- WORK TYPE 2**  
Existing Window / Door Replacement
- WORK TYPE 3**  
New Window / Door

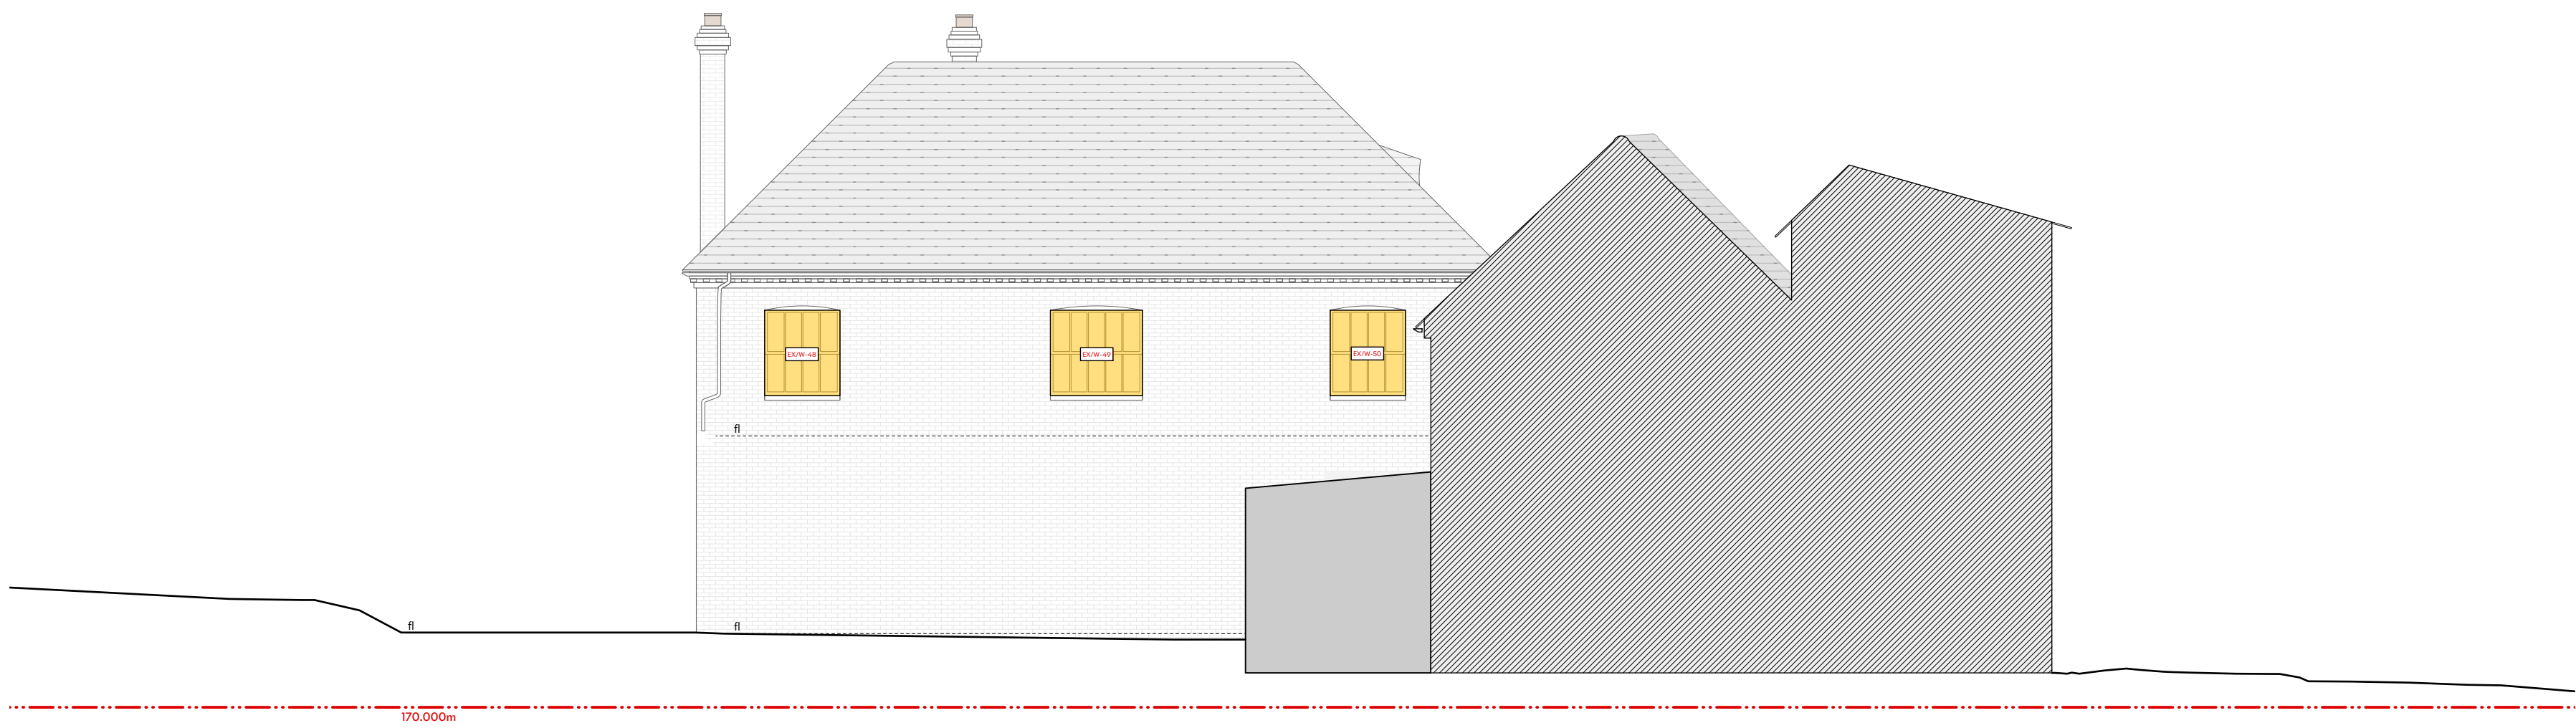

Proposed West Elevation  
Scale: 1:100




Proposed Hidden West Elevation  
Scale: 1:100



Notes

Drawings as per granted application PL/2023/08448 and PL/2023/08678

Roof Plan Key  
Scale: 1:500

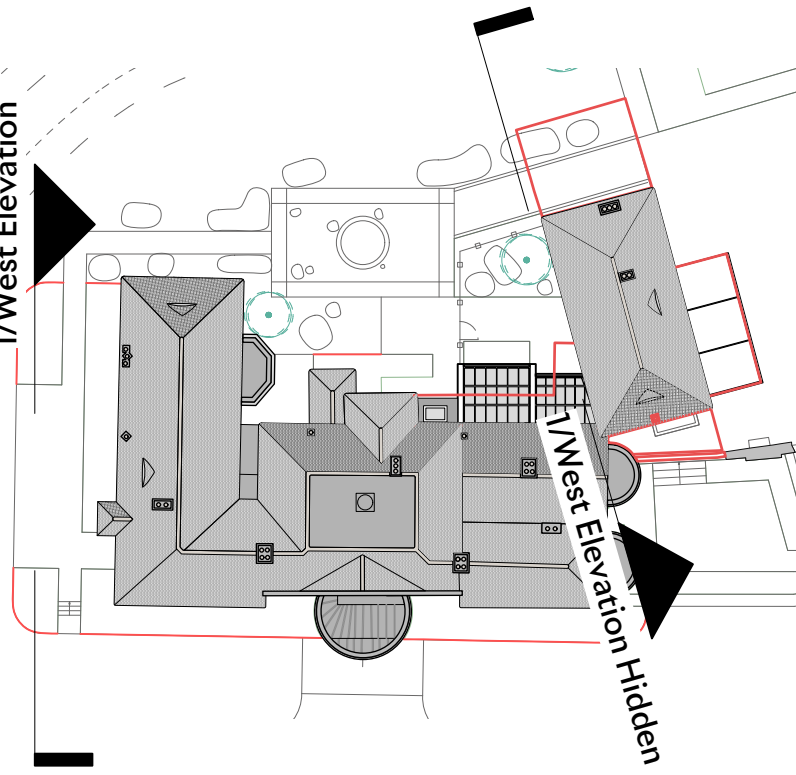

P 1 10/03/2026 ISSUED FOR PLANNING - WINDOWS

Project  
**Standen House**  
Client  
**Adrian and Charlotte Mackenzie**  
Drawing Title  
**Main House West Elevations Proposed**

|                      |                 |
|----------------------|-----------------|
| Scale                | Date Created    |
| <b>1:100      A1</b> | <b>14/05/23</b> |

Drawing Number  
**22013-323**

|           |                   |
|-----------|-------------------|
| Revision  | Date Revised      |
| <b>P1</b> | <b>10/03/2026</b> |

|           |            |
|-----------|------------|
| Drawn By  | Checked By |
| <b>OM</b> | <b>SD</b>  |

Do not scale from drawing, all dimensions to be checked on site. Report omissions and discrepancies to the architect immediately.

**M I C H A E L I S  
B O Y D .**

**Michaelis Boyd Associates**  
108 Palace Gardens Terrace  
London W8 4RT

+44 (0)20 7221 1237  
hello@michaelisboyd.com  
michaelisboyd.com