


FLOOR	WINDOW NUMBER		DESCRIPTION/OPERATION	FINISH	S/O WIDTH	S/O HEIGHT	WINDOW STYLE	GLAZING SPEC	SUPPLIER	WORK TYPE	DRAWING REF	NOTES
Ground	EX/W-	01	EXISTING WINDOW TO BE RETAINED AND REFURBISHED	HAND PAINTED IN FARROW AND BALL PAINT. COLOUR TBC	1320	1955	SASH	AS EXISTING	N/A	WORK TYPE 1	N/A	DIMS TO BE VERFIED ONSITE. TO BE FITTED WITH VENTROLLA PERIMETER SEALING SYSTEM. SHUTTERS TO BE INCLUDED IN REFURBISHMENT WORKS
Ground	EX/W-	02	EXISTING WINDOW TO BE RETAINED AND REFURBISHED	HAND PAINTED IN FARROW AND BALL PAINT. COLOUR TBC	1320	1955	SASH	AS EXISTING	N/A	WORK TYPE 1	N/A	DIMS TO BE VERFIED ONSITE. TO BE FITTED WITH VENTROLLA PERIMETER SEALING SYSTEM. SHUTTERS TO BE INCLUDED IN REFURBISHMENT WORKS
Ground	EX/W-	03	EXISTING WINDOW TO BE RETAINED AND REFURBISHED	HAND PAINTED IN FARROW AND BALL PAINT. COLOUR TBC	1320	1955	SASH	AS EXISTING	N/A	WORK TYPE 1	N/A	DIMS TO BE VERFIED ONSITE. TO BE FITTED WITH VENTROLLA PERIMETER SEALING SYSTEM. SHUTTERS TO BE INCLUDED IN REFURBISHMENT WORKS
Ground	EX/W-	04	EXISTING WINDOW TO BE RETAINED AND REFURBISHED	HAND PAINTED IN FARROW AND BALL PAINT. COLOUR TBC	1320	1955	SASH	AS EXISTING	N/A	WORK TYPE 1	N/A	DIMS TO BE VERFIED ONSITE. TO BE FITTED WITH VENTROLLA PERIMETER SEALING SYSTEM. SHUTTERS TO BE INCLUDED IN REFURBISHMENT WORKS
Ground	EX/W-	05	EXISTING WINDOW TO BE RETAINED AND REFURBISHED	HAND PAINTED IN FARROW AND BALL PAINT. COLOUR TBC	1280	1960	SASH	AS EXISTING	N/A	WORK TYPE 1	N/A	DIMS TO BE VERFIED ONSITE. TO BE FITTED WITH VENTROLLA PERIMETER SEALING SYSTEM. SHUTTERS TO BE INCLUDED IN REFURBISHMENT WORKS
Ground	EX/W-	06	EXISTING WINDOW TO BE RETAINED AND REFURBISHED	HAND PAINTED IN FARROW AND BALL PAINT. COLOUR TBC	1280	1960	SASH	AS EXISTING	N/A	WORK TYPE 1	N/A	DIMS TO BE VERFIED ONSITE. TO BE FITTED WITH VENTROLLA PERIMETER SEALING SYSTEM. SHUTTERS TO BE INCLUDED IN REFURBISHMENT WORKS
Ground	EX/W-	07	EXISTING WINDOW TO BE RETAINED AND REFURBISHED	HAND PAINTED IN FARROW AND BALL PAINT. COLOUR TBC	1320	1955	SASH	AS EXISTING	N/A	WORK TYPE 1	N/A	DIMS TO BE VERFIED ONSITE. TO BE FITTED WITH VENTROLLA PERIMETER SEALING SYSTEM. SHUTTERS TO BE INCLUDED IN REFURBISHMENT WORKS
Ground	EX/W-	08	EXISTING WINDOW TO BE RETAINED AND REFURBISHED	HAND PAINTED IN FARROW AND BALL PAINT. COLOUR TBC	1320	1955	SASH	AS EXISTING	N/A	WORK TYPE 1	N/A	DIMS TO BE VERFIED ONSITE. TO BE FITTED WITH VENTROLLA PERIMETER SEALING SYSTEM. SHUTTERS TO BE INCLUDED IN REFURBISHMENT WORKS
Ground	EX/W-	09	EXISTING WINDOW TO BE RETAINED AND REFURBISHED	HAND PAINTED IN FARROW AND BALL PAINT. COLOUR TBC	1350	1955	SASH	AS EXISTING	N/A	WORK TYPE 1	N/A	DIMS TO BE VERFIED ONSITE. TO BE FITTED WITH VENTROLLA PERIMETER SEALING SYSTEM. SHUTTERS TO BE INCLUDED IN REFURBISHMENT WORKS
Ground	EX/W-	10	EXISTING WINDOW TO BE RETAINED AND REFURBISHED	HAND PAINTED IN FARROW AND BALL PAINT. COLOUR TBC	1350	1955	SASH	AS EXISTING	N/A	WORK TYPE 1	N/A	DIMS TO BE VERFIED ONSITE. TO BE FITTED WITH VENTROLLA PERIMETER SEALING SYSTEM. SHUTTERS TO BE INCLUDED IN REFURBISHMENT WORKS
Ground	EX/W-	11	EXISTING WINDOW TO BE RETAINED AND REFURBISHED	HAND PAINTED IN FARROW AND BALL PAINT. COLOUR TBC	1260	2150	SASH	AS EXISTING	N/A	WORK TYPE 1	N/A	DIMS TO BE VERFIED ONSITE. TO BE FITTED WITH VENTROLLA PERIMETER SEALING SYSTEM. SHUTTERS TO BE INCLUDED IN REFURBISHMENT WORKS
Ground	EX/W-	12	EXISTING WINDOW TO BE RETAINED AND REFURBISHED	HAND PAINTED IN FARROW AND BALL PAINT. COLOUR TBC	1317	2150	SASH	AS EXISTING	N/A	WORK TYPE 1	N/A	DIMS TO BE VERFIED ONSITE. TO BE FITTED WITH VENTROLLA PERIMETER SEALING SYSTEM. SHUTTERS TO BE INCLUDED IN REFURBISHMENT WORKS
Ground	EX/W-	13	EXISTING WINDOW TO BE RETAINED AND REFURBISHED	HAND PAINTED IN FARROW AND BALL PAINT. COLOUR TBC	1260	2150	SASH	AS EXISTING	N/A	WORK TYPE 1	N/A	DIMS TO BE VERFIED ONSITE. TO BE FITTED WITH VENTROLLA PERIMETER SEALING SYSTEM. SHUTTERS TO BE INCLUDED IN REFURBISHMENT WORKS
Ground	EX/W-	14	EXISTING WINDOW TO BE RETAINED AND REFURBISHED	HAND PAINTED IN FARROW AND BALL PAINT. COLOUR TBC	1290	1820	SASH	AS EXISTING	N/A	WORK TYPE 1	N/A	DIMS TO BE VERFIED ONSITE. TO BE FITTED WITH VENTROLLA PERIMETER SEALING SYSTEM
Ground	EX/W-	15	EXISTING WINDOW TO BE RETAINED AND REFURBISHED	HAND PAINTED IN FARROW AND BALL PAINT. COLOUR TBC	1290	1820	SASH	AS EXISTING	N/A	WORK TYPE 1	N/A	DIMS TO BE VERFIED ONSITE. TO BE FITTED WITH VENTROLLA PERIMETER SEALING SYSTEM
Ground	EX/W-	16	EXISTING WINDOW TO BE RETAINED AND REFURBISHED	HAND PAINTED IN FARROW AND BALL PAINT. COLOUR TBC	938	1075	CASEMENT	AS EXISTING	N/A	WORK TYPE 1	N/A	DIMS TO BE VERFIED ONSITE. TO BE FITTED WITH VENTROLLA PERIMETER SEALING SYSTEM
Ground	EX/W-	17	EXISTING WINDOW TO BE RETAINED AND REFURBISHED	HAND PAINTED IN FARROW AND BALL PAINT. COLOUR TBC	1585	1940	CASEMENT	AS EXISTING	N/A	WORK TYPE 1	N/A	DIMS TO BE VERFIED ONSITE. TO BE FITTED WITH VENTROLLA PERIMETER SEALING SYSTEM
Ground	EX/W-	18	EXISTING WINDOW TO BE RETAINED AND REFURBISHED	HAND PAINTED IN FARROW AND BALL PAINT. COLOUR TBC	971	1455	SASH	AS EXISTING	N/A	WORK TYPE 1	N/A	DIMS TO BE VERFIED ONSITE. TO BE FITTED WITH VENTROLLA PERIMETER SEALING SYSTEM
Ground	EX/W-	19	EXISTING WINDOW TO BE RETAINED AND REFURBISHED	HAND PAINTED IN FARROW AND BALL PAINT. COLOUR TBC	700	675	CIRCULAR	AS EXISTING	N/A	WORK TYPE 1	N/A	DIMS TO BE VERFIED ONSITE. TO BE FITTED WITH VENTROLLA PERIMETER SEALING SYSTEM
Ground	EX/W-	20	EXISTING WINDOW TO BE RETAINED AND REFURBISHED	HAND PAINTED IN FARROW AND BALL PAINT. COLOUR TBC	1250	1155	SASH	AS EXISTING	N/A	WORK TYPE 1	N/A	DIMS TO BE VERFIED ONSITE. TO BE FITTED WITH VENTROLLA PERIMETER SEALING SYSTEM
Ground	EX/W-	21	EXISTING WINDOW TO BE RETAINED AND REFURBISHED	HAND PAINTED IN FARROW AND BALL PAINT. COLOUR TBC	1125	1330	SASH	AS EXISTING	N/A	WORK TYPE 1	N/A	DIMS TO BE VERFIED ONSITE. TO BE FITTED WITH VENTROLLA PERIMETER SEALING SYSTEM
Ground	EX/W-	22	EXISTING WINDOW TO BE RETAINED AND REFURBISHED	HAND PAINTED IN FARROW AND BALL PAINT. COLOUR TBC	1125	1330	SASH	AS EXISTING	N/A	WORK TYPE 1	N/A	DIMS TO BE VERFIED ONSITE. TO BE FITTED WITH VENTROLLA PERIMETER SEALING SYSTEM
Ground	EX/W-	23	EXISTING WINDOW TO BE RETAINED AND REFURBISHED	HAND PAINTED IN FARROW AND BALL PAINT. COLOUR TBC	1860	1280	CASEMENT	AS EXISTING	N/A	WORK TYPE 1	N/A	DIMS TO BE VERFIED ONSITE. TO BE FITTED WITH VENTROLLA PERIMETER SEALING SYSTEM
Ground	EX/W-	24	EXISTING WINDOW TO BE RETAINED AND REFURBISHED	HAND PAINTED IN FARROW AND BALL PAINT. COLOUR TBC	960	2000	SASH	AS EXISTING	N/A	WORK TYPE 1	N/A	DIMS TO BE VERFIED ONSITE. TO BE FITTED WITH VENTROLLA PERIMETER SEALING SYSTEM
Ground	EX/W-	25	EXISTING WINDOW TO BE RETAINED AND REFURBISHED	HAND PAINTED IN FARROW AND BALL PAINT. COLOUR TBC	960	2000	SASH	AS EXISTING	N/A	WORK TYPE 1	N/A	DIMS TO BE VERFIED ONSITE. TO BE FITTED WITH VENTROLLA PERIMETER SEALING SYSTEM
Ground	EX/W-	26	EXISTING WINDOW TO BE RETAINED AND REFURBISHED	HAND PAINTED IN FARROW AND BALL PAINT. COLOUR TBC	1410	2235	SASH	AS EXISTING	N/A	WORK TYPE 1	N/A	DIMS TO BE VERFIED ONSITE. TO BE FITTED WITH VENTROLLA PERIMETER SEALING SYSTEM. SHUTTERS TO BE INCLUDED IN REFURBISHMENT WORKS
Ground	EX/W-	27	EXISTING WINDOW TO BE RETAINED AND REFURBISHED	HAND PAINTED IN FARROW AND BALL PAINT. COLOUR TBC	1410	2225	SASH	AS EXISTING	N/A	WORK TYPE 1	N/A	DIMS TO BE VERFIED ONSITE. TO BE FITTED WITH VENTROLLA PERIMETER SEALING SYSTEM. SHUTTERS TO BE INCLUDED IN REFURBISHMENT WORKS

Notes

Drawings as per granted application PL/2023/08448 and PL/2023/08678

Roof Plan Key

Scale: 1:500

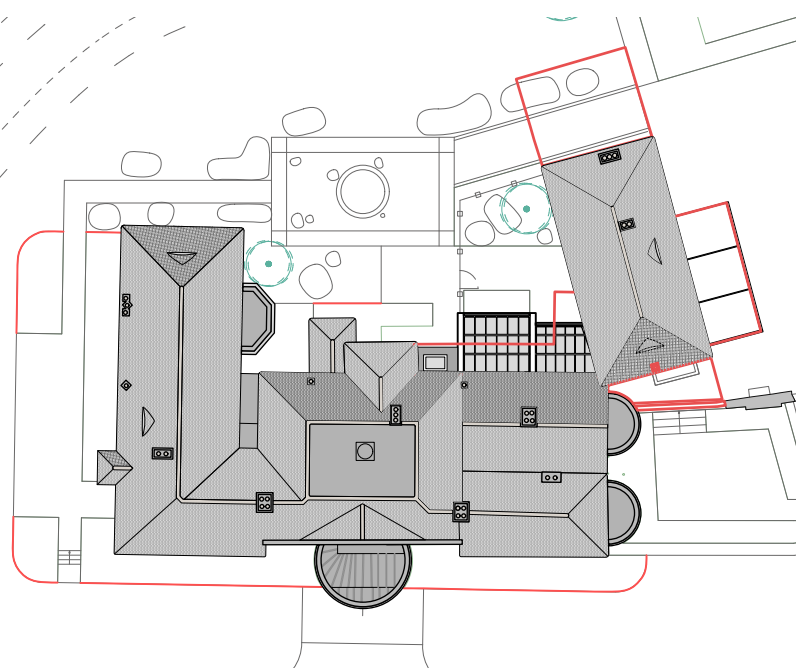

PLANNING

P 1 10/03/2026 ISSUED FOR PLANNING - WINDOWS

Project

Standen House

Client

Adrian and Charlotte Mackenzie

Drawing Title

Window Schedule (1 of 3)

ScaleDate Created

NTS A114/05/23

Drawing Number

22013-328

RevisionDate Revised

P110/03/2026

Drawn ByChecked By

OMSD

Do not scale from drawing, all dimensions to be checked on site. Report omissions and discrepancies to the architect immediately.

MICHAELIS
BOYD.

Michaelis Boyd Associates
108 Palace Gardens Terrace
London W8 4RT

+44 (0)20 7221 1237
hello@michaelisboyd.com
michaelisboyd.com