



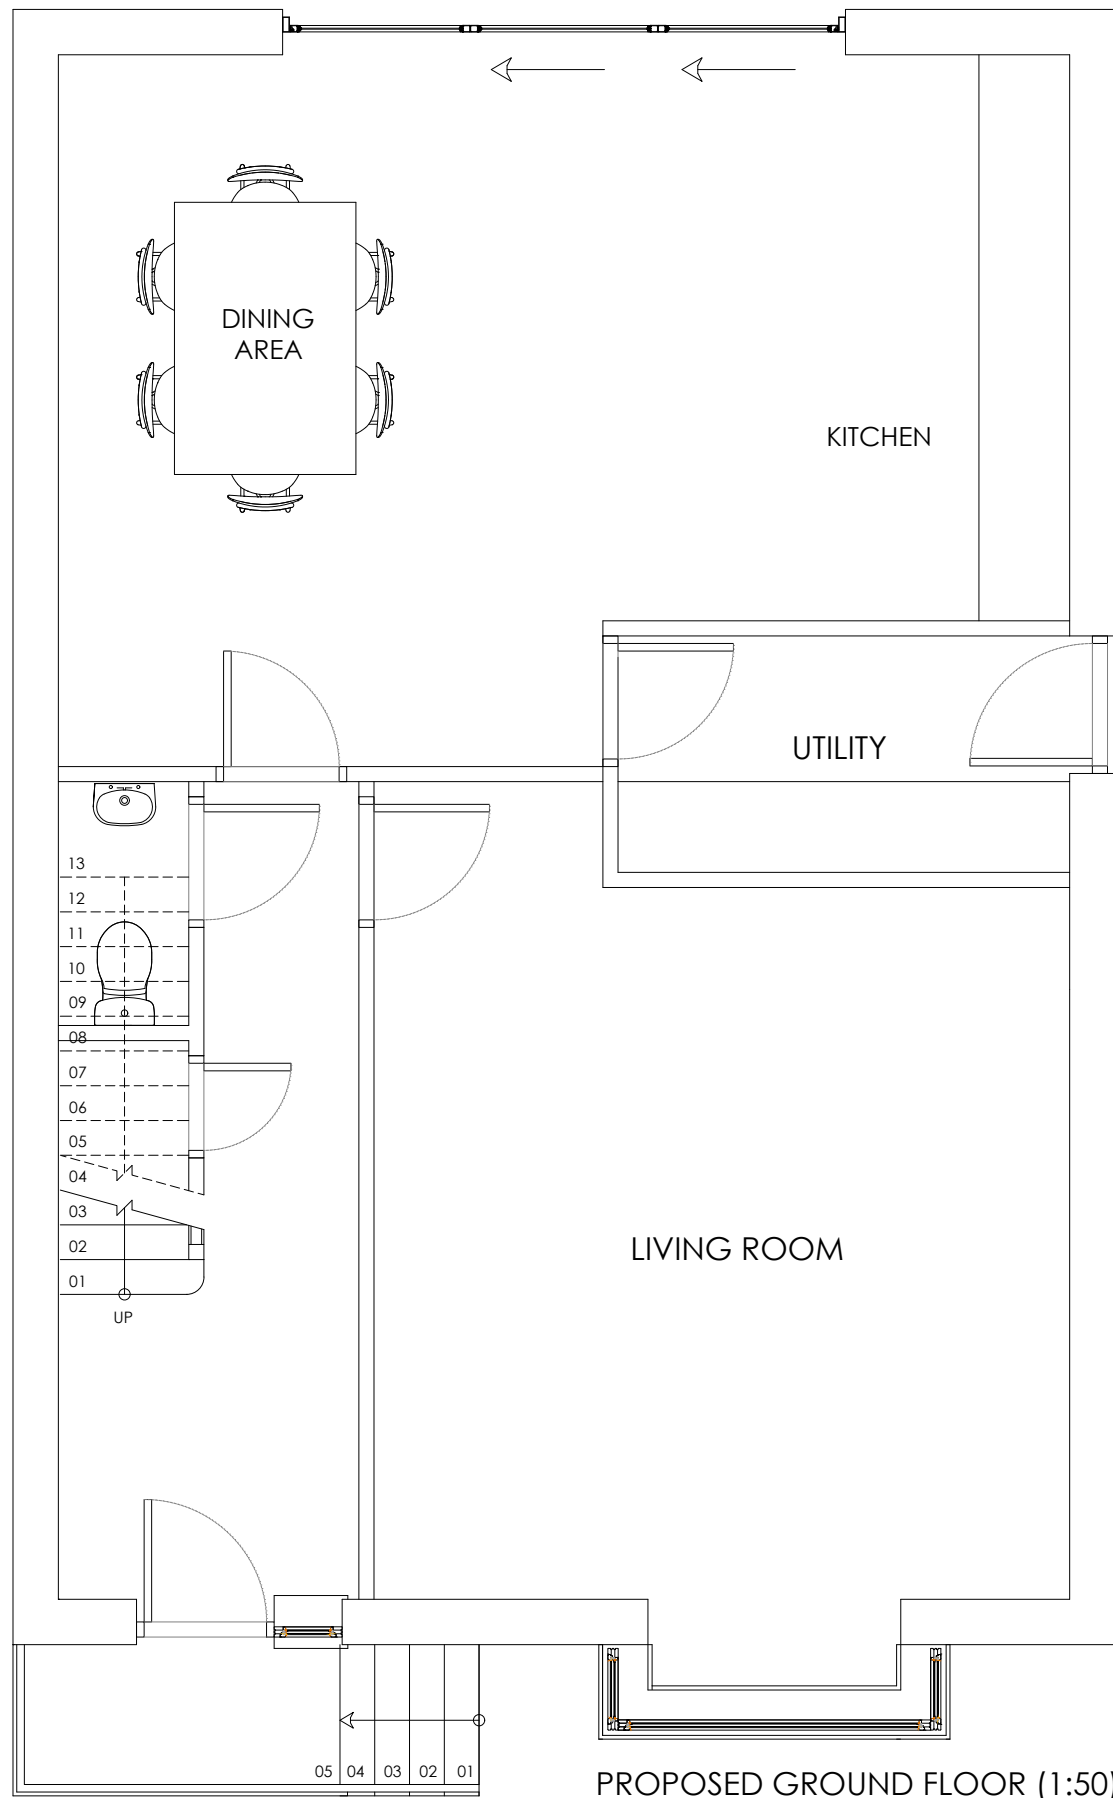

PROPOSED GROUND FLOOR (1:50)

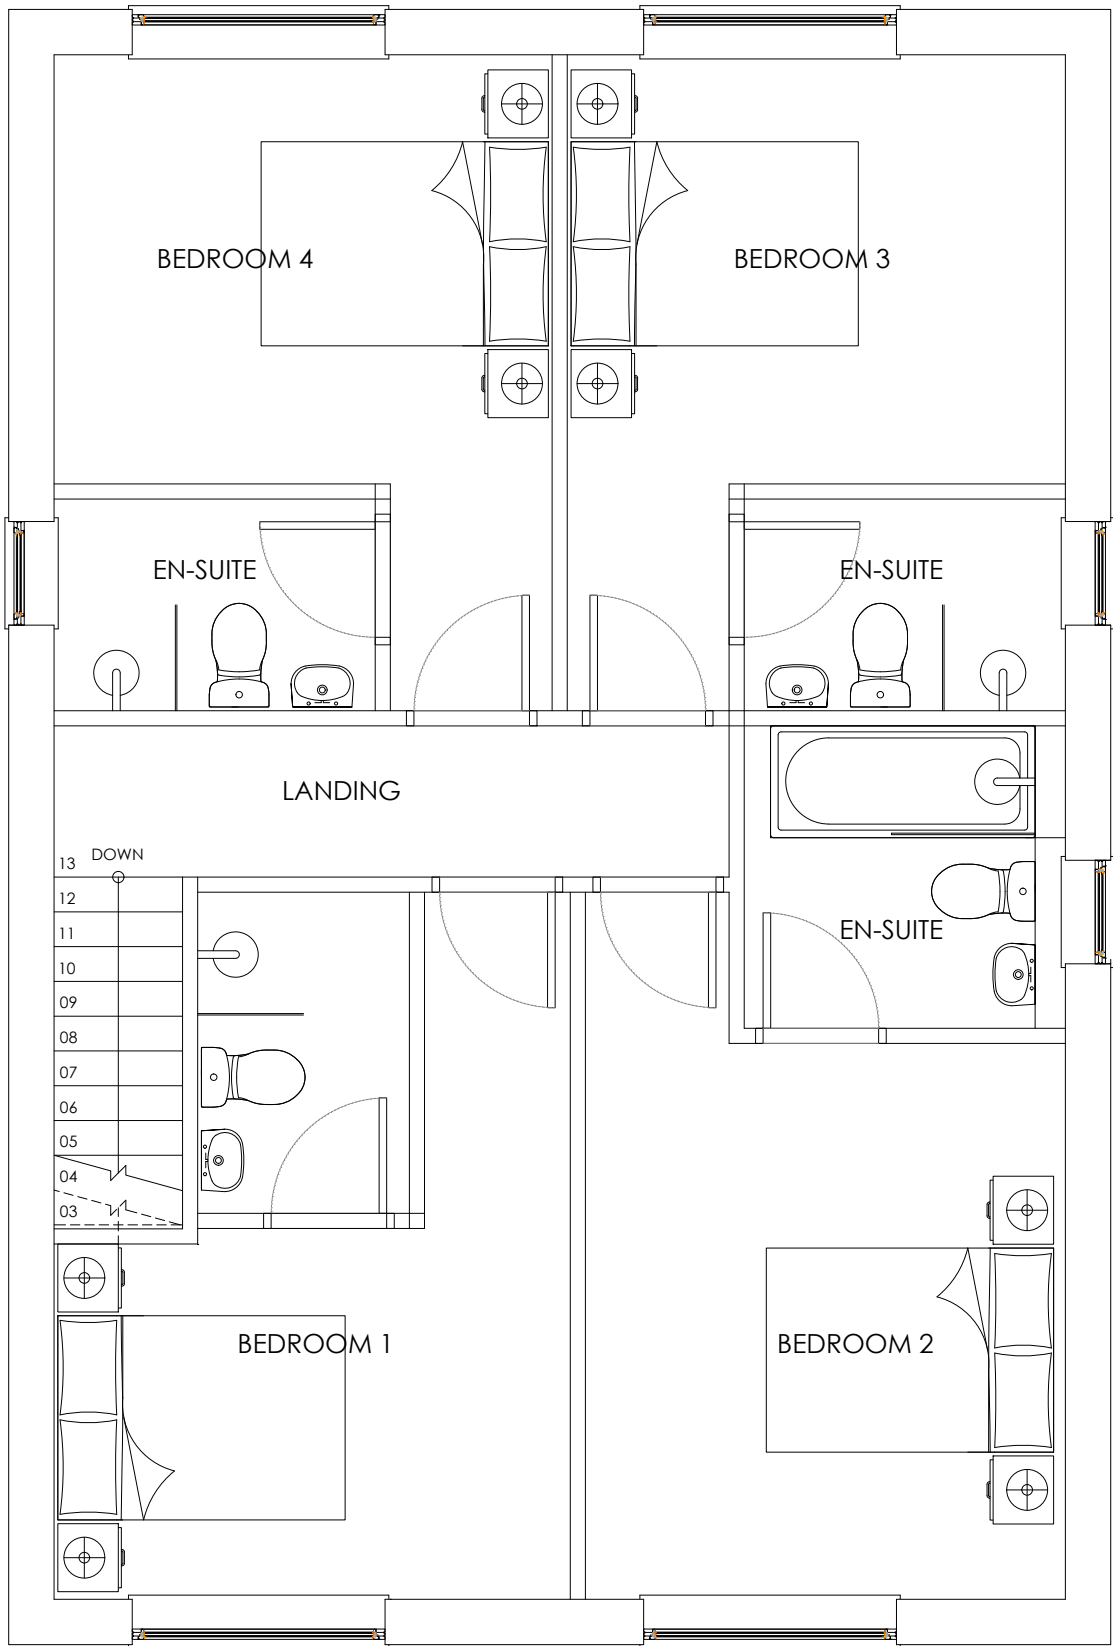


PROPOSED FIRST FLOOR (1:50)




PROPOSED FRONT ELEVATION(1:50)



PROPOSED REAR ELEVATION(1:50)

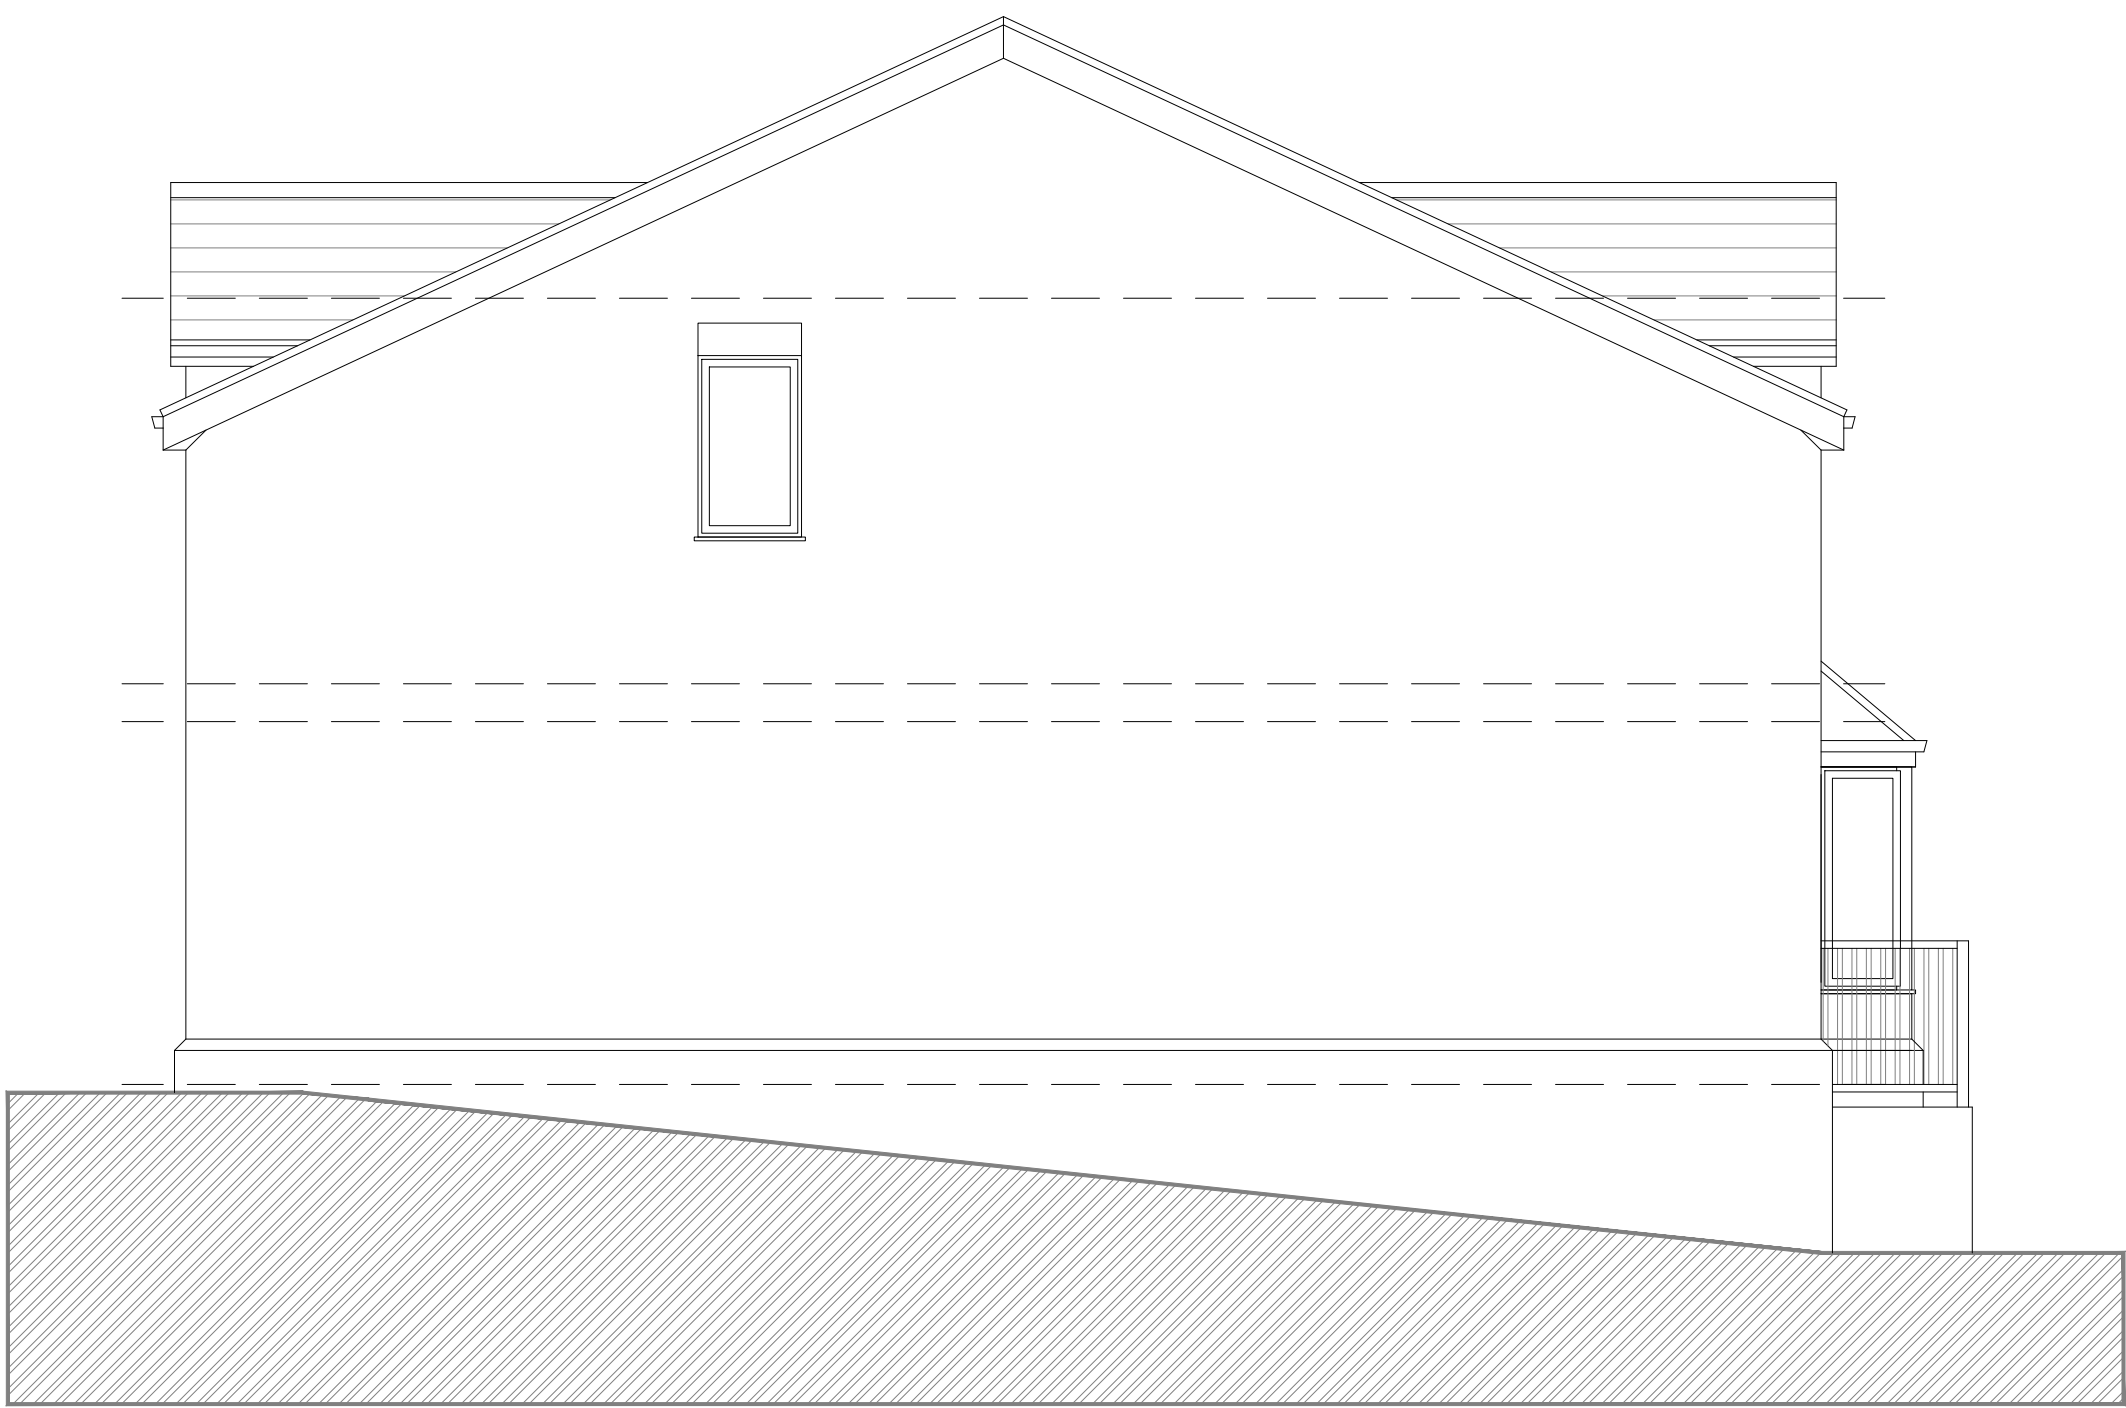

PROPOSED GABLE ELEVATION(1:50)

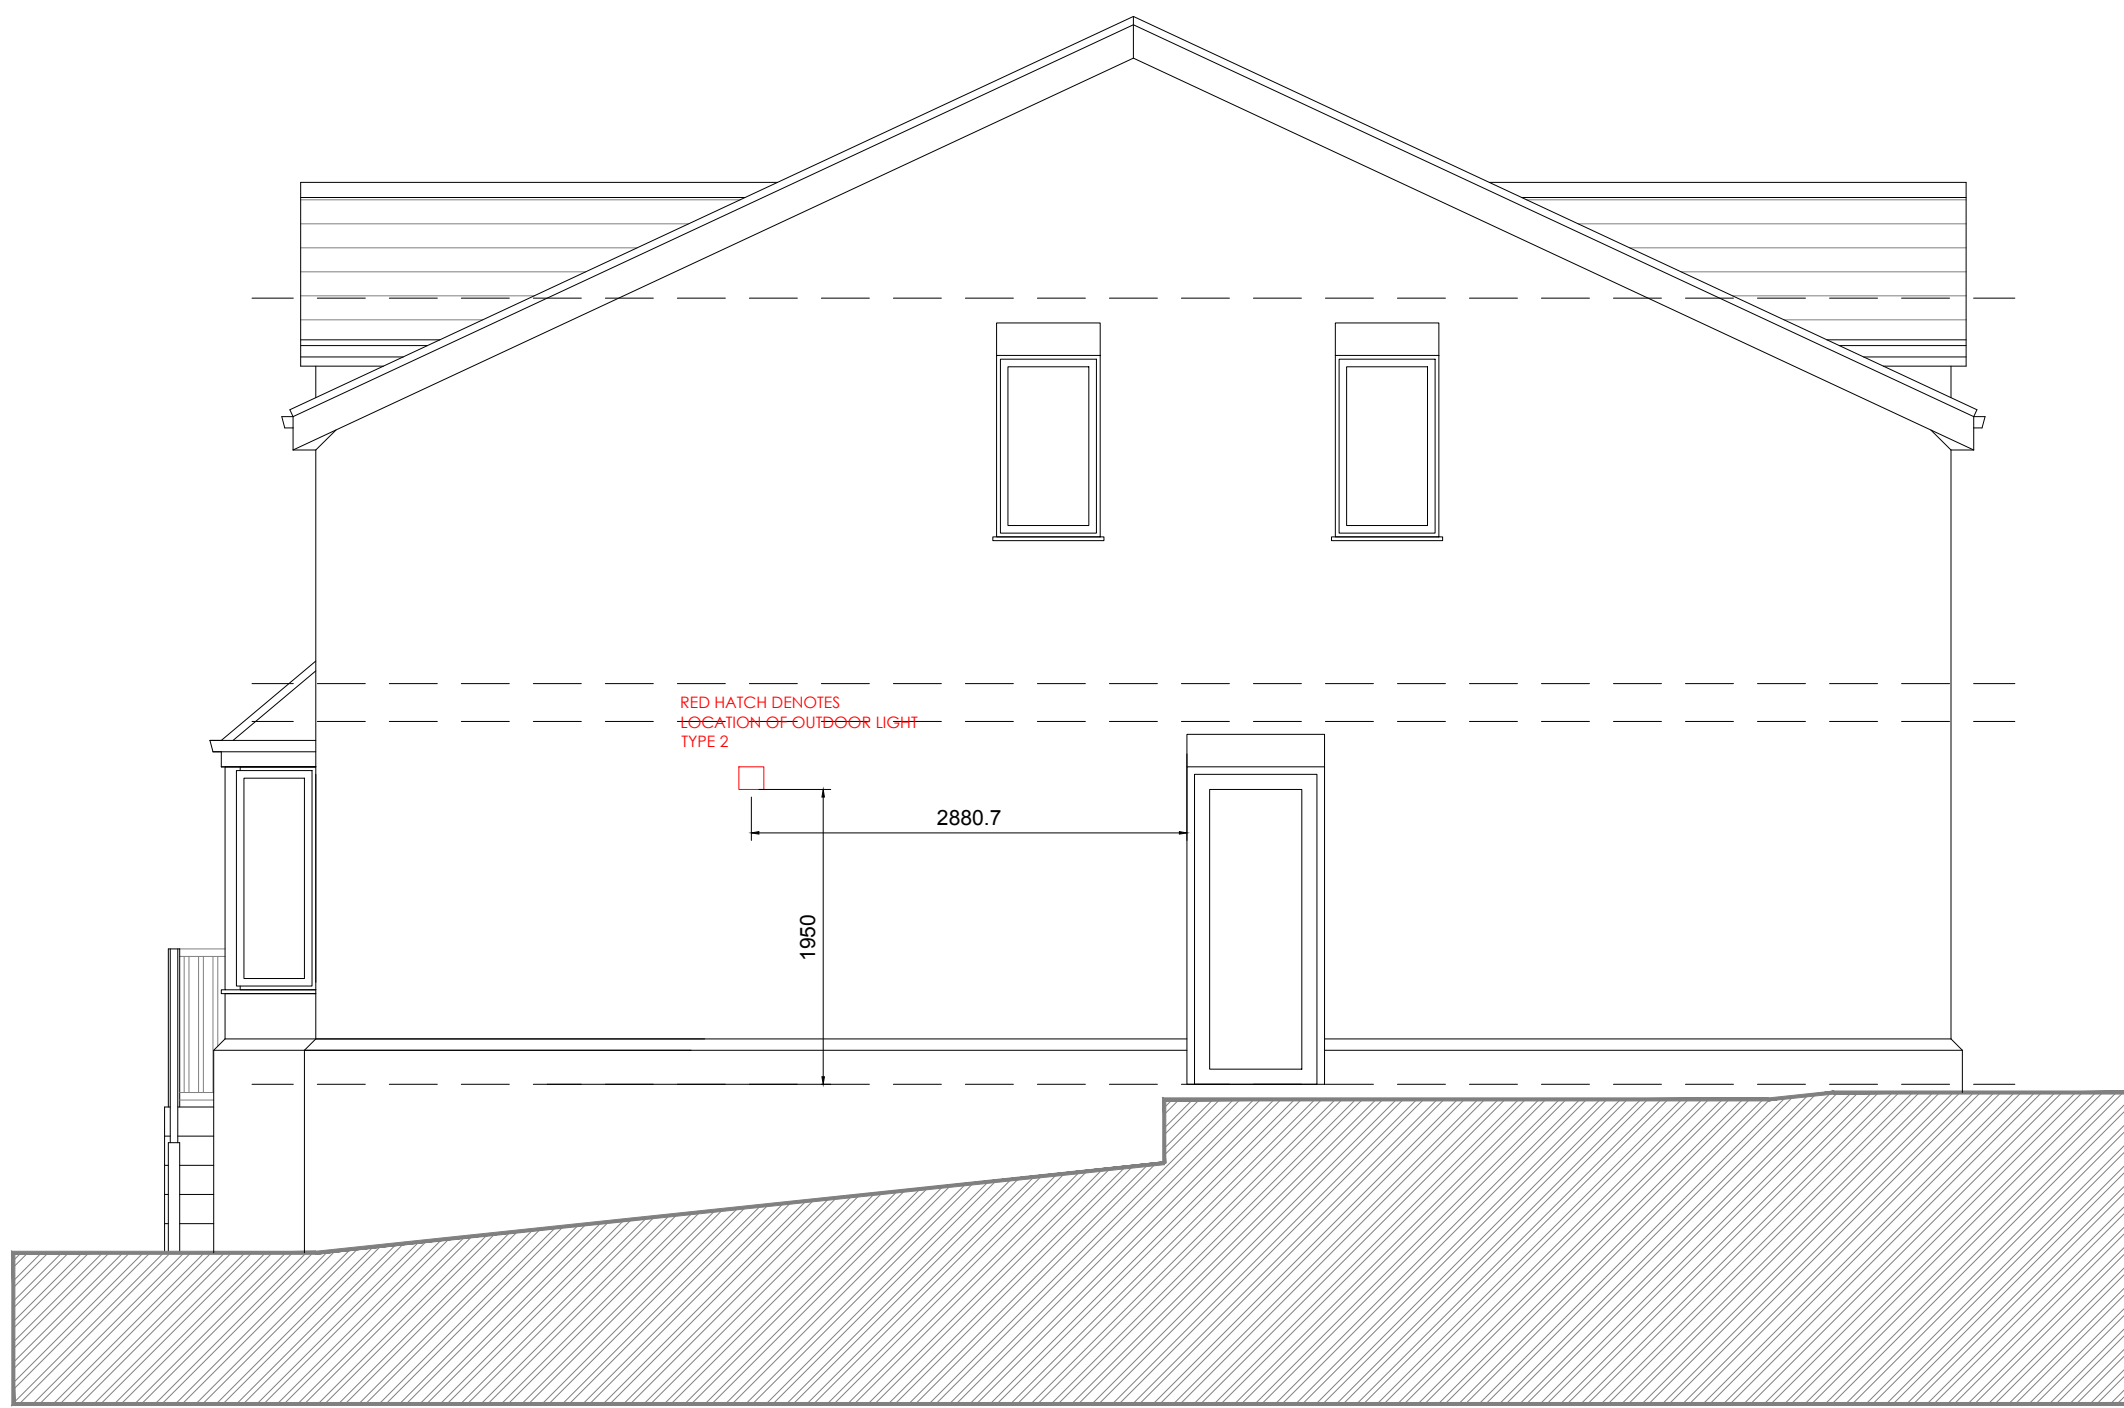

PROPOSED GABLE ELEVATION(1:50)

ALL ELECTRICAL DESIGN BY CONTRACTOR TO SUIT CURRENT BRITISH STANDARDS. SHOWN FOR INDICATIVE PURPOSES ONLY.

ALL DIMENSIONS ARE FOR REFERENCE PURPOSES ONLY DISCRPENCIES ARE TO BE REPORTED TO THE DRAWINGS AUTHOR. DO NOT SCALE FROM DRAWING.

F	02-03-26	LIGHT ADDED	JSM	JSM
E	29-09-21	FULL REISSUE	JSM	JSM
D	14-07-21	PLOT MIRRORED	JSM	JSM
C	07-07-21	WINDOW OPENINGS REVISED	JSM	JSM
B	06-07-21	SCALE UPDATED AND PROPOSALS REVISED	JSM	JSM
A	28-06-21	SCALE BARS ADDED	JSM	JSM

Rev	Date	Description		Rev By	Chk'd By
Project Title		PROPOSED HOUSING			
		38 LOTTAGE ROAD ALDBOURNE MARLBOROUGH			
Client		MR D LIU			
Status		PLANNING			
Scale		1:50	Drawing Size A1		
Drawn By	SFW	Checked By	JSM	Date	04/2021
Drawing Title		PROPOSED PLANS & ELEVATIONS - SHEET 1			
Job-Dwg No		409WIL-101F			

T: 0161 711 0838
E: info@abode-architecture.co.uk
www.abode-architecture.co.uk
Stoneholme, 42 High Street, Walslow, Bury, BL8 3AN



PLOT 1

