


FLOOR	WINDOW NUMBER		DESCRIPTION/OPERATION	FINISH	S/O WIDTH	S/O HEIGHT	WINDOW STYLE	GLAZING SPEC	SUPPLIER	WORK TYPE	DRAWING REF	NOTES
Ground	EX/W-	28	EXISTING WINDOW TO BE RETAINED AND REFURBISHED	HAND PAINTED IN FARROW AND BALL PAINT. COLOUR TBC	1410	2210		AS EXISTING	N/A	WORK TYPE 1	N/A	DIMS TO BE VERFIED ONSITE. TO BE FITTED WITH VENTROLLA PERIMETER SEALING SYSTEM. SHUTTERS TO BE INCLUDED IN REFURBISHMENT WORKS
Ground	EX/W-	29	EXISTING WINDOW TO BE RETAINED AND REFURBISHED	HAND PAINTED IN FARROW AND BALL PAINT. COLOUR TBC	1410	2225	SASH	AS EXISTING	N/A	WORK TYPE 1	N/A	DIMS TO BE VERFIED ONSITE. TO BE FITTED WITH VENTROLLA PERIMETER SEALING SYSTEM. SHUTTERS TO BE INCLUDED IN REFURBISHMENT WORKS
First	EX/W-	30	EXISTING WINDOW TO BE RETAINED AND REFURBISHED	HAND PAINTED IN FARROW AND BALL PAINT. COLOUR TBC	1320	1840	SASH	AS EXISTING	N/A	WORK TYPE 1	N/A	DIMS TO BE VERFIED ONSITE. TO BE FITTED WITH VENTROLLA PERIMETER SEALING SYSTEM
First	EX/W-	31	EXISTING WINDOW TO BE RETAINED AND REFURBISHED	HAND PAINTED IN FARROW AND BALL PAINT. COLOUR TBC	1320	1840	SASH	AS EXISTING	N/A	WORK TYPE 1	N/A	DIMS TO BE VERFIED ONSITE. TO BE FITTED WITH VENTROLLA PERIMETER SEALING SYSTEM
First	EX/W-	32	EXISTING WINDOW TO BE RETAINED AND REFURBISHED	HAND PAINTED IN FARROW AND BALL PAINT. COLOUR TBC	1320	1840	SASH	AS EXISTING	N/A	WORK TYPE 1	N/A	DIMS TO BE VERFIED ONSITE. TO BE FITTED WITH VENTROLLA PERIMETER SEALING SYSTEM
First	EX/W-	33	EXISTING WINDOW TO BE RETAINED AND REFURBISHED	HAND PAINTED IN FARROW AND BALL PAINT. COLOUR TBC	1320	1550	SASH	AS EXISTING	N/A	WORK TYPE 1	N/A	DIMS TO BE VERFIED ON SITE. TO BE FITTED WITH VENTROLLA PERIMETER SEALING SYSTEM
First	EX/W-	34	EXISTING WINDOW TO BE RETAINED AND REFURBISHED	HAND PAINTED IN FARROW AND BALL PAINT. COLOUR TBC	3150	1200	CASEMENT	AS EXISTING	N/A	WORK TYPE 1	N/A	DIMS TO BE VERFIED ON SITE. TO BE FITTED WITH VENTROLLA PERIMETER SEALING SYSTEM
First	EX/W-	35	EXISTING WINDOW TO BE RETAINED AND REFURBISHED	HAND PAINTED IN FARROW AND BALL PAINT. COLOUR TBC	1320	1550	SASH	AS EXISTING	N/A	WORK TYPE 1	N/A	DIMS TO BE VERFIED ON SITE. TO BE FITTED WITH VENTROLLA PERIMETER SEALING SYSTEM
First	EX/W-	36	EXISTING WINDOW TO BE RETAINED AND REFURBISHED	HAND PAINTED IN FARROW AND BALL PAINT. COLOUR TBC	1320	1840	SASH	AS EXISTING	N/A	WORK TYPE 1	N/A	DIMS TO BE VERFIED ON SITE. TO BE FITTED WITH VENTROLLA PERIMETER SEALING SYSTEM
First	EX/W-	37	EXISTING WINDOW TO BE RETAINED AND REFURBISHED	HAND PAINTED IN FARROW AND BALL PAINT. COLOUR TBC	1320	1840	SASH	AS EXISTING	N/A	WORK TYPE 1	N/A	DIMS TO BE VERFIED ON SITE. TO BE FITTED WITH VENTROLLA PERIMETER SEALING SYSTEM
First	EX/W-	38	EXISTING WINDOW TO BE RETAINED AND REFURBISHED	HAND PAINTED IN FARROW AND BALL PAINT. COLOUR TBC	1320	1840	SASH	AS EXISTING	N/A	WORK TYPE 1	N/A	DIMS TO BE VERFIED ON SITE. TO BE FITTED WITH VENTROLLA PERIMETER SEALING SYSTEM
First	EX/W-	39	EXISTING WINDOW TO BE RETAINED AND REFURBISHED	HAND PAINTED IN FARROW AND BALL PAINT. COLOUR TBC	794	1400	SASH	AS EXISTING	N/A	WORK TYPE 1	N/A	DIMS TO BE VERFIED ON SITE. TO BE FITTED WITH VENTROLLA PERIMETER SEALING SYSTEM
First	EX/W-	40	EXISTING WINDOW TO BE RETAINED AND REFURBISHED	HAND PAINTED IN FARROW AND BALL PAINT. COLOUR TBC	1288	1830	SASH	AS EXISTING	N/A	WORK TYPE 1	N/A	DIMS TO BE VERFIED ONSITE. TO BE FITTED WITH VENTROLLA PERIMETER SEALING SYSTEM. SHUTTERS TO BE INCLUDED IN REFURBISHMENT WORKS
First	EX/W-	41	EXISTING WINDOW TO BE RETAINED AND REFURBISHED	HAND PAINTED IN FARROW AND BALL PAINT. COLOUR TBC	1288	1830	SASH	AS EXISTING	N/A	WORK TYPE 1	N/A	DIMS TO BE VERFIED ONSITE. TO BE FITTED WITH VENTROLLA PERIMETER SEALING SYSTEM. SHUTTERS TO BE INCLUDED IN REFURBISHMENT WORKS
First	EX/W-	42	EXISTING WINDOW TO BE RETAINED AND REFURBISHED	HAND PAINTED IN FARROW AND BALL PAINT. COLOUR TBC	1288	1830	SASH	AS EXISTING	N/A	WORK TYPE 1	N/A	DIMS TO BE VERFIED ONSITE. TO BE FITTED WITH VENTROLLA PERIMETER SEALING SYSTEM. SHUTTERS TO BE INCLUDED IN REFURBISHMENT WORKS
First	EX/W-	43	EXISTING WINDOW TO BE RETAINED AND REFURBISHED	HAND PAINTED IN FARROW AND BALL PAINT. COLOUR TBC	1125	1125	CIRCULAR	AS EXISTING	N/A	WORK TYPE 1	N/A	DIMS TO BE VERFIED ON SITE. TO BE FITTED WITH VENTROLLA PERIMETER SEALING SYSTEM
First	EX/W-	44	EXISTING WINDOW TO BE RETAINED AND REFURBISHED	HAND PAINTED IN FARROW AND BALL PAINT. COLOUR TBC	1590	1615	SASH	AS EXISTING	N/A	WORK TYPE 1	N/A	DIMS TO BE VERFIED ON SITE. TO BE FITTED WITH VENTROLLA PERIMETER SEALING SYSTEM
First	EX/W-	45	EXISTING WINDOW TO BE RETAINED AND REFURBISHED	HAND PAINTED IN FARROW AND BALL PAINT. COLOUR TBC	1590	1615	SASH	AS EXISTING	N/A	WORK TYPE 1	N/A	DIMS TO BE VERFIED ON SITE. TO BE FITTED WITH VENTROLLA PERIMETER SEALING SYSTEM
First	EX/W-	46	EXISTING WINDOW TO BE RETAINED AND REFURBISHED	HAND PAINTED IN FARROW AND BALL PAINT. COLOUR TBC	750	1600	SASH	AS EXISTING	N/A	WORK TYPE 1	N/A	DIMS TO BE VERFIED ON SITE. TO BE FITTED WITH VENTROLLA PERIMETER SEALING SYSTEM
First	EX/W-	47	EXISTING WINDOW TO BE RETAINED AND REFURBISHED	HAND PAINTED IN FARROW AND BALL PAINT. COLOUR TBC	1590	1600	SASH	AS EXISTING	N/A	WORK TYPE 1	N/A	DIMS TO BE VERFIED ON SITE. TO BE FITTED WITH VENTROLLA PERIMETER SEALING SYSTEM
First	EX/W-	48	EXISTING WINDOW TO BE RETAINED AND REFURBISHED	HAND PAINTED IN FARROW AND BALL PAINT. COLOUR TBC	1590	1600	SASH	AS EXISTING	N/A	WORK TYPE 1	N/A	DIMS TO BE VERFIED ON SITE. TO BE FITTED WITH VENTROLLA PERIMETER SEALING SYSTEM
First	EX/W-	49	EXISTING WINDOW TO BE RETAINED AND REFURBISHED	HAND PAINTED IN FARROW AND BALL PAINT. COLOUR TBC	1900	1600	SASH	AS EXISTING	N/A	WORK TYPE 1	N/A	DIMS TO BE VERFIED ON SITE. TO BE FITTED WITH VENTROLLA PERIMETER SEALING SYSTEM
First	EX/W-	50	EXISTING WINDOW TO BE RETAINED AND REFURBISHED	HAND PAINTED IN FARROW AND BALL PAINT. COLOUR TBC	1590	1600	SASH	AS EXISTING	N/A	WORK TYPE 1	N/A	DIMS TO BE VERFIED ON SITE. TO BE FITTED WITH VENTROLLA PERIMETER SEALING SYSTEM
First	EX/W-	51	EXISTING WINDOW TO BE RETAINED AND REFURBISHED	HAND PAINTED IN FARROW AND BALL PAINT. COLOUR TBC	1375	1665	SASH	AS EXISTING	N/A	WORK TYPE 1	N/A	DIMS TO BE VERFIED ON SITE. TO BE FITTED WITH VENTROLLA PERIMETER SEALING SYSTEM
First	EX/W-	52	EXISTING WINDOW TO BE RETAINED AND REFURBISHED	HAND PAINTED IN FARROW AND BALL PAINT. COLOUR TBC	1340	1195	SASH	AS EXISTING	N/A	WORK TYPE 1	N/A	DIMS TO BE VERFIED ONSITE. TO BE FITTED WITH VENTROLLA PERIMETER SEALING SYSTEM. SHUTTERS TO BE INCLUDED IN REFURBISHMENT WORKS
First	EX/W-	53	EXISTING WINDOW TO BE RETAINED AND REFURBISHED	HAND PAINTED IN FARROW AND BALL PAINT. COLOUR TBC	700	700	CIRCULAR	AS EXISTING	N/A	WORK TYPE 1	N/A	DIMS TO BE VERFIED ON SITE. TO BE FITTED WITH VENTROLLA PERIMETER SEALING SYSTEM
First	EX/W-	54	EXISTING WINDOW TO BE RETAINED AND REFURBISHED	HAND PAINTED IN FARROW AND BALL PAINT. COLOUR TBC	650	1080	SASH	AS EXISTING	N/A	WORK TYPE 1	N/A	DIMS TO BE VERFIED ON SITE. TO BE FITTED WITH VENTROLLA PERIMETER SEALING SYSTEM
First	EX/W-	55	EXISTING WINDOW TO BE RETAINED AND REFURBISHED	HAND PAINTED IN FARROW AND BALL PAINT. COLOUR TBC	650	1080	SASH	AS EXISTING	N/A	WORK TYPE 1	N/A	DIMS TO BE VERFIED ON SITE. TO BE FITTED WITH VENTROLLA PERIMETER SEALING SYSTEM
First	EX/W-	56	EXISTING WINDOW TO BE RETAINED AND REFURBISHED	HAND PAINTED IN FARROW AND BALL PAINT. COLOUR TBC	1136	1750	SASH	AS EXISTING	N/A	WORK TYPE 1	N/A	DIMS TO BE VERFIED ON SITE. TO BE FITTED WITH VENTROLLA PERIMETER SEALING SYSTEM
First	EX/W-	57	EXISTING WINDOW TO BE RETAINED AND REFURBISHED	HAND PAINTED IN FARROW AND BALL PAINT. COLOUR TBC	1136	1225	SASH	AS EXISTING	N/A	WORK TYPE 1	N/A	DIMS TO BE VERFIED ON SITE. TO BE FITTED WITH VENTROLLA PERIMETER SEALING SYSTEM

Notes

Drawings as per granted application PL/2023/08448 and PL/2023/08678

Roof Plan Key

Scale: 1:500

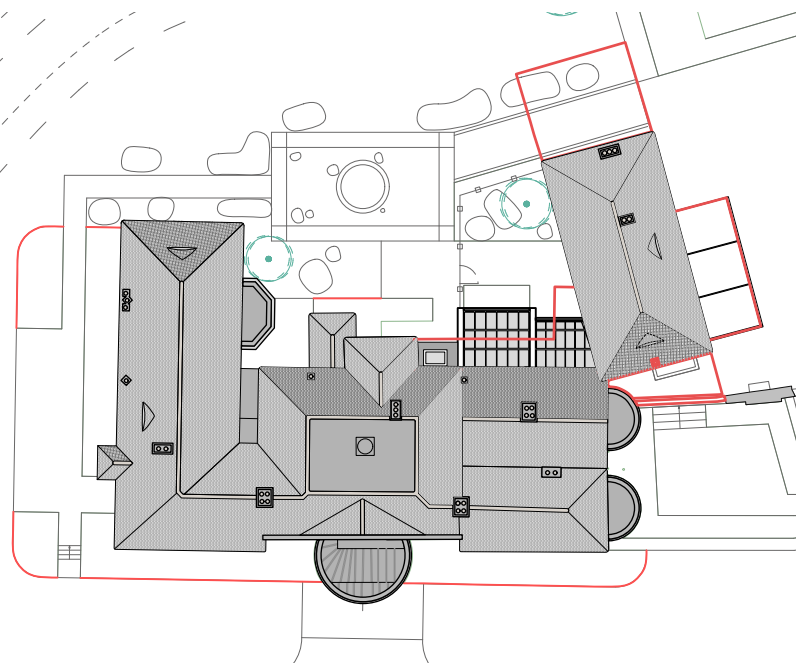

PLANNING

P 1 10/03/2026 ISSUED FOR PLANNING - WINDOWS

Project

Standen House

Client

Adrian and Charlotte Mackenzie

Drawing Title

Window Schedule (2 of 3)

Scale	Date Created
NTS A1	14/05/23

Drawing Number

22013-329

Revision	Date Revised
P1	10/03/2026

Drawn By	Checked By
OM	SD

Do not scale from drawing, all dimensions to be checked on site. Report omissions and discrepancies to the architect immediately.

MICHAELIS
BOYD .

Michaelis Boyd Associates
108 Palace Gardens Terrace
London W8 4RT

+44 (0)20 7221 1237
hello@michaelisboyd.com
michaelisboyd.com