


Notes

Drawings as per granted application PL/2023/08448 and PL/2023/08678

Roof Plan Key
Scale: 1:500

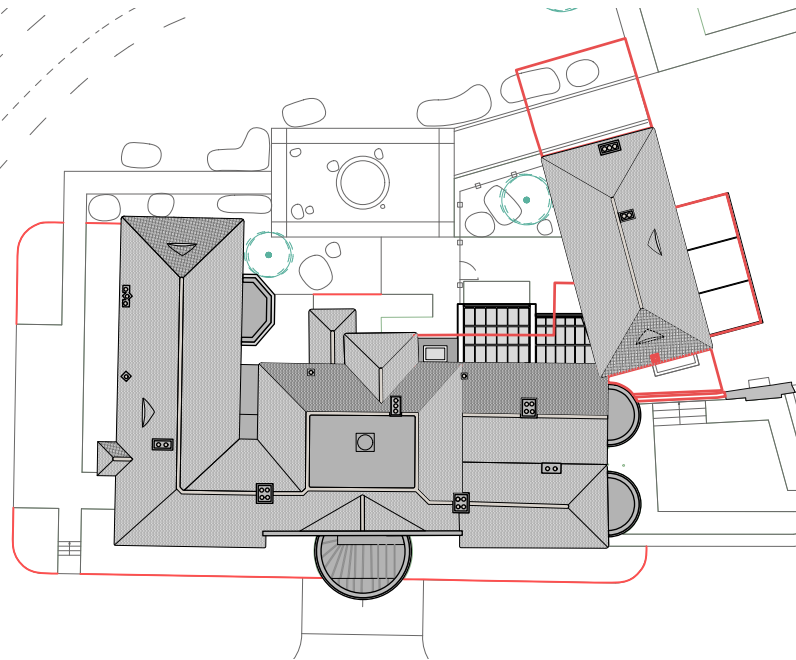

PLANNING

P 1 10/03/2026 ISSUED FOR PLANNING - WINDOWS

Project

Standen House

Client

Adrian and Charlotte Mackenzie

Drawing Title

Work Type 3 New Staircase Window

Scale	Date Created
1:100 A1	14/05/23

Drawing Number
22013-327

Revision	Date Revised
P1	10/03/2026

Drawn By	Checked By
OM	SD

Do not scale from drawing, all dimensions to be checked on site. Report omissions and discrepancies to the architect immediately.

MICHAELIS BOYD .

Michaelis Boyd Associates
108 Palace Gardens Terrace
London W8 4RT

+44 (0)20 7221 1237
hello@michaelisboyd.com
michaelisboyd.com

