


- WORK TYPE 1**
Window / Door Refurbishment
- WORK TYPE 2**
Existing Window / Door Replacement
- WORK TYPE 3**
New Window / Door

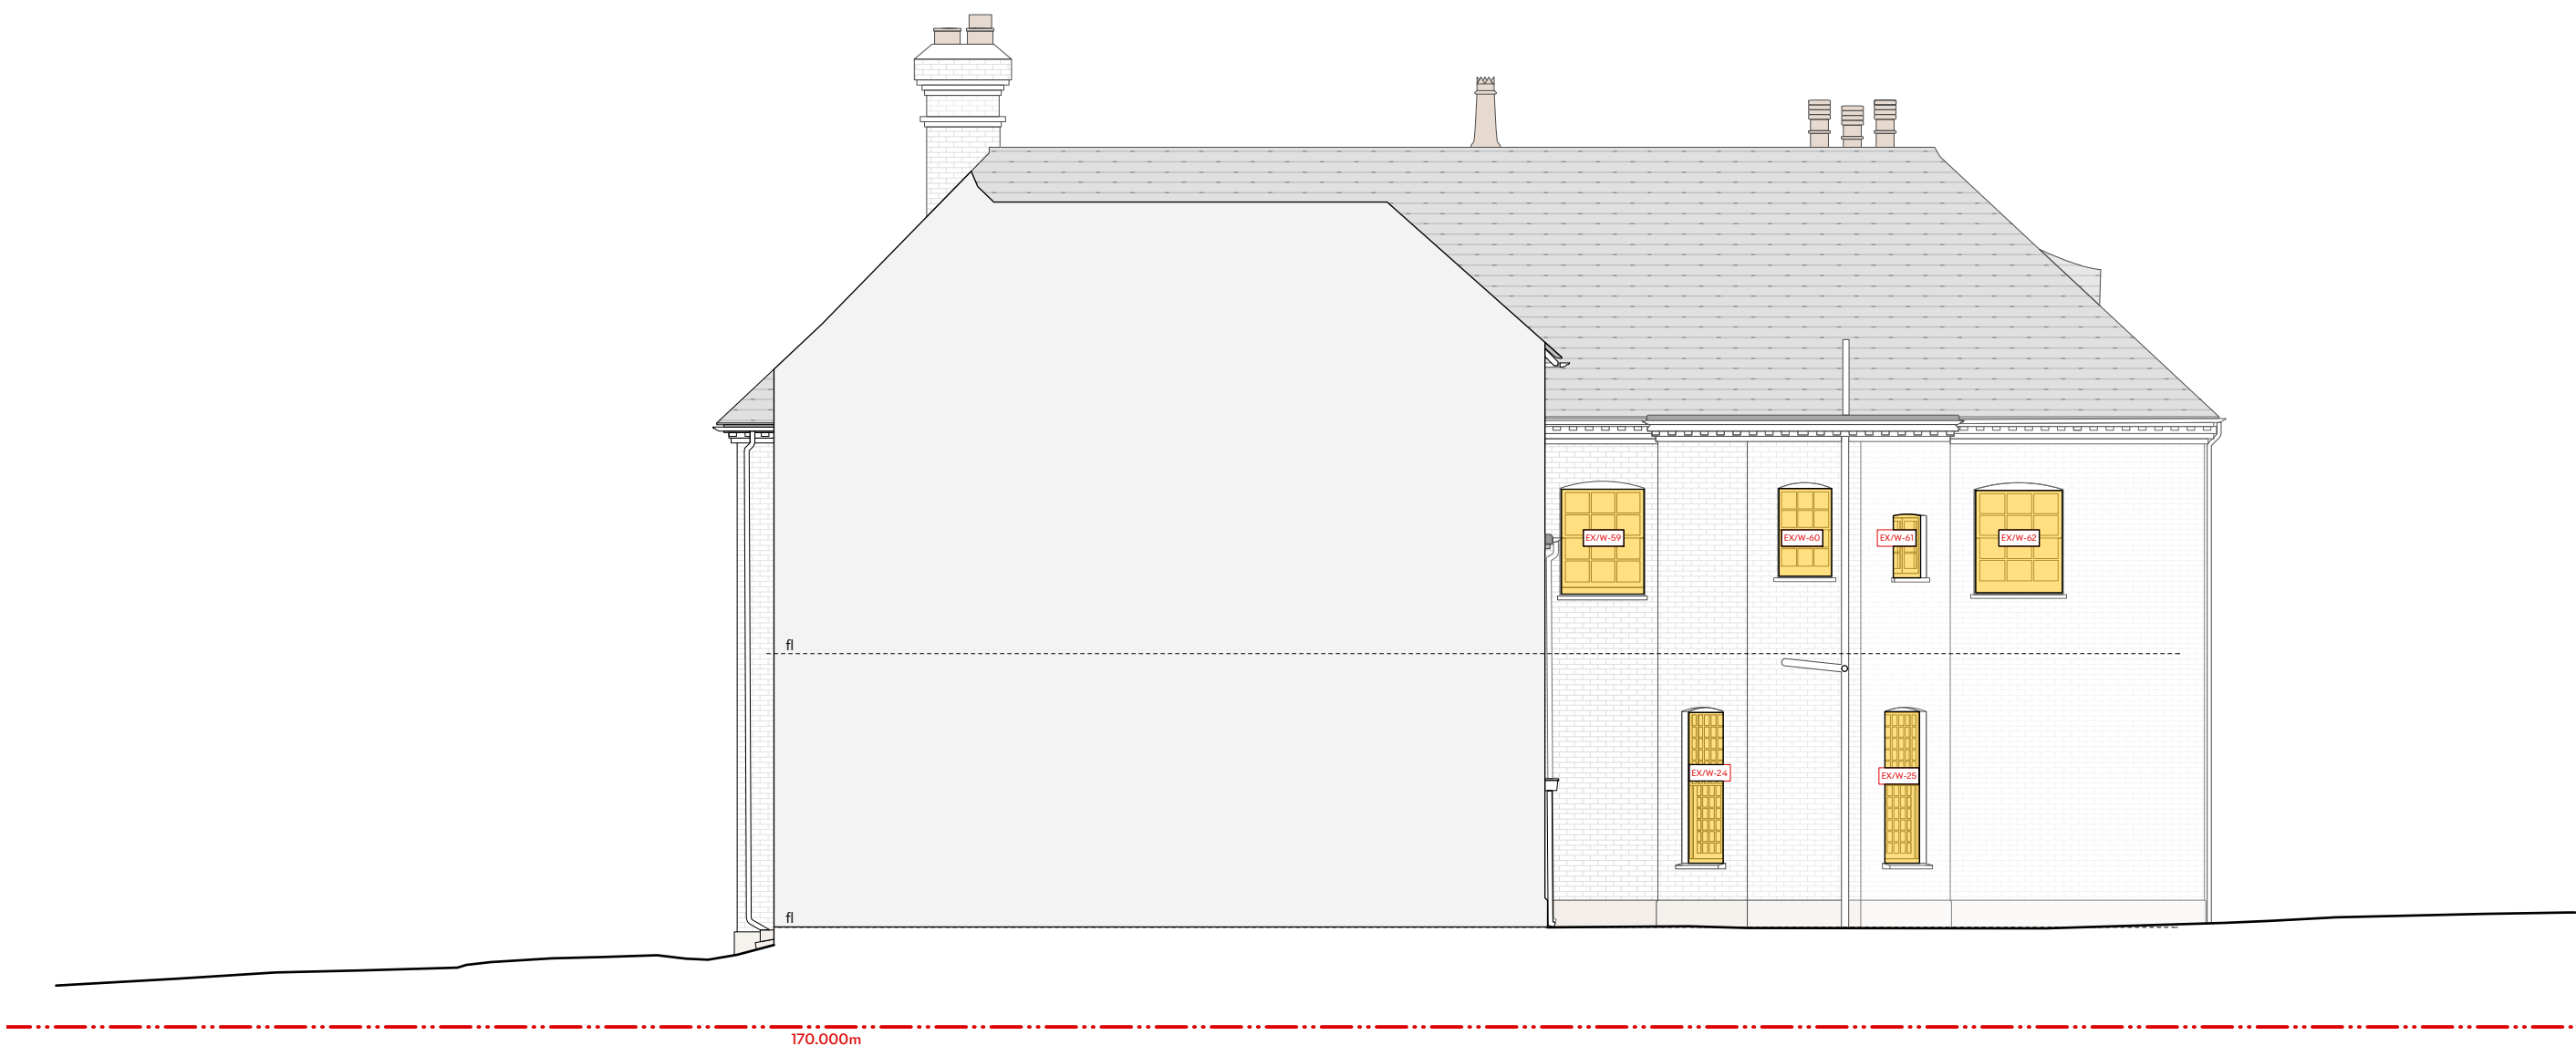

Proposed East Elevation
Scale: 1:100




Proposed Hidden East Elevation
Scale: 1:100



Notes

Drawings as per granted application PL/2023/08448 and PL/2023/08678

Roof Plan Key
Scale: 1:500

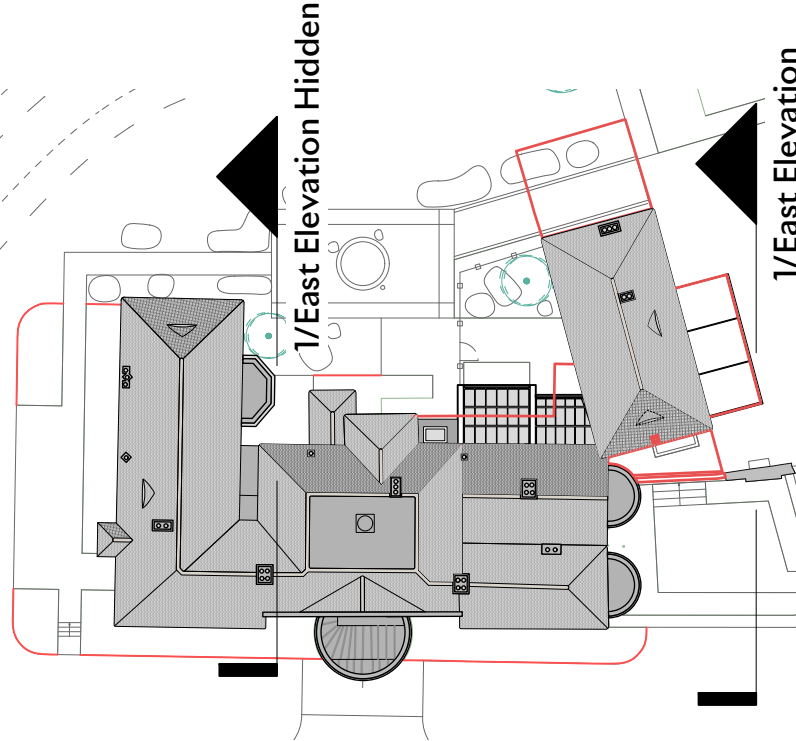

PLANNING

P 1 10/03/2026 ISSUED FOR PLANNING - WINDOWS

Project

Standen House

Client

Adrian and Charlotte Mackenzie

Drawing Title

**Main House East Elevations
Proposed**

Scale	Date Created
1:100 A1	14/05/23

Drawing Number
22013-322

Revision	Date Revised
P1	10/03/2026

Drawn By	Checked By
OM	SD

Do not scale from drawing, all dimensions to be checked on site. Report omissions and discrepancies to the architect immediately.

**M I C H A E L I S
B O Y D .**

Michaelis Boyd Associates
108 Palace Gardens Terrace
London W8 4RT

+44 (0)20 7221 1237
hello@michaelisboyd.com
michaelisboyd.com