

FLOOR	WINDOW NUMBER		DESCRIPTION/OPERATION	FINISH	S/O WIDTH	S/O HEIGHT	WINDOW STYLE	GLAZING SPEC	SUPPLIER	WORK TYPE	DRAWING REF	NOTES
First	EX/W-	58	EXISTING WINDOW TO BE RETAINED AND REFURBISHED	HAND PAINTED IN FARROW AND BALL PAINT. COLOUR TBC	1136	1225	SASH	AS EXISTING	N/A	WORK TYPE 1	N/A	DIMS TO BE VERFIED ON SITE. TO BE FITTED WITH VENTROLLA PERIMETER SEALING SYSTEM
First	EX/W-	59	EXISTING WINDOW TO BE RETAINED AND REFURBISHED	HAND PAINTED IN FARROW AND BALL PAINT. COLOUR TBC	1410	1530	SASH	AS EXISTING	N/A	WORK TYPE 1	N/A	DIMS TO BE VERFIED ON SITE. TO BE FITTED WITH VENTROLLA PERIMETER SEALING SYSTEM
First	EX/W-	60	EXISTING WINDOW TO BE RETAINED AND REFURBISHED	HAND PAINTED IN FARROW AND BALL PAINT. COLOUR TBC	1040	1270	SASH	AS EXISTING	N/A	WORK TYPE 1	N/A	DIMS TO BE VERFIED ON SITE. TO BE FITTED WITH VENTROLLA PERIMETER SEALING SYSTEM
First	EX/W-	61	EXISTING WINDOW TO BE RETAINED AND REFURBISHED	HAND PAINTED IN FARROW AND BALL PAINT. COLOUR TBC	940	1270	SASH	AS EXISTING	N/A	WORK TYPE 1	N/A	DIMS TO BE VERFIED ON SITE. TO BE FITTED WITH VENTROLLA PERIMETER SEALING SYSTEM
First	EX/W-	62	EXISTING WINDOW TO BE RETAINED AND REFURBISHED	HAND PAINTED IN FARROW AND BALL PAINT. COLOUR TBC	1410	1520	SASH	AS EXISTING	N/A	WORK TYPE 1	N/A	DIMS TO BE VERFIED ON SITE. TO BE FITTED WITH VENTROLLA PERIMETER SEALING SYSTEM
First	EX/W-	63	EXISTING WINDOW TO BE RETAINED AND REFURBISHED	HAND PAINTED IN FARROW AND BALL PAINT. COLOUR TBC	1410	1850	SASH	AS EXISTING	N/A	WORK TYPE 1	N/A	DIMS TO BE VERFIED ON SITE. TO BE FITTED WITH VENTROLLA PERIMETER SEALING SYSTEM
First	EX/W-	64	EXISTING WINDOW TO BE RETAINED AND REFURBISHED	HAND PAINTED IN FARROW AND BALL PAINT. COLOUR TBC	1410	1850	SASH	AS EXISTING	N/A	WORK TYPE 1	N/A	DIMS TO BE VERFIED ON SITE. TO BE FITTED WITH VENTROLLA PERIMETER SEALING SYSTEM
First	EX/W-	65	EXISTING WINDOW TO BE RETAINED AND REFURBISHED	HAND PAINTED IN FARROW AND BALL PAINT. COLOUR TBC	1410	1850	SASH	AS EXISTING	N/A	WORK TYPE 1	N/A	DIMS TO BE VERFIED ON SITE. TO BE FITTED WITH VENTROLLA PERIMETER SEALING SYSTEM
First	EX/W-	66	EXISTING WINDOW TO BE RETAINED AND REFURBISHED	HAND PAINTED IN FARROW AND BALL PAINT. COLOUR TBC	1410	1850	SASH	AS EXISTING	N/A	WORK TYPE 1	N/A	DIMS TO BE VERFIED ON SITE. TO BE FITTED WITH VENTROLLA PERIMETER SEALING SYSTEM
First	EX/W-	67	EXISTING WINDOW TO BE RETAINED AND REFURBISHED	HAND PAINTED IN FARROW AND BALL PAINT. COLOUR TBC	1125	1120	SASH	AS EXISTING	N/A	WORK TYPE 1	N/A	DIMS TO BE VERFIED ON SITE. TO BE FITTED WITH VENTROLLA PERIMETER SEALING SYSTEM
First	EX/W-	68	EXISTING WINDOW TO BE RETAINED AND REFURBISHED	HAND PAINTED IN FARROW AND BALL PAINT. COLOUR TBC	600	855	SASH	AS EXISTING	N/A	WORK TYPE 1	N/A	DIMS TO BE VERFIED ON SITE. TO BE FITTED WITH VENTROLLA PERIMETER SEALING SYSTEM
First	EX/W-	69	EXISTING WINDOW TO BE RETAINED AND REFURBISHED	HAND PAINTED IN FARROW AND BALL PAINT. COLOUR TBC	1410	1830	SASH	AS EXISTING	N/A	WORK TYPE 1	N/A	DIMS TO BE VERFIED ON SITE. TO BE FITTED WITH VENTROLLA PERIMETER SEALING SYSTEM
Second	EX/W-	70	EXISTING WINDOW TO BE RETAINED AND REFURBISHED	HAND PAINTED IN FARROW AND BALL PAINT. COLOUR TBC	1450	1550	SASH	AS EXISTING	N/A	WORK TYPE 1	N/A	DIMS TO BE VERFIED ON SITE. TO BE FITTED WITH VENTROLLA PERIMETER SEALING SYSTEM
Second	EX/W-	71	EXISTING WINDOW TO BE RETAINED AND REFURBISHED	HAND PAINTED IN FARROW AND BALL PAINT. COLOUR TBC	1450	1550	SASH	AS EXISTING	N/A	WORK TYPE 1	N/A	DIMS TO BE VERFIED ON SITE. TO BE FITTED WITH VENTROLLA PERIMETER SEALING SYSTEM
Second	EX/W-	72	EXISTING WINDOW TO BE RETAINED AND REFURBISHED	HAND PAINTED IN FARROW AND BALL PAINT. COLOUR TBC	1450	1550	SASH	AS EXISTING	N/A	WORK TYPE 1	N/A	DIMS TO BE VERFIED ON SITE. TO BE FITTED WITH VENTROLLA PERIMETER SEALING SYSTEM
Second	EX/W-	73	EXISTING WINDOW TO BE RETAINED AND REFURBISHED	HAND PAINTED IN FARROW AND BALL PAINT. COLOUR TBC	875	875	CIRCULAR	AS EXISTING	N/A	WORK TYPE 1	N/A	DIMS TO BE VERFIED ON SITE. TO BE FITTED WITH VENTROLLA PERIMETER SEALING SYSTEM
Second	EX/W-	74	EXISTING WINDOW TO BE REMOVED AND REPLACED	HAND PAINTED IN FARROW AND BALL PAINT. COLOUR TBC	890	960	CASEMENT	AS EXISTING	N/A	WORK TYPE 2	N/A	DIMS TO BE VERFIED ON SITE. TO BE FITTED WITH VENTROLLA PERIMETER SEALING SYSTEM
Second	EX/W-	75	EXISTING WINDOW TO BE RETAINED AND REFURBISHED	HAND PAINTED IN FARROW AND BALL PAINT. COLOUR TBC	1135	1475	SASH	AS EXISTING	N/A	WORK TYPE 1	N/A	DIMS TO BE VERFIED ON SITE. TO BE FITTED WITH VENTROLLA PERIMETER SEALING SYSTEM
Second	EX/W-	76	EXISTING WINDOW TO BE RETAINED AND REFURBISHED	HAND PAINTED IN FARROW AND BALL PAINT. COLOUR TBC	750	750	CIRCULAR	AS EXISTING	N/A	WORK TYPE 1	N/A	DIMS TO BE VERFIED ON SITE. TO BE FITTED WITH VENTROLLA PERIMETER SEALING SYSTEM
Second	EX/W-	77	EXISTING WINDOW TO BE RETAINED AND REFURBISHED	HAND PAINTED IN FARROW AND BALL PAINT. COLOUR TBC	750	750	CIRCULAR	AS EXISTING	N/A	WORK TYPE 1	N/A	DIMS TO BE VERFIED ON SITE. TO BE FITTED WITH VENTROLLA PERIMETER SEALING SYSTEM
Second	EX/W-	78	EXISTING WINDOW TO BE RETAINED AND REFURBISHED	HAND PAINTED IN FARROW AND BALL PAINT. COLOUR TBC	1140	1490	SASH	AS EXISTING	N/A	WORK TYPE 1	N/A	DIMS TO BE VERFIED ON SITE. TO BE FITTED WITH VENTROLLA PERIMETER SEALING SYSTEM
Second	EX/W-	79	EXISTING WINDOW TO BE RETAINED AND REFURBISHED	HAND PAINTED IN FARROW AND BALL PAINT. COLOUR TBC	1140	1550	SASH	AS EXISTING	N/A	WORK TYPE 1	N/A	DIMS TO BE VERFIED ON SITE. TO BE FITTED WITH VENTROLLA PERIMETER SEALING SYSTEM


NEW WINDOWS / DOORS

FLOOR	WINDOW NUMBER		DESCRIPTION/OPERATION	FINISH	S/O WIDTH	S/O HEIGHT	WINDOW STYLE	GLAZING SPEC	SUPPLIER	WORK TYPE	DRAWING REF	NOTES
Ground	W-	01	NEW WINDOW IN NEW EXISTING OPENING	HAND PAINTED IN FARROW AND BALL PAINT. COLOUR TBC	-	-	CASEMENT	DOUBLE GLAZED	N/A	WORK TYPE 3	N/A	REFER TO DRAWING 22031-326 COACH HOUSE WINDOW
Ground	ED-	02	REFURBISHED EXISTING DOORS	HAND PAINTED IN FARROW AND BALL PAINT. COLOUR TBC	-	-	HINGED DOOR	DOUBLE GLAZED	N/A	WORK TYPE 2	N/A	DIMS TO BE VERFIED ON SITE. TO BE FITTED WITH VENTROLLA PERIMETER SEALING SYSTEM
Ground	ED-	03	NEW FIXED WINDOW IN EXISTING DOOR OPENING	HAND PAINTED IN FARROW AND BALL PAINT. COLOUR TBC	-	-	FIXED	DOUBLE GLAZED	N/A	WORK TYPE 3	N/A	REFER TO DRAWING 22031-326 COACH HOUSE WINDOW
Ground	ED-	04	NEW FIXED WINDOW IN EXISTING DOOR OPENING	HAND PAINTED IN FARROW AND BALL PAINT. COLOUR TBC	-	-	FIXED	DOUBLE GLAZED	N/A	WORK TYPE 3	N/A	REFER TO DRAWING 22031-326 COACH HOUSE WINDOW
Ground	ED-	06	NEW FIXED WINDOW IN EXISTING DOOR OPENING	HAND PAINTED IN FARROW AND BALL PAINT. COLOUR TBC	-	-	HINGED DOOR	DOUBLE GLAZED	N/A	WORK TYPE 1	N/A	DIMS TO BE VERFIED ON SITE. TO BE FITTED WITH VENTROLLA PERIMETER SEALING SYSTEM
Ground	ED-	07	NEW FIXED WINDOW IN EXISTING DOOR OPENING	HAND PAINTED IN FARROW AND BALL PAINT. COLOUR TBC	-	-	HINGED DOOR	DOUBLE GLAZED	N/A	WORK TYPE 1	N/A	DIMS TO BE VERFIED ON SITE. TO BE FITTED WITH VENTROLLA PERIMETER SEALING SYSTEM
Ground	ED-	09	NEW FIXED WINDOW IN EXISTING DOOR OPENING	HAND PAINTED IN FARROW AND BALL PAINT. COLOUR TBC	-	-	HINGED DOOR	DOUBLE GLAZED	N/A	WORK TYPE 1	N/A	DIMS TO BE VERFIED ON SITE. TO BE FITTED WITH VENTROLLA PERIMETER SEALING SYSTEM

Notes

Drawings as per granted application PL/2023/08448 and PL/2023/08678

Roof Plan Key
Scale: 1:500

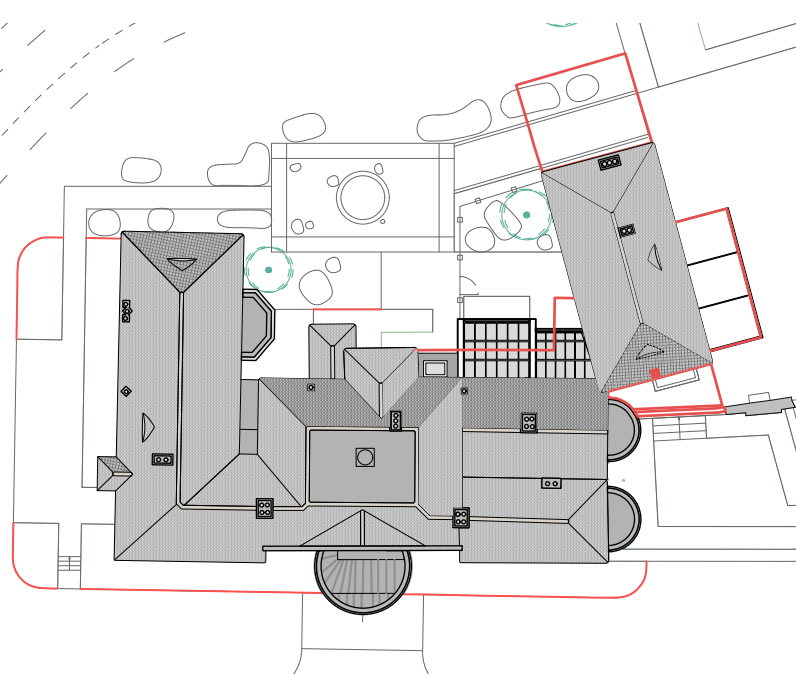

PLANNING

P 1 10/03/2026 ISSUED FOR PLANNING - WINDOWS

Project
Standen House

Client
Adrian and Charlotte Mackenzie

Drawing Title
Window Schedule (3 of 3)

Scale
NTS A1

Date Created
14/05/23

Drawing Number
22013-330

Revision
P1

Date Revised
10/03/2026

Drawn By
OM

Checked By
SD

Do not scale from drawing, all dimensions to be checked on site. Report omissions and discrepancies to the architect immediately.

M I C H A E L I S
B O Y D .

Michaelis Boyd Associates
108 Palace Gardens Terrace
London W8 4RT

+44 (0)20 7221 1237
hello@michaelisboyd.com
michaelisboyd.com