



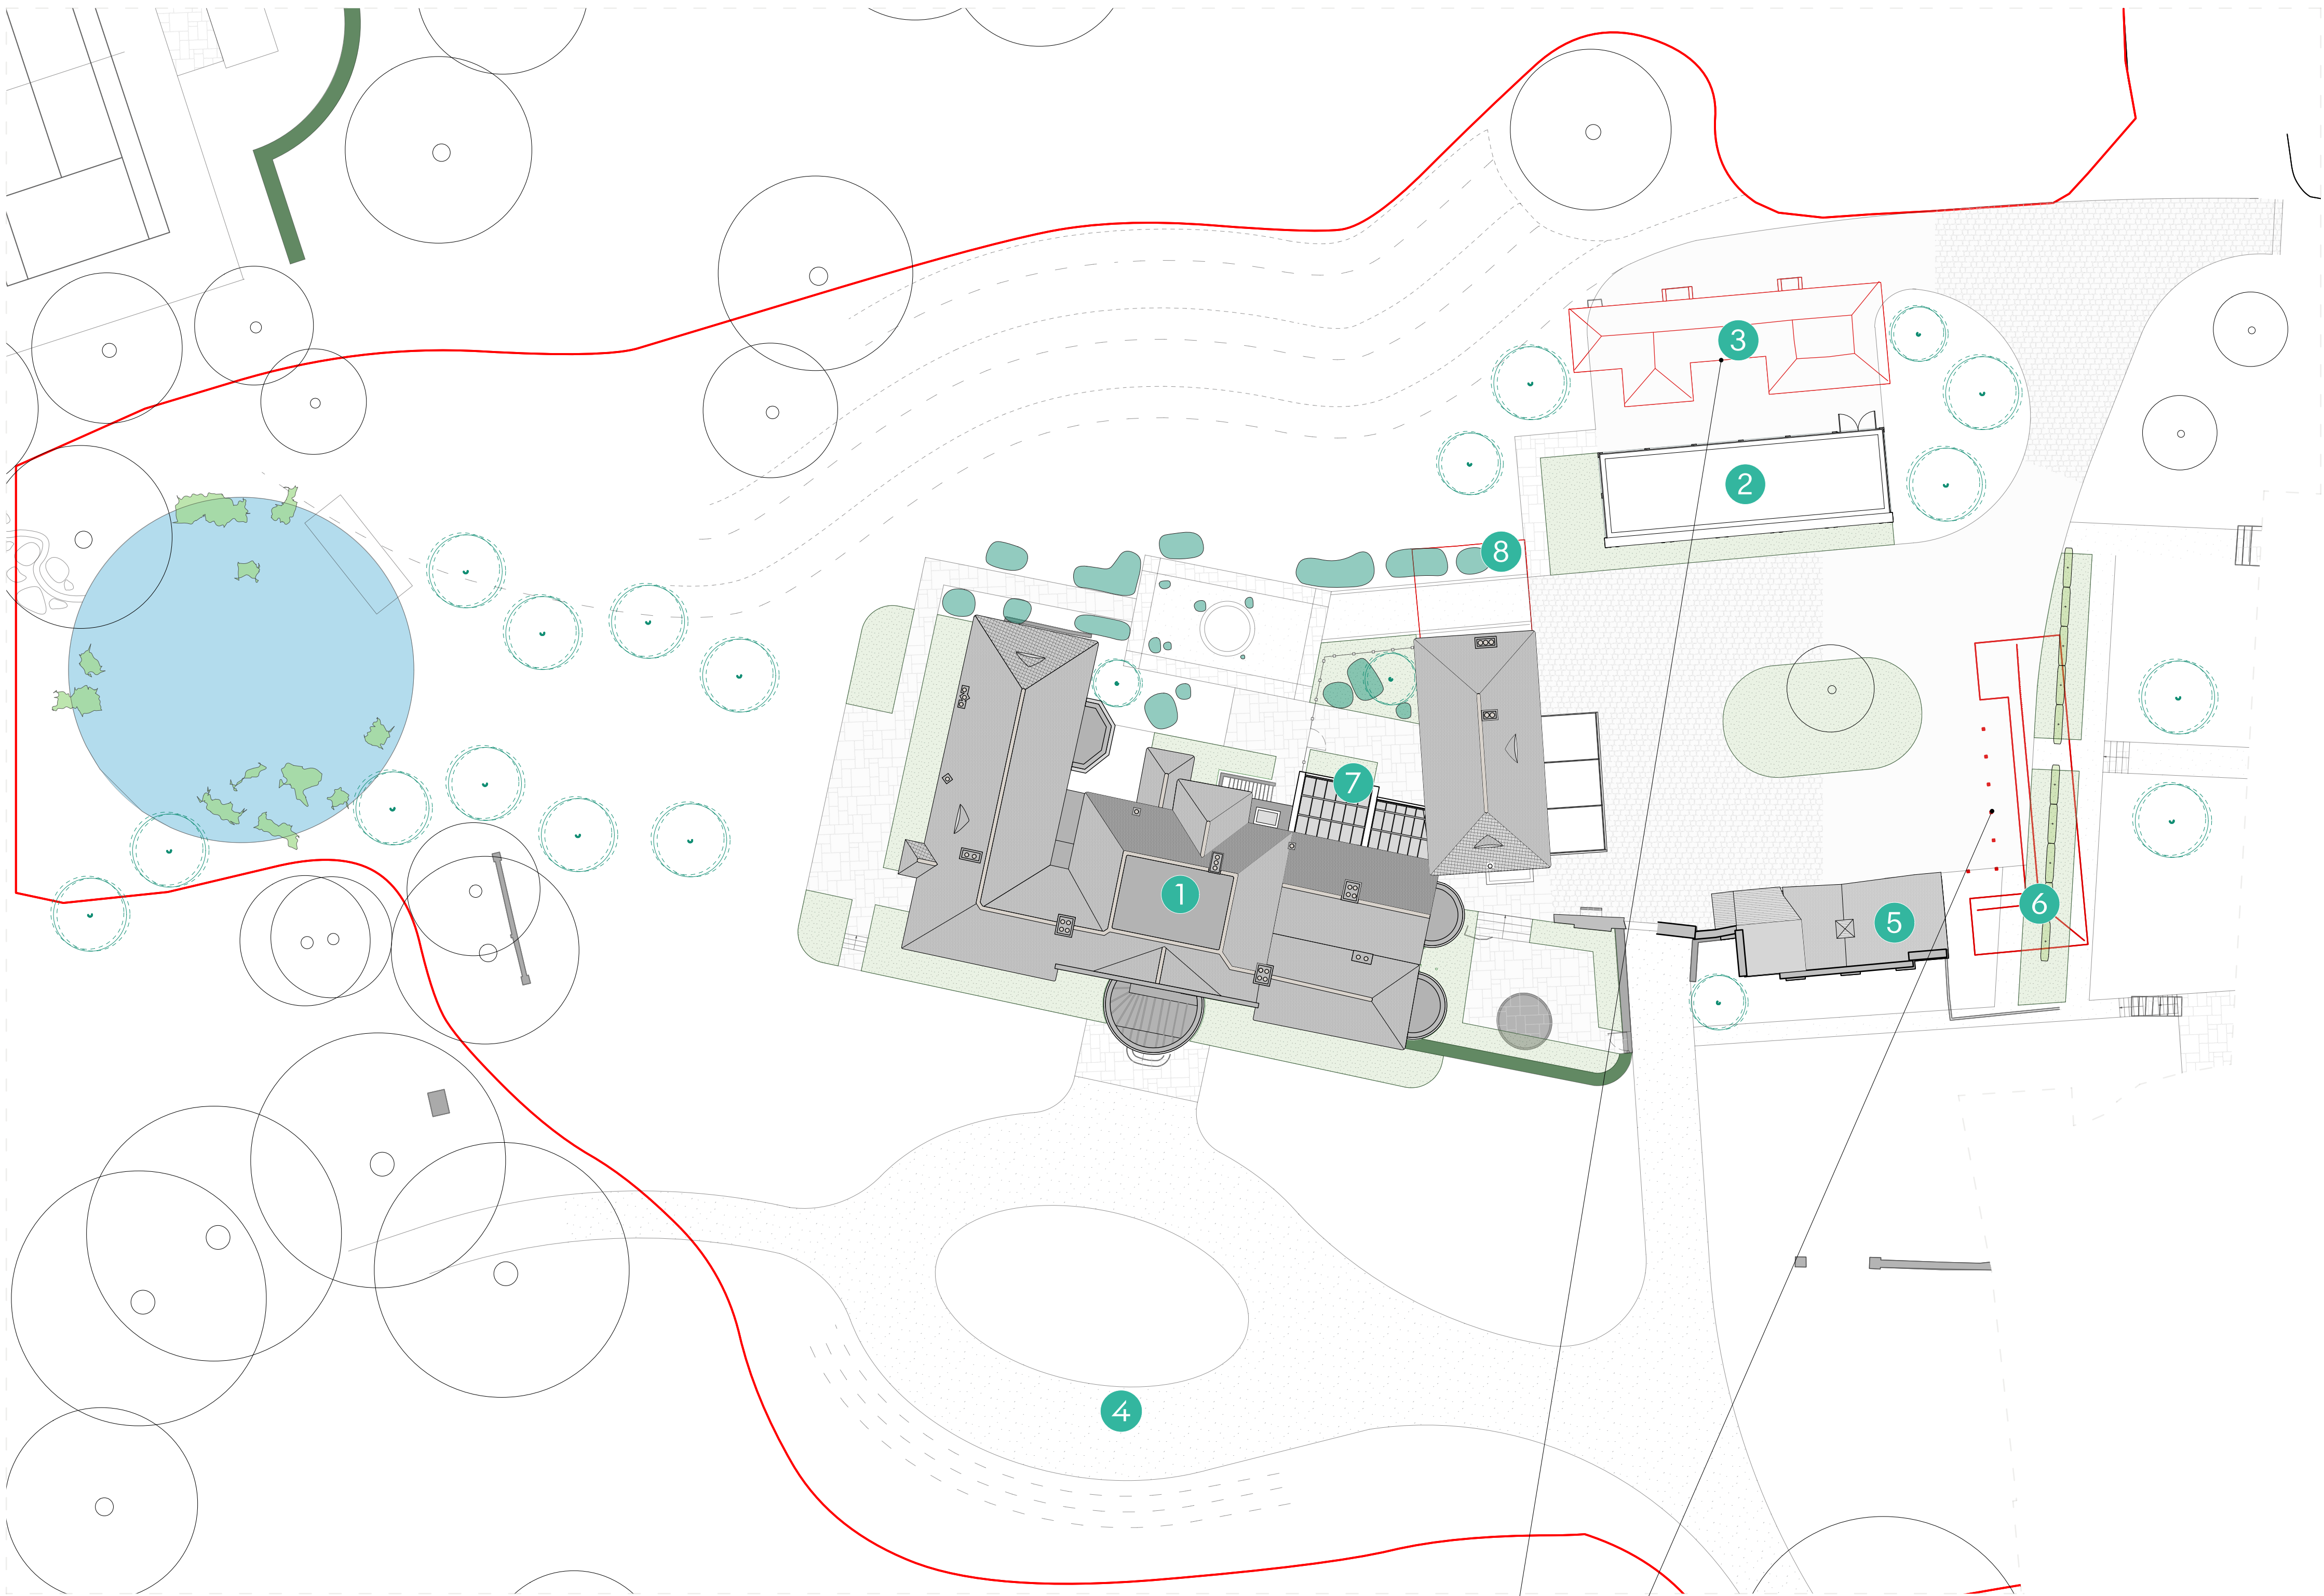

Existing Stable View
Cottage and timber stables
to be demolished, as per
planning permission
PL/2023/06250 &
PL/2023/06376

 

Notes

Key

- | | |
|--|-------------------------------------|
| ①. Existing Main House | ⑤. Existing stables |
| ②. Proposed Carport | ⑥. Demolished Stables |
| ③. Existing Stable View Cottage to be demolished | ⑦. Proposed Extension |
| ④. Proposed Driveway | ⑧. Demolished Coach House extension |

Key:

- | | |
|--|---------------|
| | Site Boundary |
| | Major Contour |
| | Minor Contour |
| | Demolition |
| | New Tree |
| | Existing Tree |

PLANNING

P 2 19/01/2024 Issued for Planning
P 1 14/07/2023 Issued for Planning

Project

Standen House

Client

Adrian and Charlotte Mackenzie

Drawing Title

Proposed Site Plan - Phase 2

Scale	Date Created
1:250 A1	02/03/2023

Drawing Number
22013-102

Revision	Date Revised
P2	19/01/2024

Drawn By	Checked By
TM	SD

Do not scale from drawing, all dimensions to be checked on site. Report omissions and discrepancies to the architect immediately.

MICHAELIS
BOYD .

Michaelis Boyd Associates
108 Palace Gardens Terrace
London W8 4RT

+44 (0)20 7221 1237
hello@michaelisboyd.com
michaelisboyd.com