



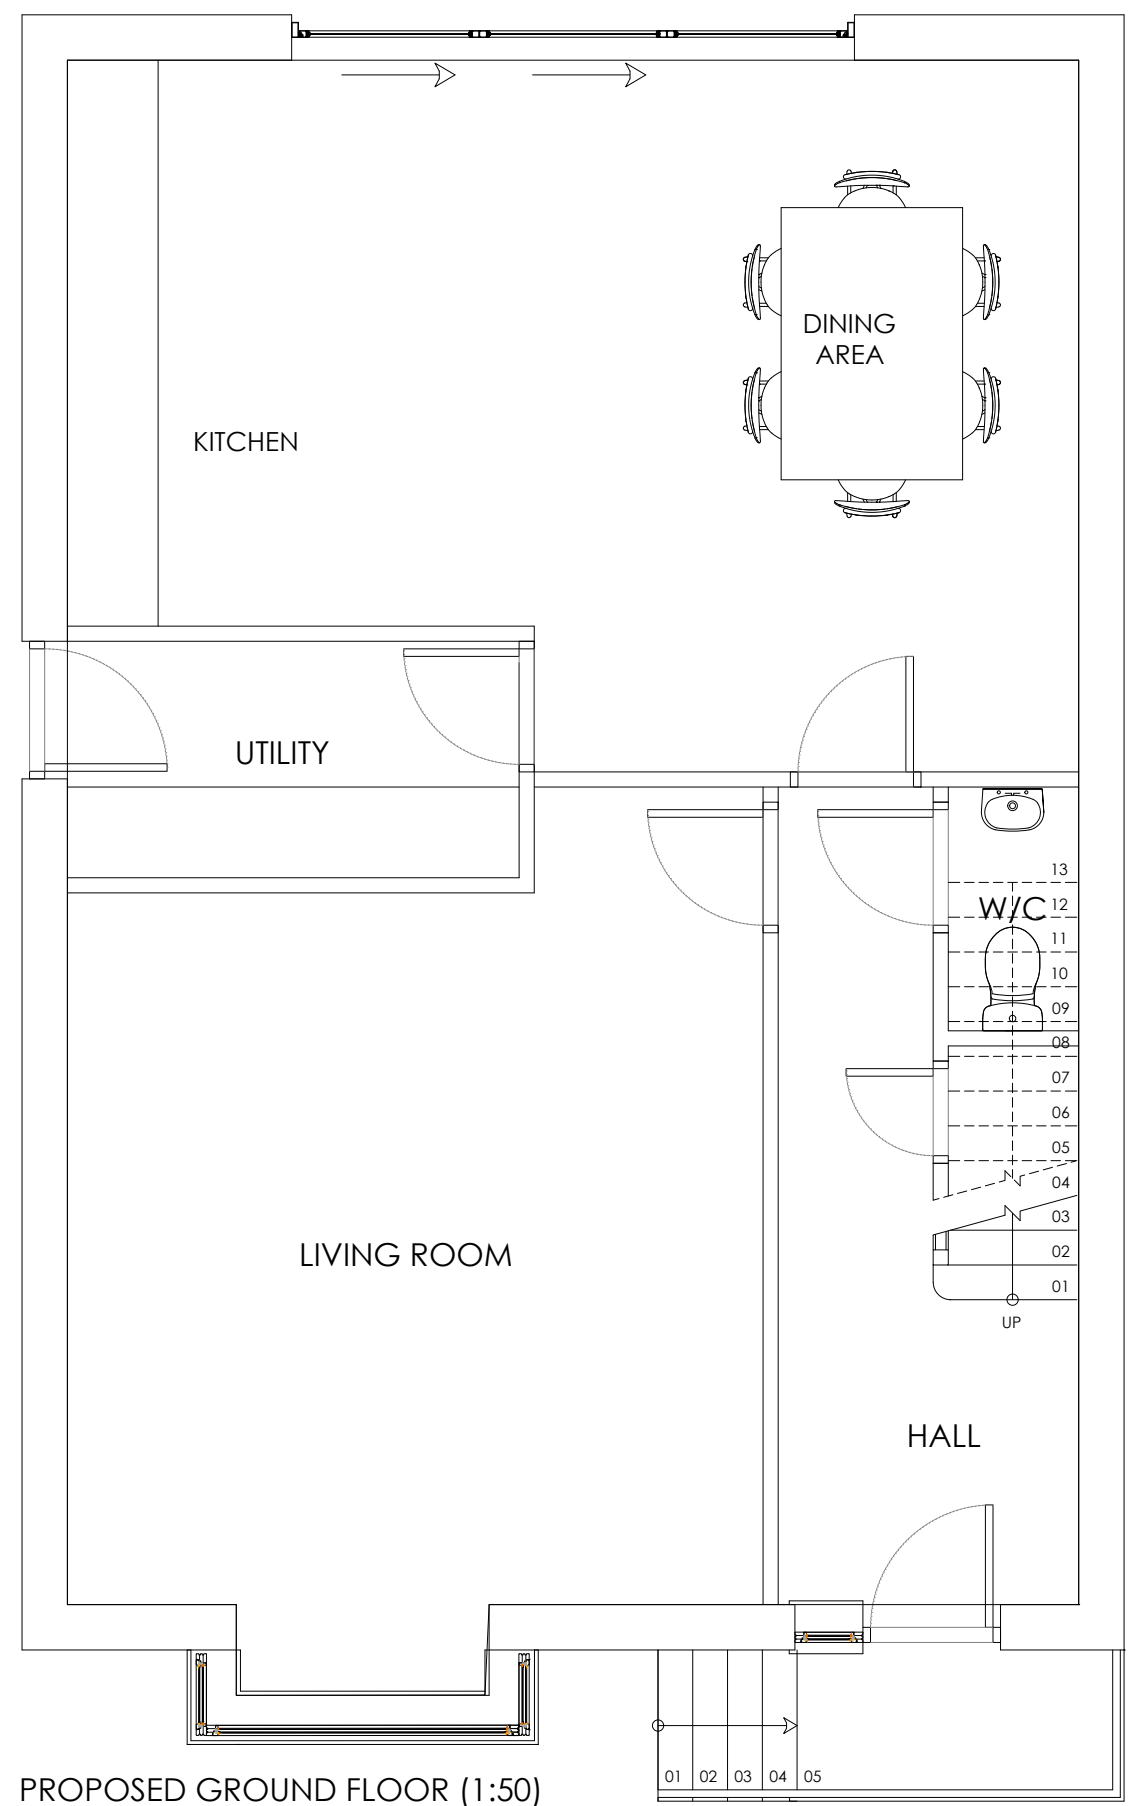

PROPOSED GROUND FLOOR (1:50)

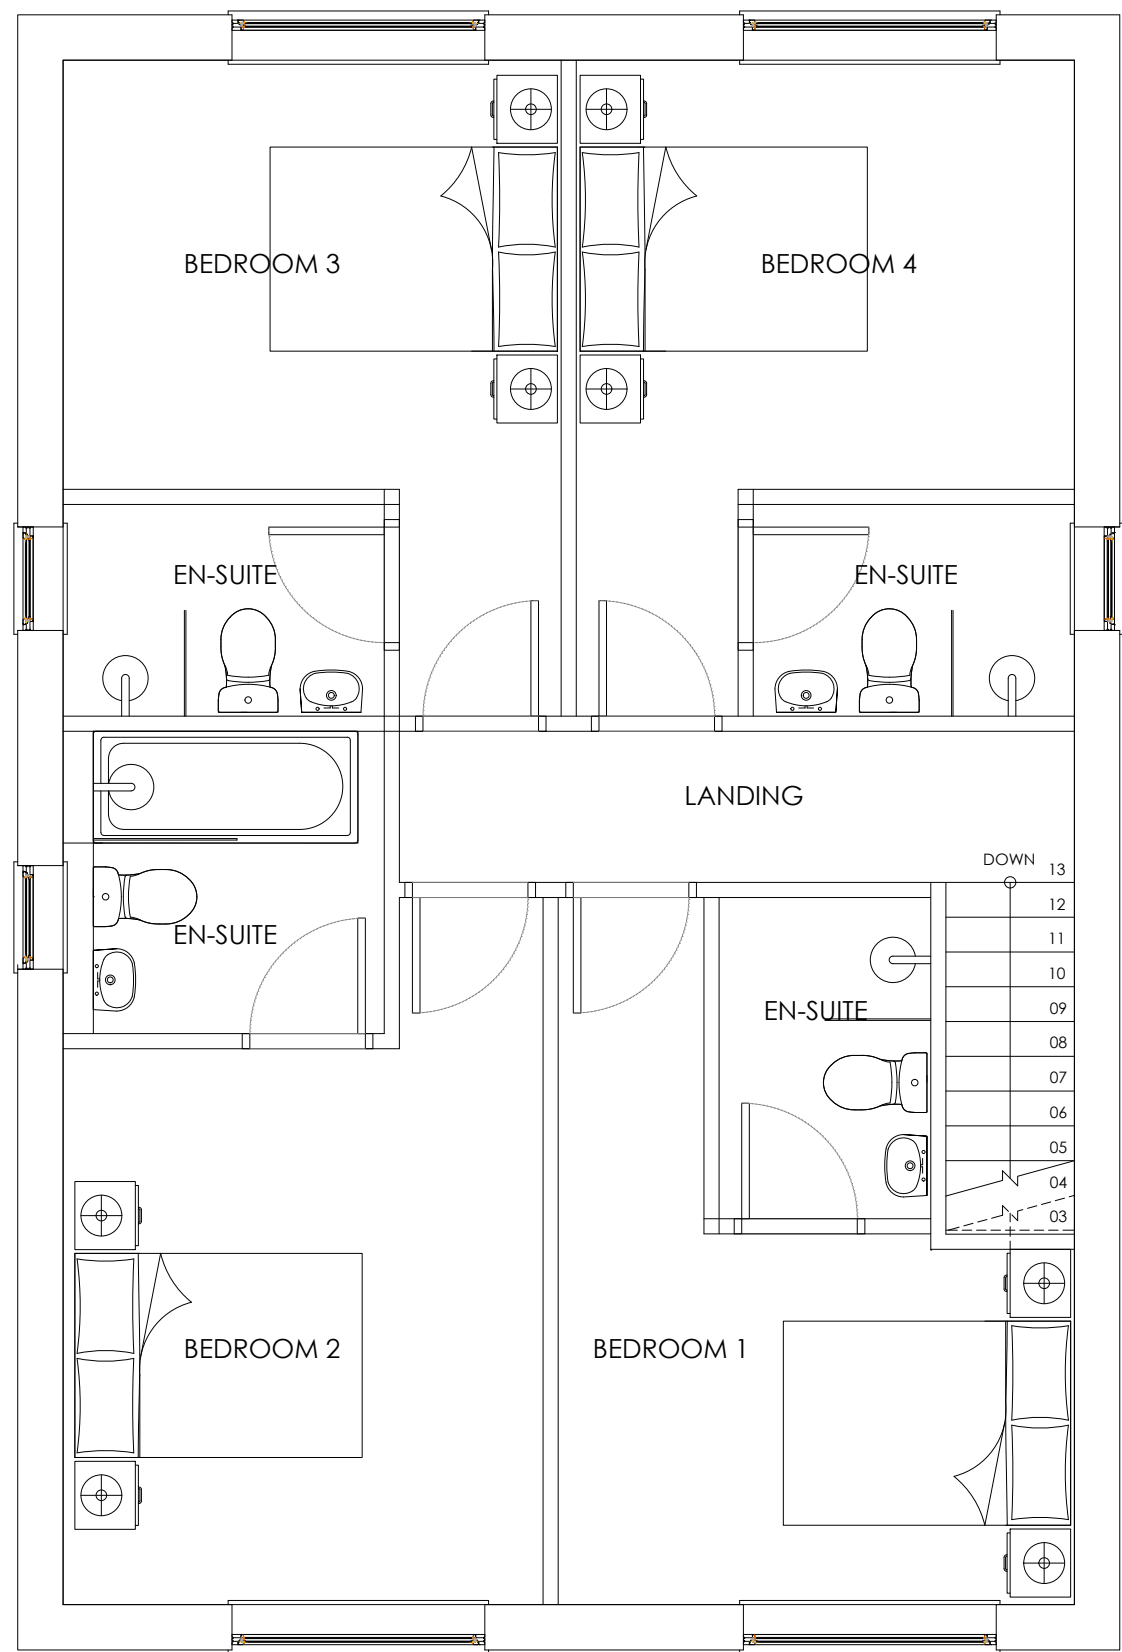


PROPOSED FIRST FLOOR (1:50)




PROPOSED FRONT ELEVATION(1:50)



PROPOSED REAR ELEVATION(1:50)

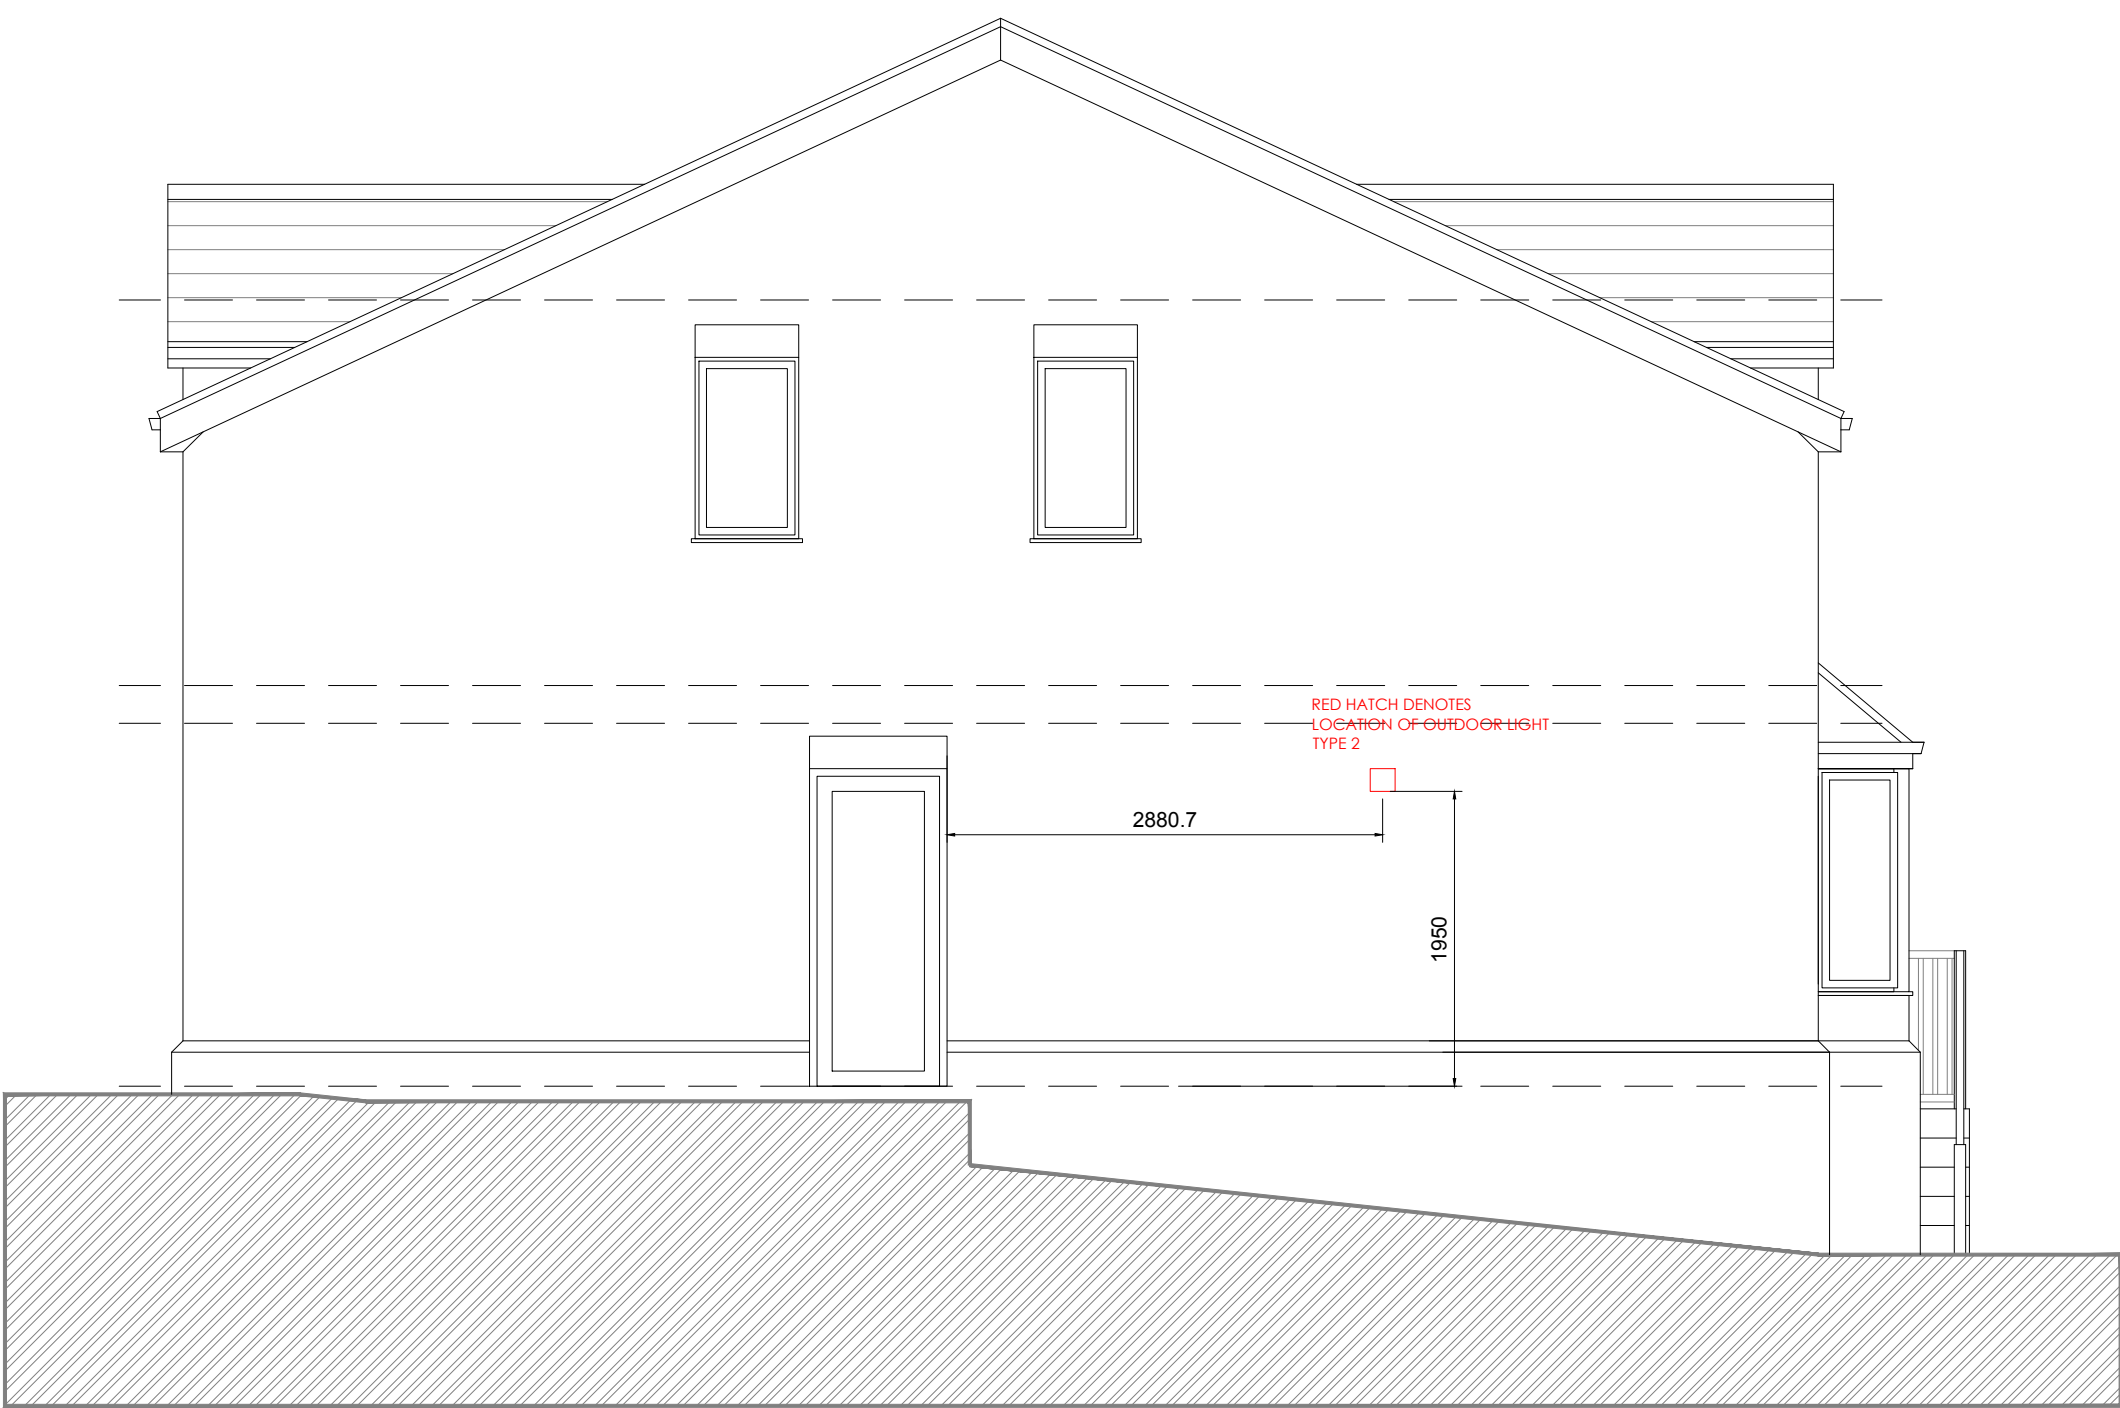

PROPOSED GABLE ELEVATION(1:50)

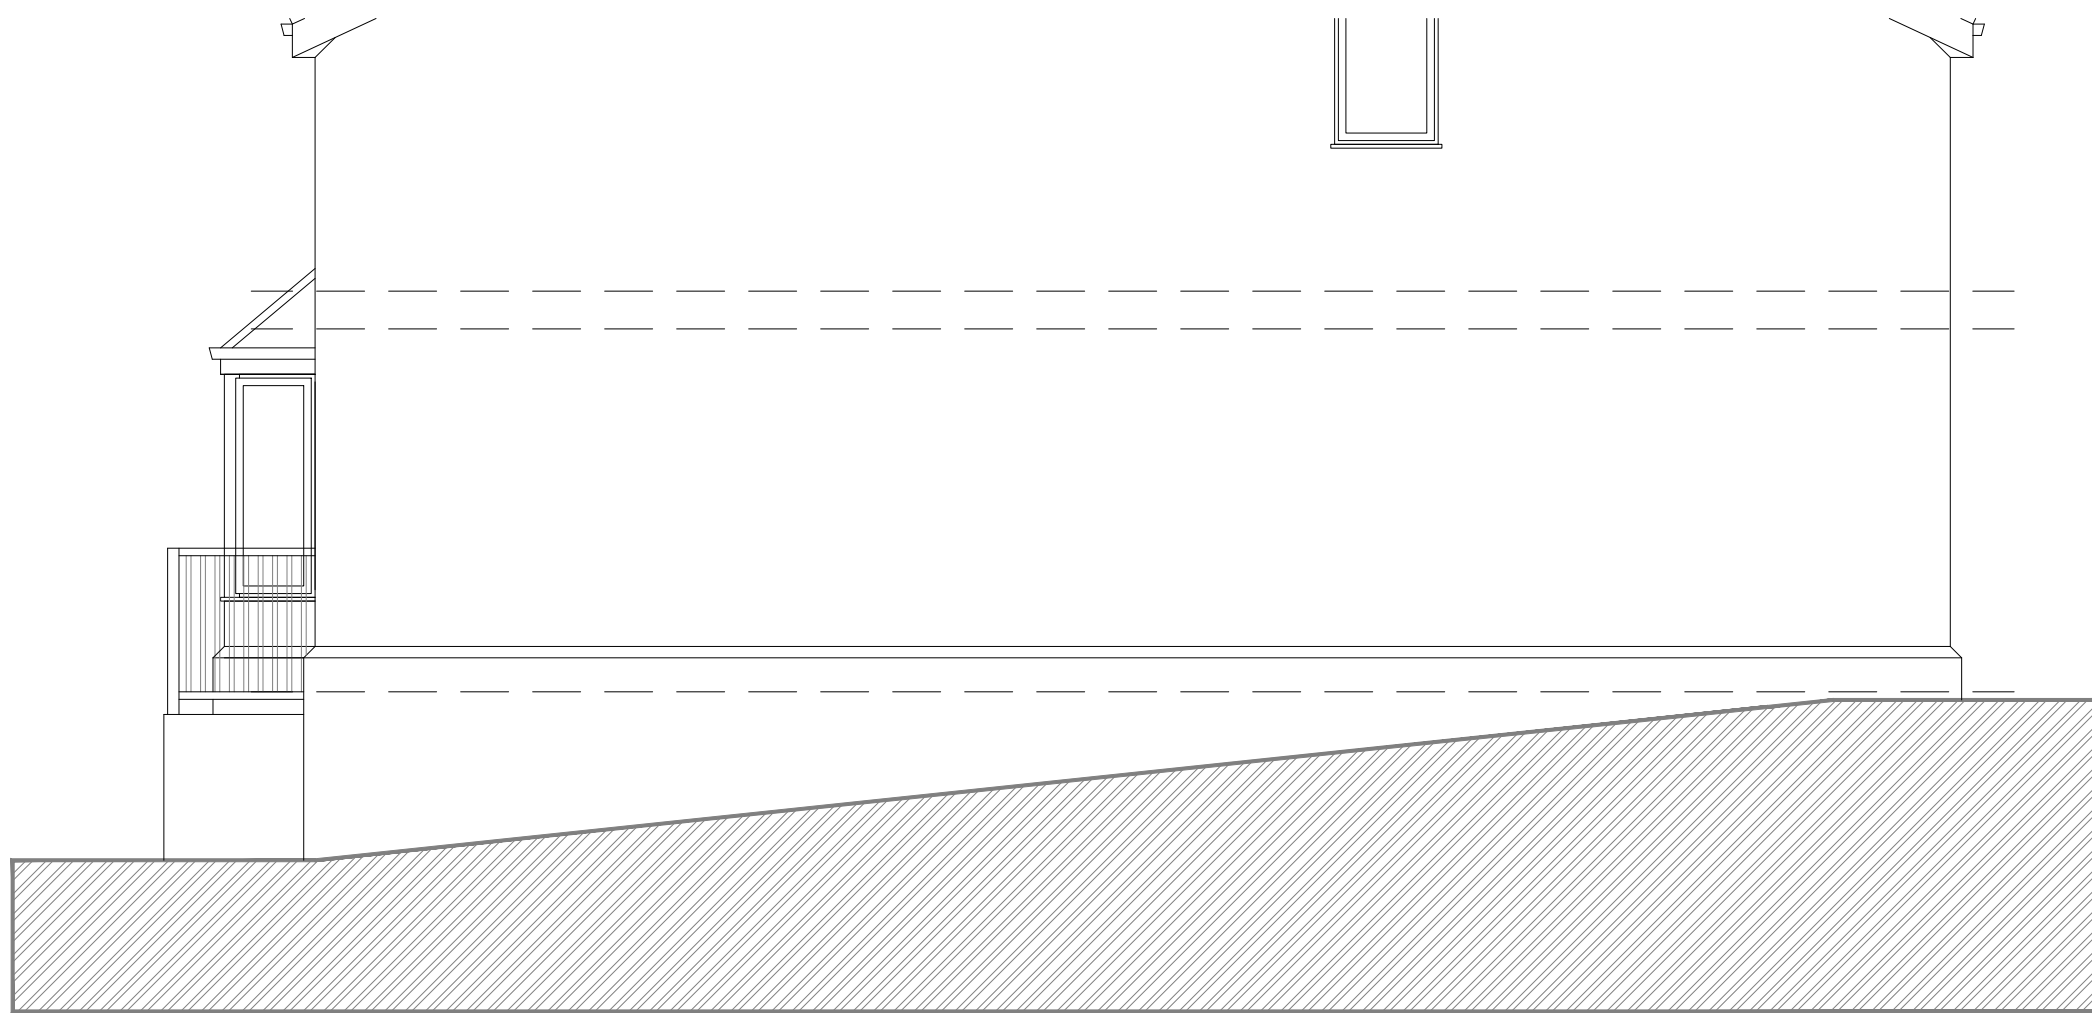

PROPOSED GABLE ELEVATION(1:50)

ALL ELECTRICAL DESIGN BY CONTRACTOR
TO SUIT CURRENT BRITISH STANDARDS.
SHOWN FOR INDICATIVE PURPOSES ONLY.

ALL DIMENSIONS ARE FOR REFERENCE
PURPOSES ONLY DISCRPENCIES ARE TO BE
REPORTED TO THE DRAWINGS AUTHOR. DO NOT
SCALE FROM DRAWING.

Rev	Date	Description	Rev By	Chk'd By
E	02-03-26	LIGHT ADDED	JSM	JSM
D	29-09-21	FULL REISSUE	JSM	JSM
C	14-07-21	PLOT MIRRORED	JSM	JSM
B	07-07-21	WINDOW OPENINGS REVISED	JSM	JSM
A	06-07-21	PROPOSED PLANS REVISED	JSM	JSM
Project Title				
PROPOSED HOUSING				
Client				
MR D LIU				
Status				
PLANNING				
Scale			Drawing Size	
1:50			A1	
Drawn By		Checked By	JSM	Date
SFW				04/2021
Drawing Title				
PROPOSED PLANS & ELEVATIONS - SHEET 2				
Job-Dwg No				
409WIL-102E				
T: 0161 711 0858 E: info@abode-architecture.co.uk www.abode-architecture.co.uk Stoneholme, 42 High Street, Walshaw, Bury, BL8 3AN				

PLOT 2

