




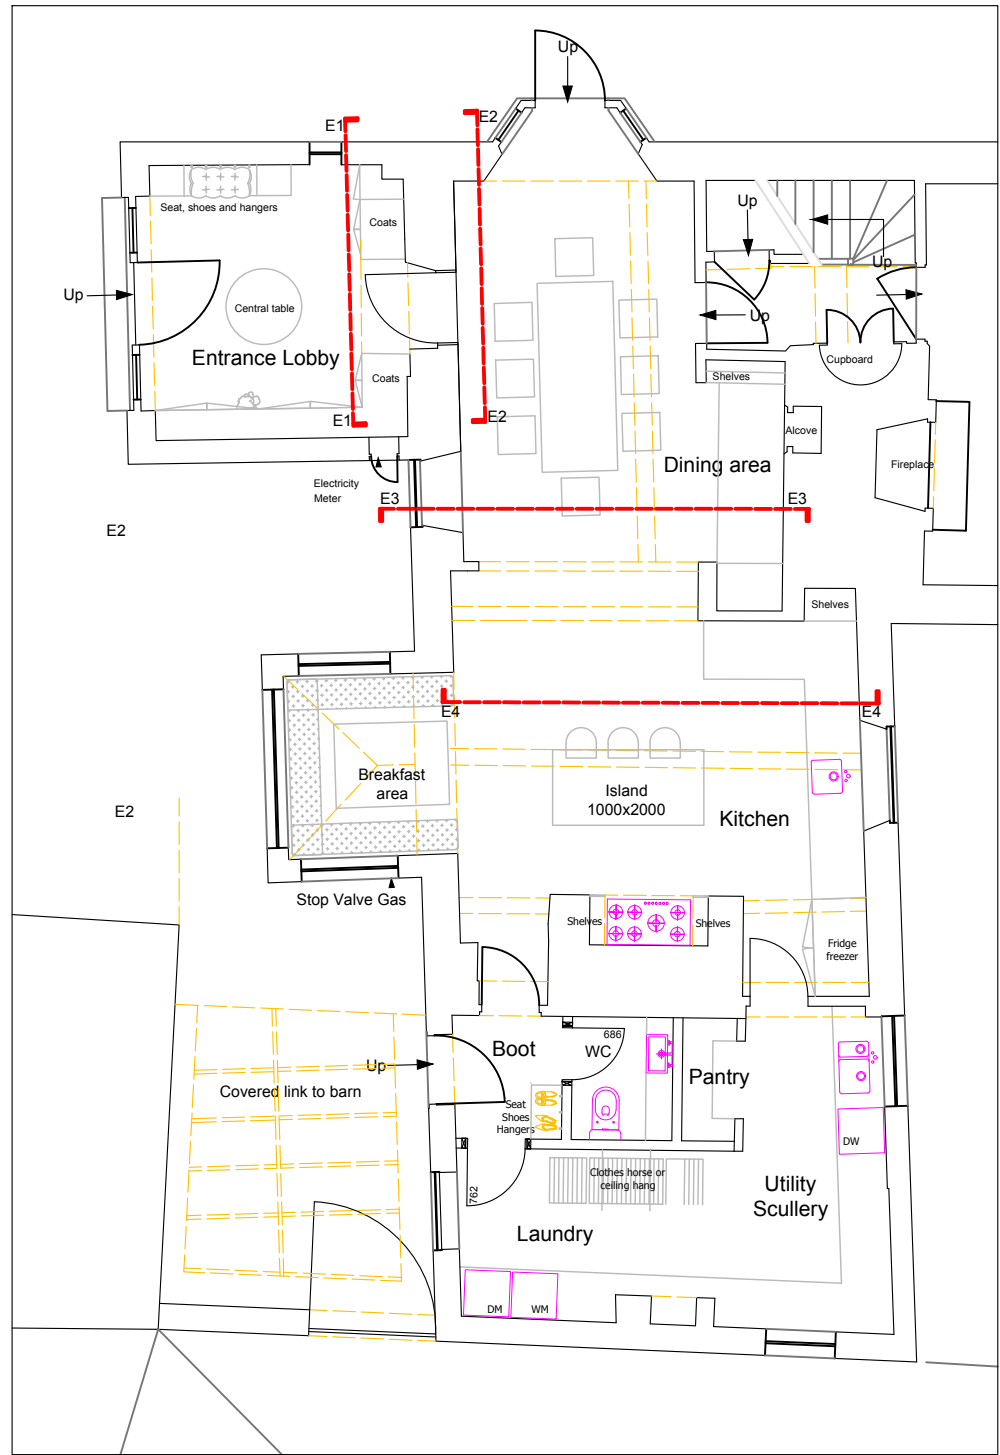


Ground floor plan

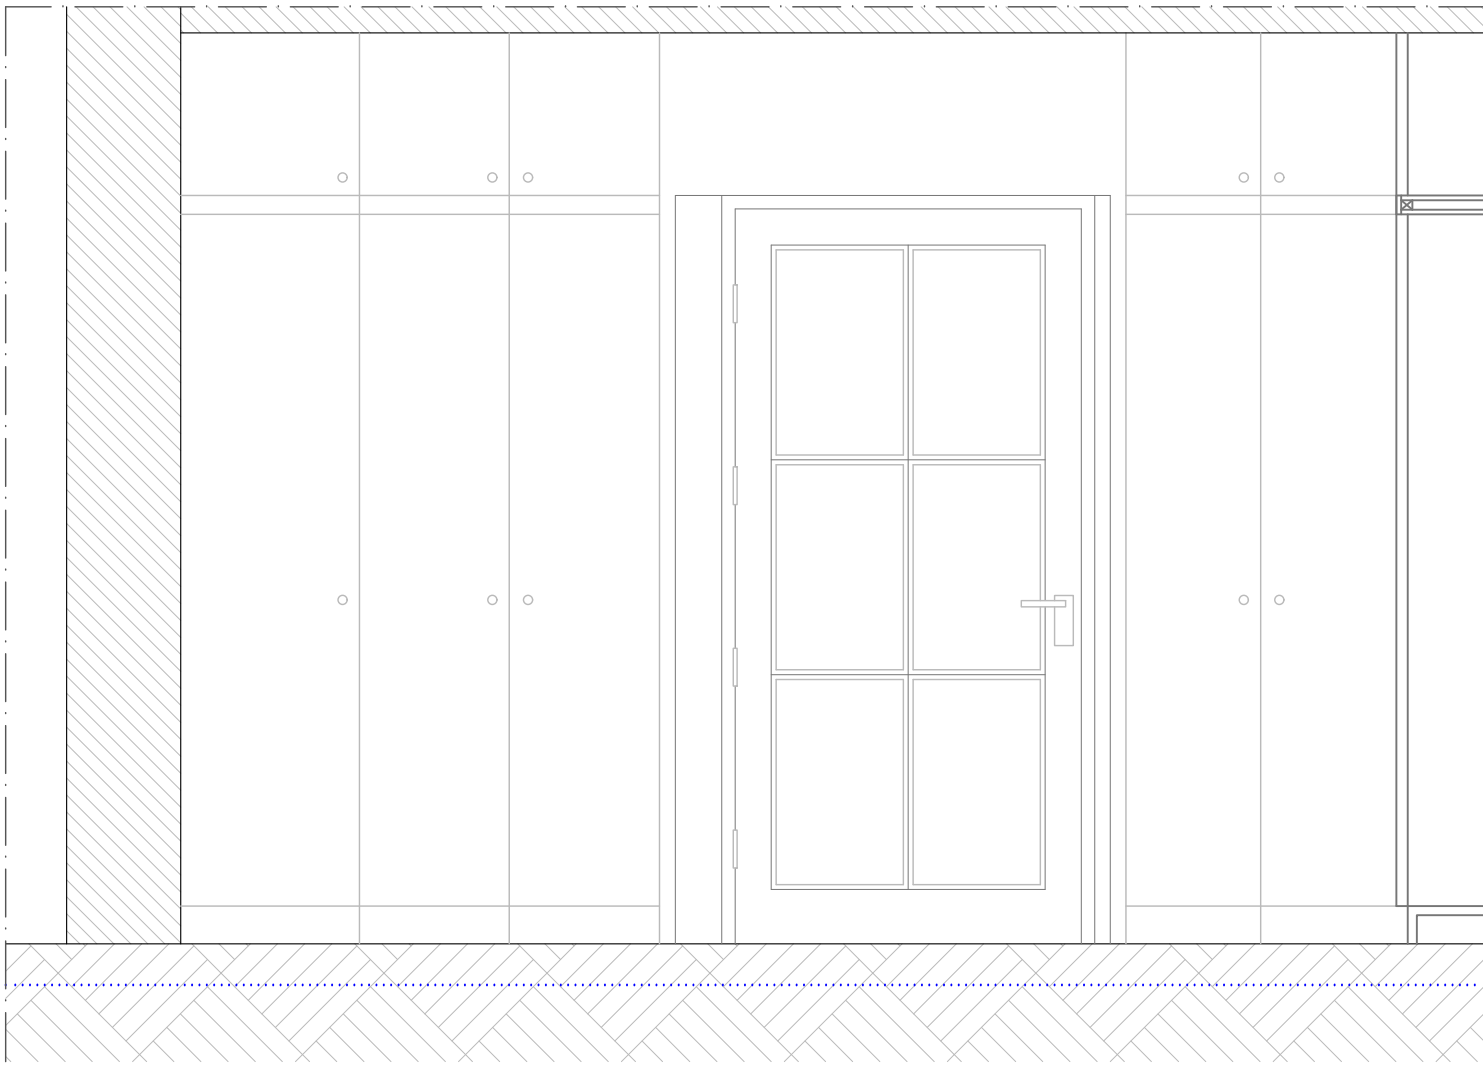


Elevation E1 - From entrance lobby

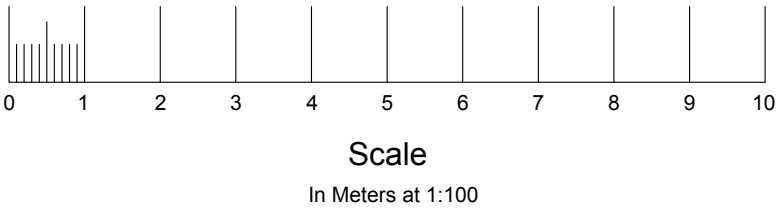


Elevation E2 - From dining

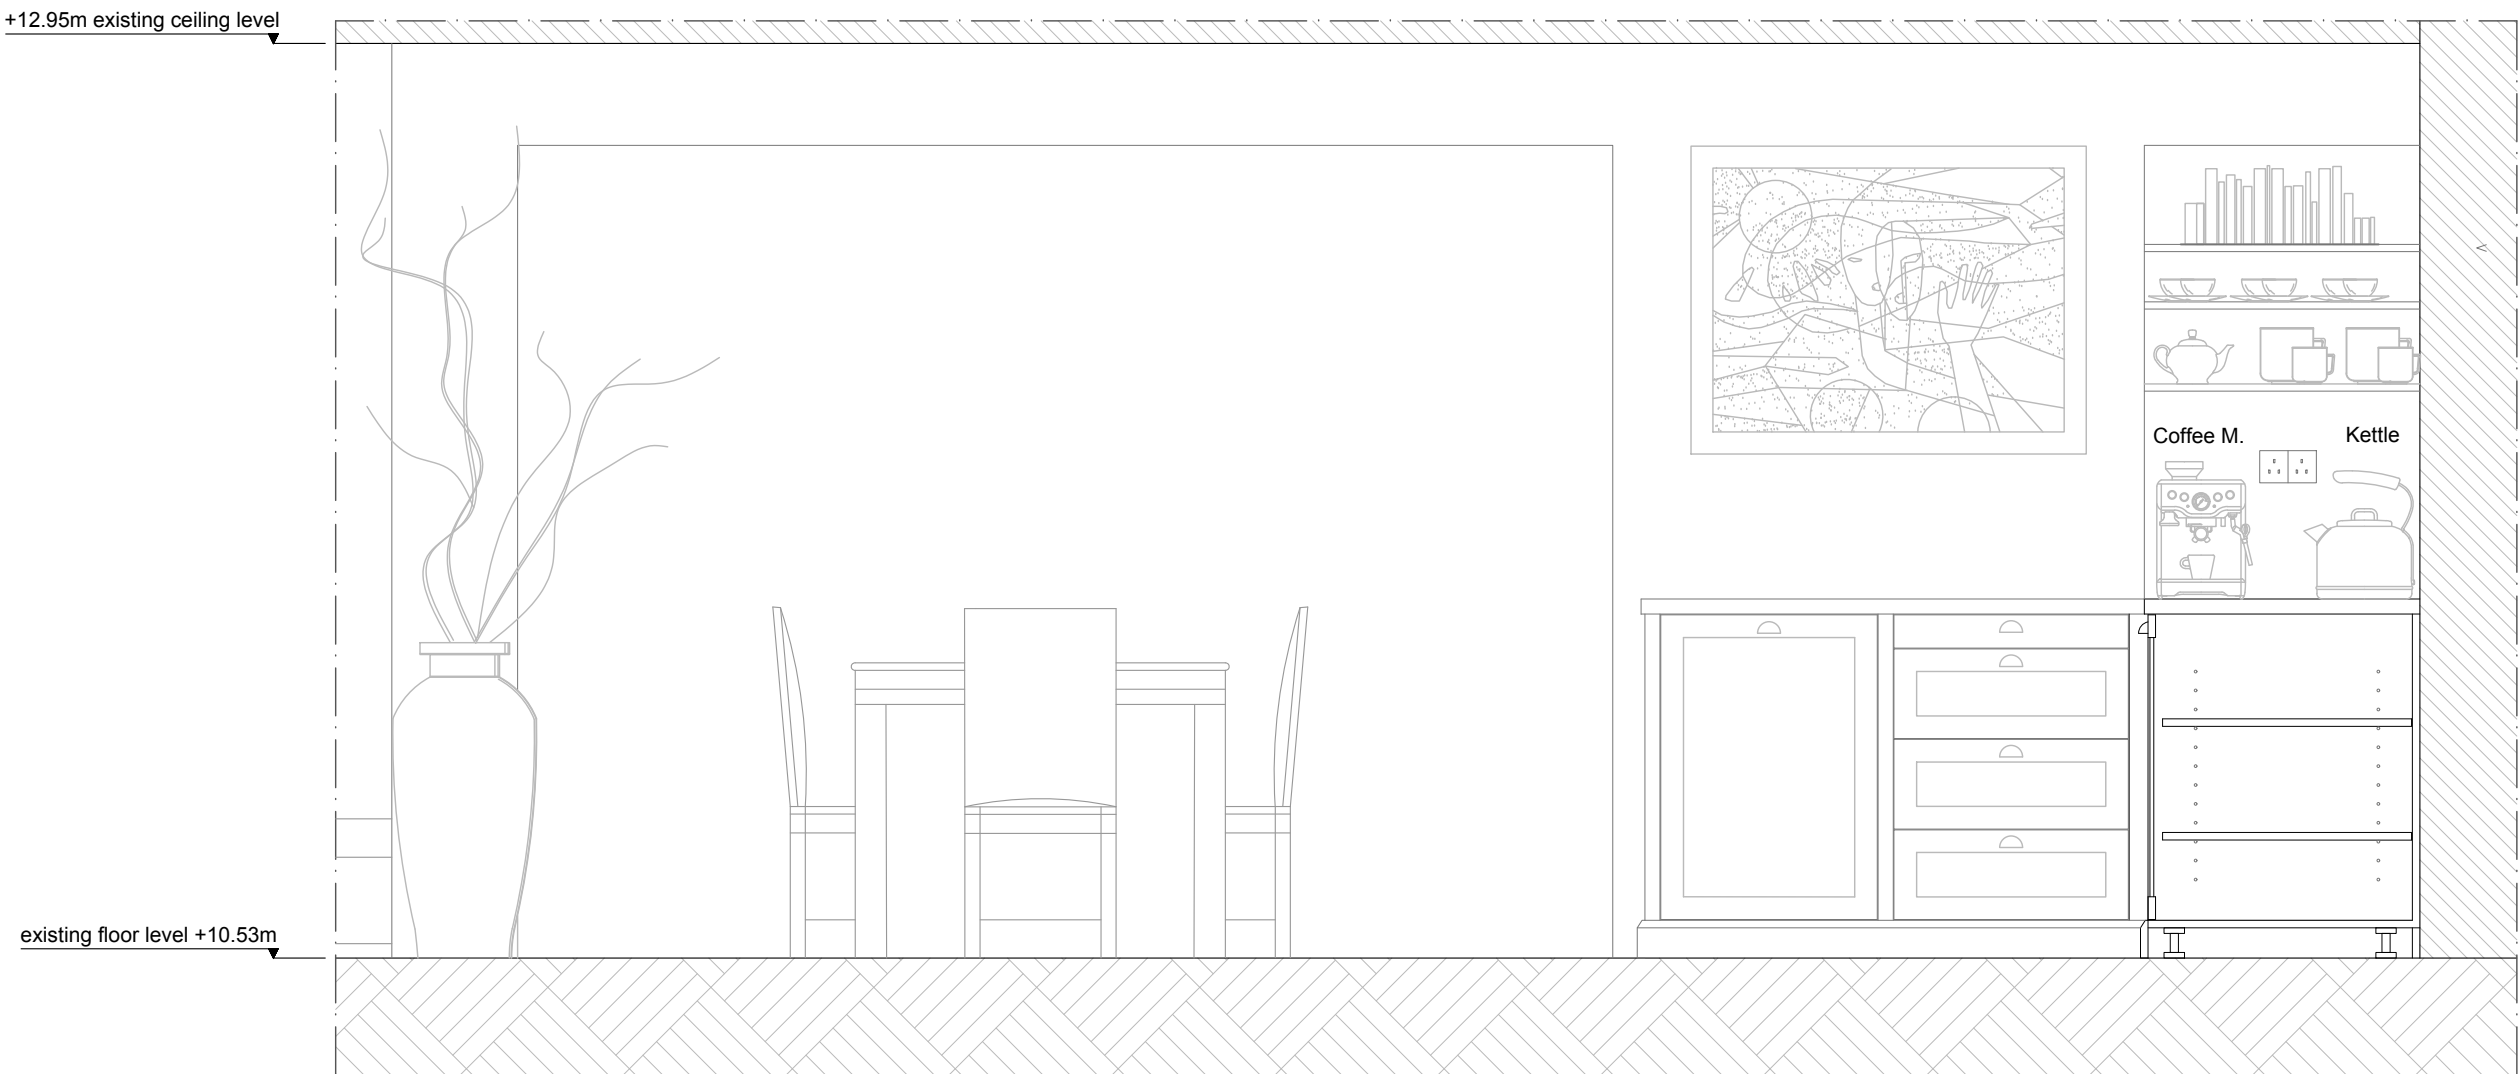

Elevation E3 - From kitchen

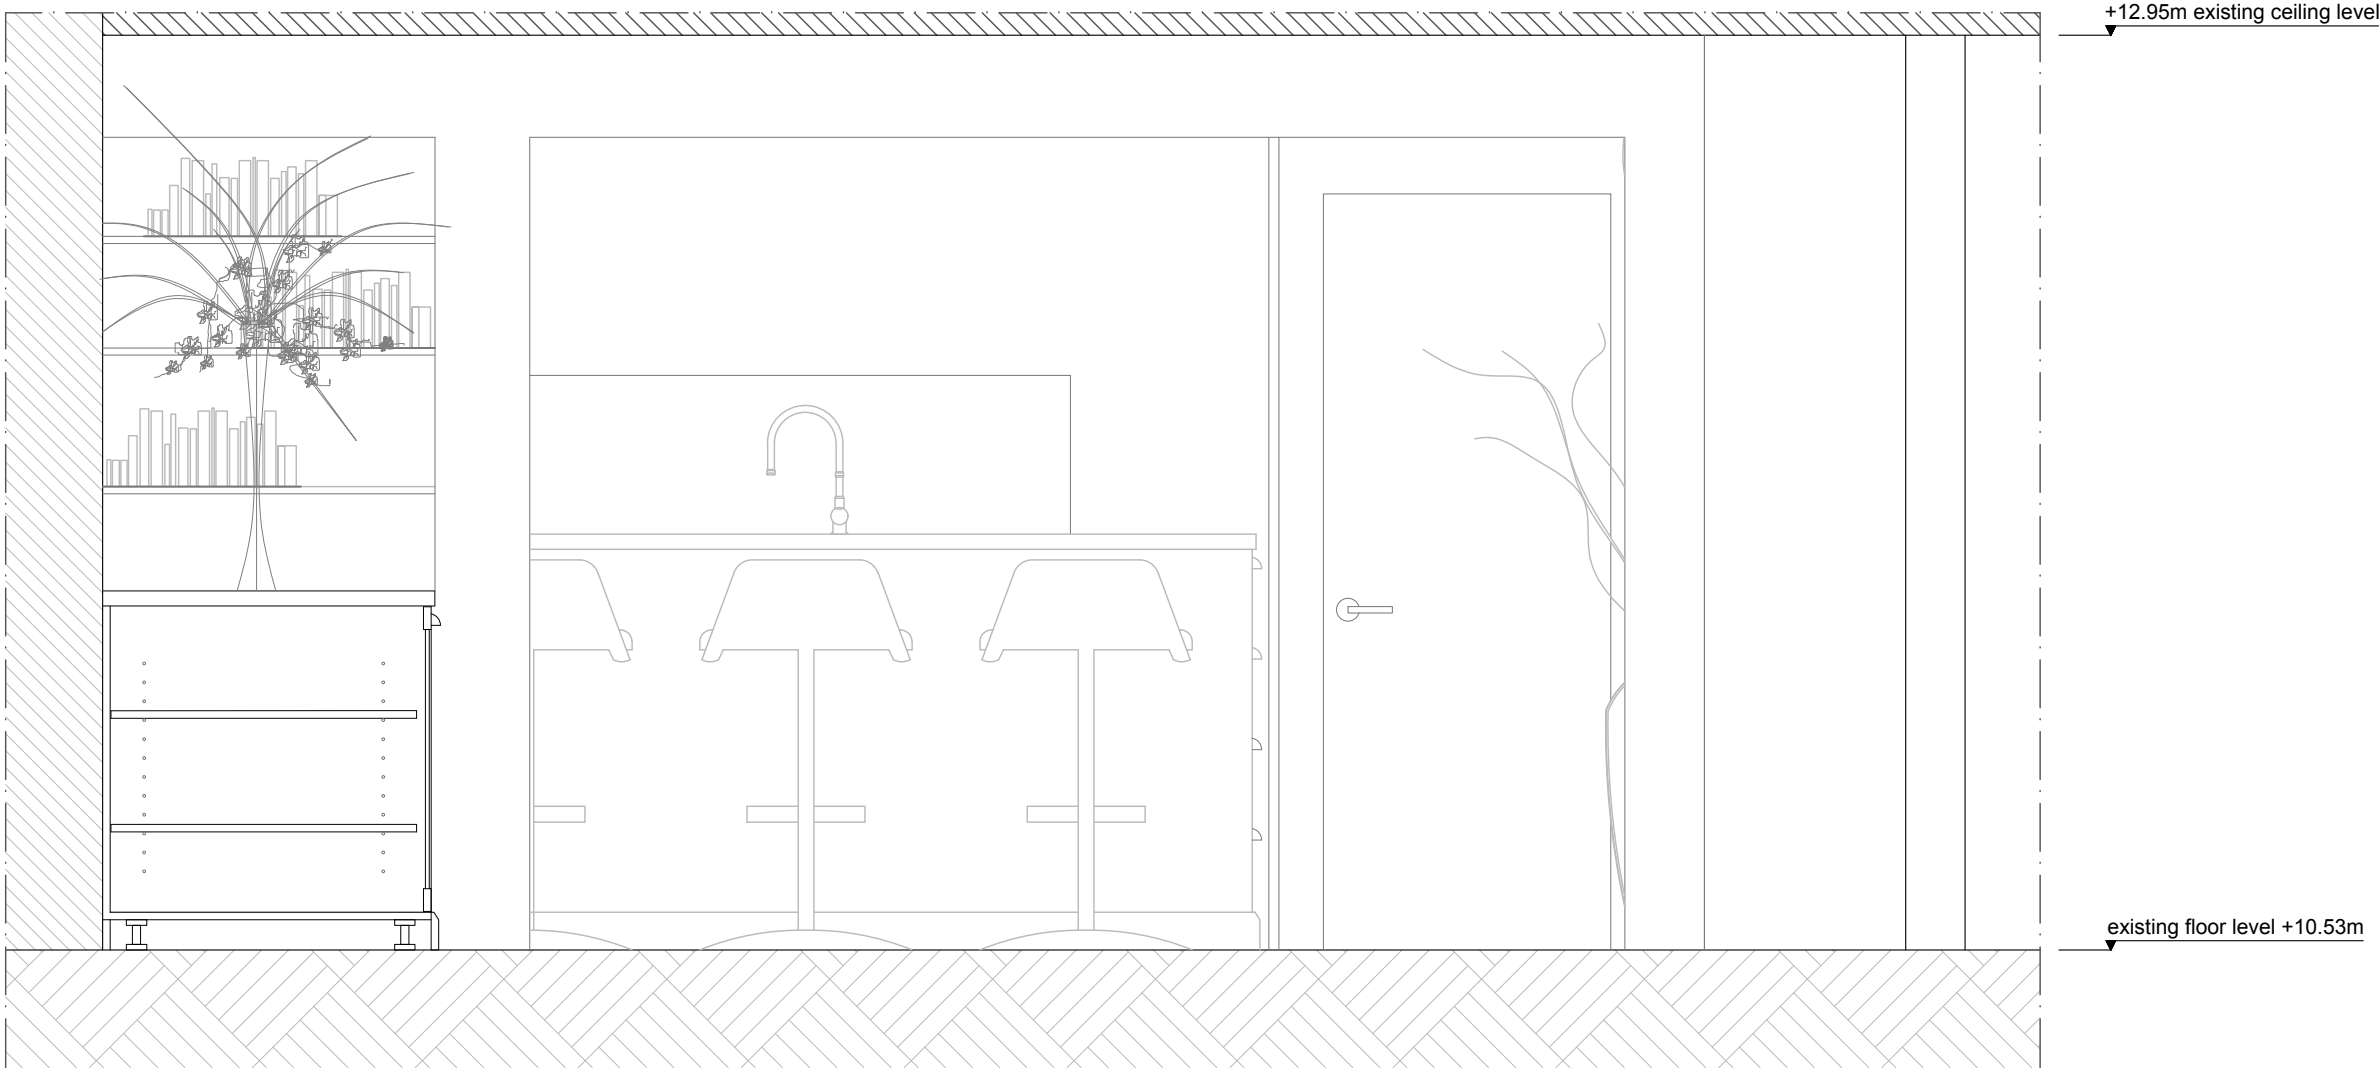

Elevation E4 - From dining

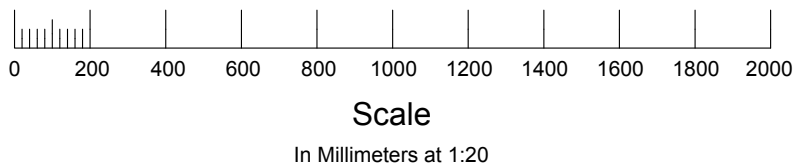

Do not scale from drawing, use figured dimensions only. Subject to site survey and all necessary consents. All dimensions to be checked by user and any discrepancies, errors or omissions to be reported to the Architect before work commences. This drawing is to be read in conjunction with other relevant documents.

REV	DESCRIPTION	DATE	AUTH
-	Issued for client's approval	191225	LR
A	Issued for planning	130326	LR

DRAWING ISSUE
Condition 4

LUKE ROSE
ARCHITECT
Beck Cottage, Abbotts Ann
Hampshire SP11 7NW
tel: +44 (0) 1264 710163
email: info@lukerose.co.uk
www.lukerose.co.uk
Architecture | Construction | Design | Development

JOB
Rectory House
Ogbourne St George
SN8 1SL

TITLE
PL/2025/03012
Internal elevations

SCALE	DATE	AUTHOR
1:20	Mar 26	LR
DRAWING NO	REV	
23/409/C4	A	