



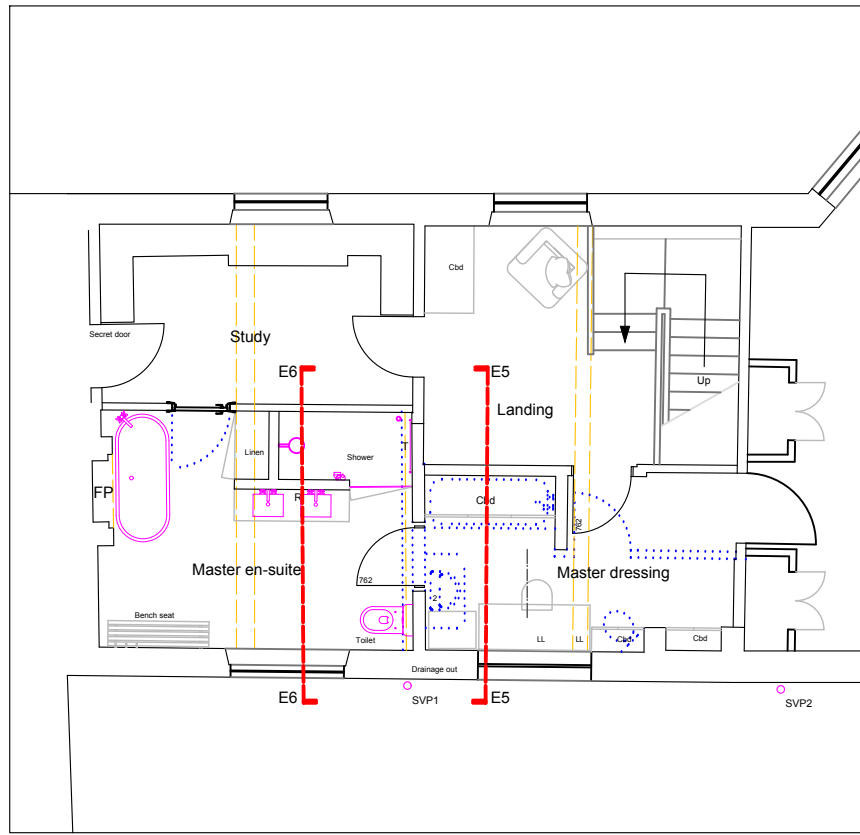


First floor plan




Scale
In Meters at 1:100

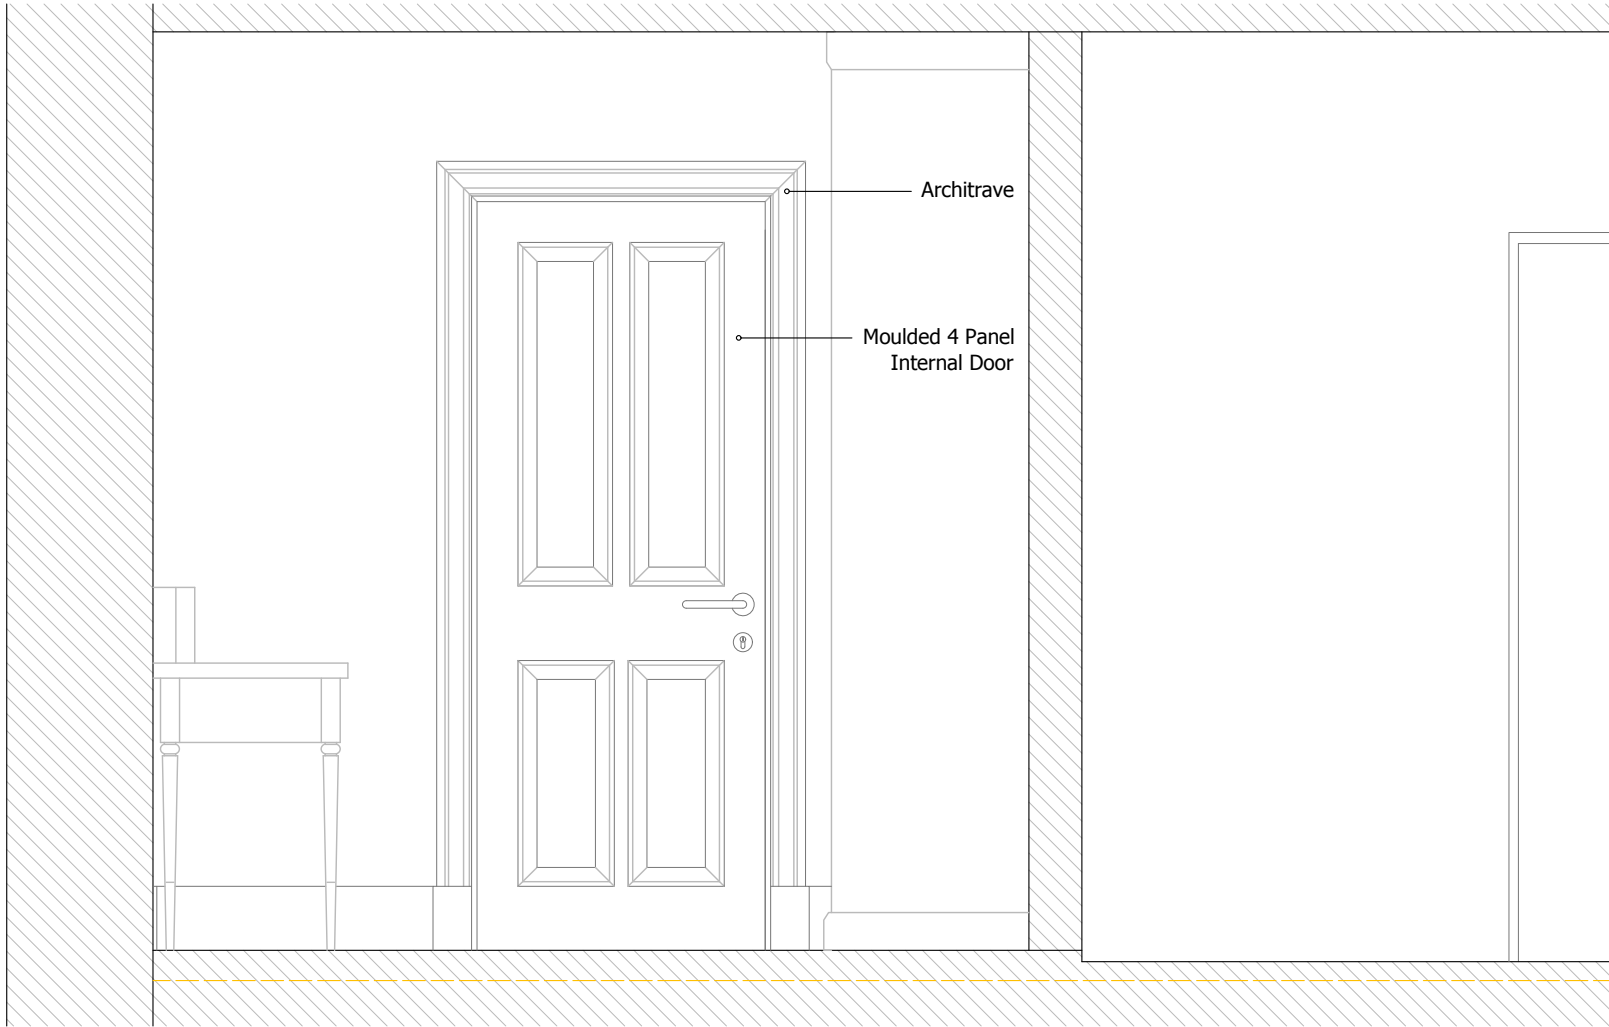


Elevation E5 - From dressing

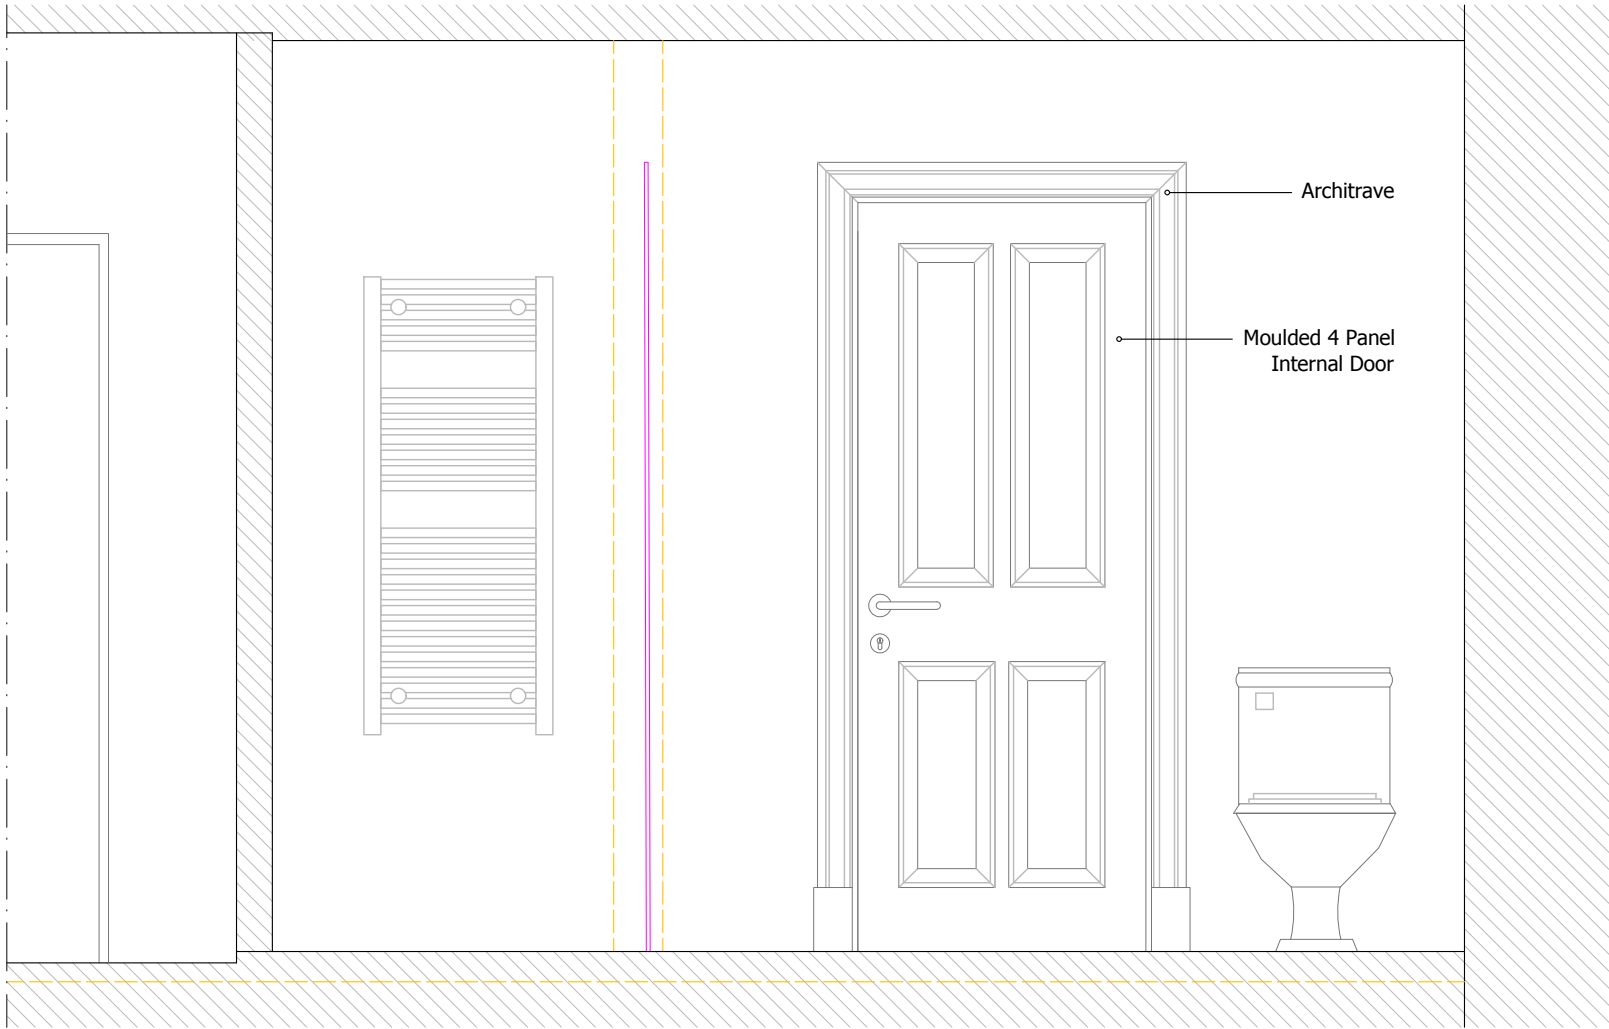


Elevation E6 - From en-suite

 


Scale
In Millimeters at 1:20

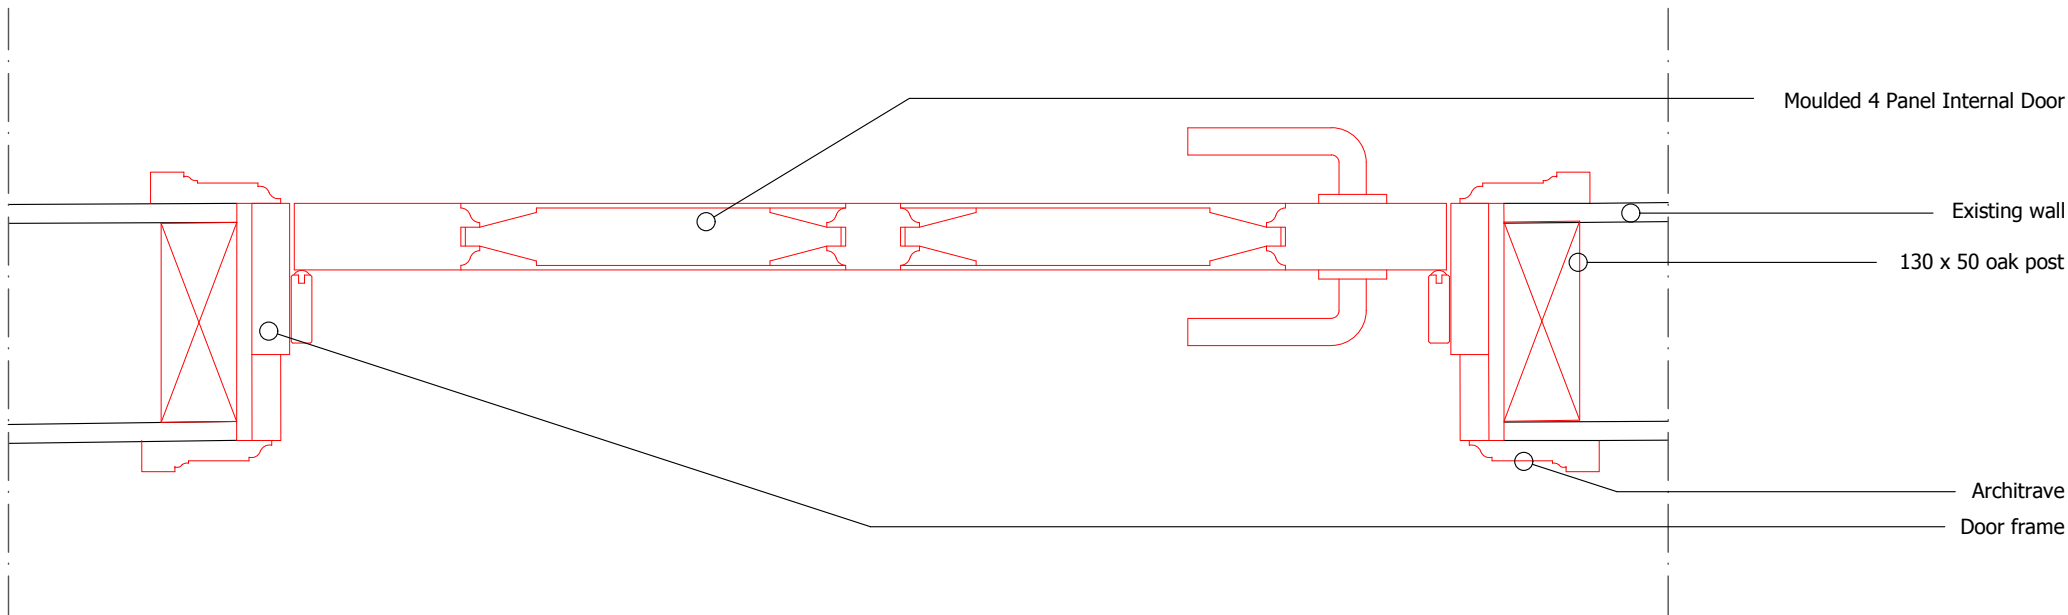

Horizontal section

 

Scale
In Millimeters at 1:10

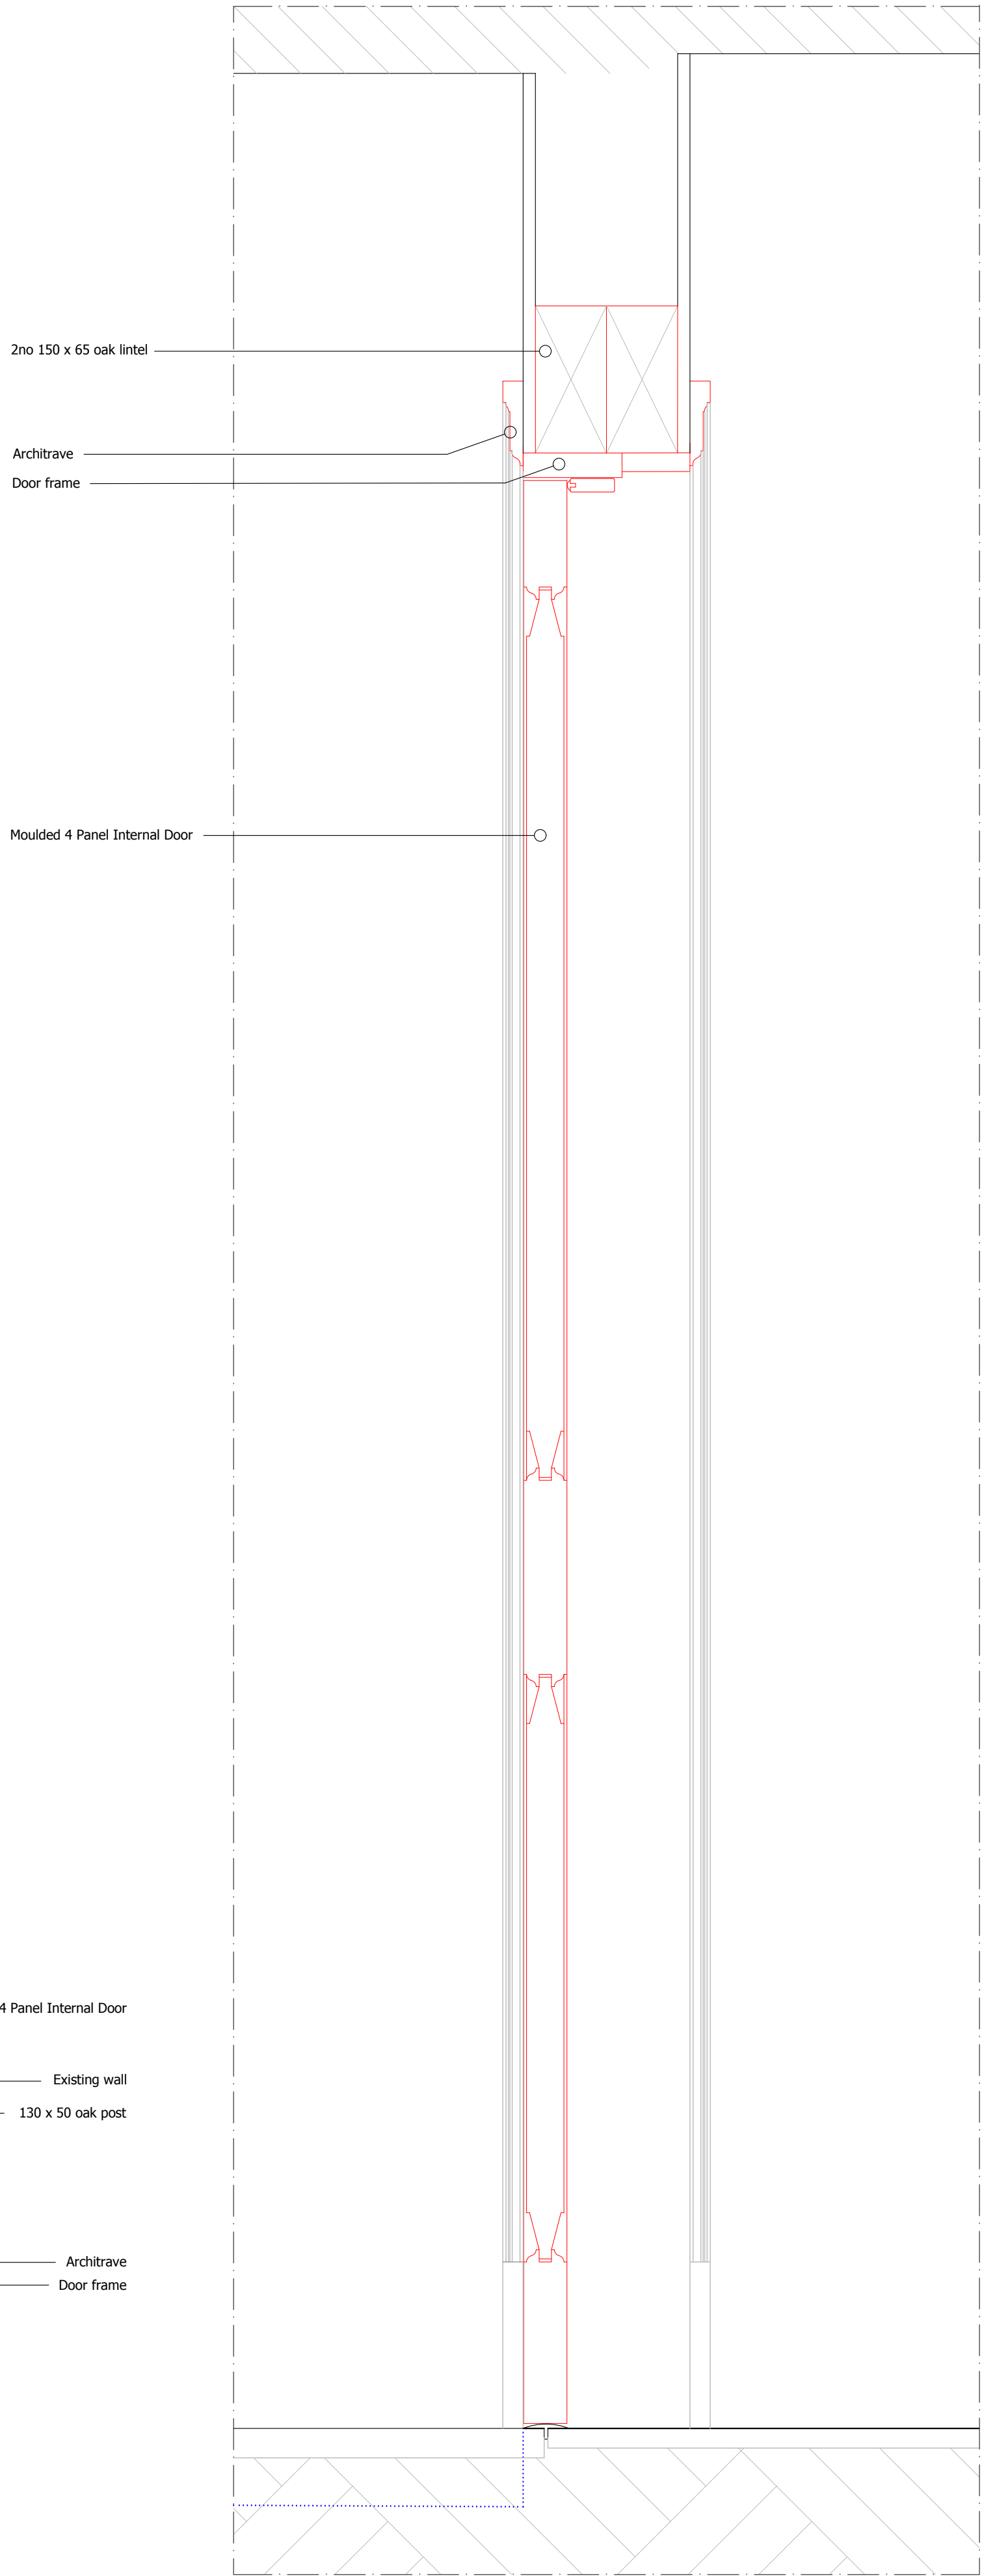

Vertical section

Do not scale from drawing, use figured dimensions only. Subject to survey and all necessary consents. All dimensions to be checked by user and any discrepancies, errors or omissions to be reported to the Architect before work commences. This drawing is to be read in conjunction with other relevant documents.

REV	DESCRIPTION	DATE	AUTHOR
-	Issued for client's approval	191225	LR
A	Issued for planning	130326	LR

DRAWING ISSUE
Condition 3



LUKE ROSE
ARCHITECT
Beck Cottage, Abbots Ann
Hampshire SP11 7NW
tel: +44 (0) 1264 710163
email: info@lukerose.co.uk
www.lukerose.co.uk

Architecture | Construction | Design | Development

JOB
Rectory House
Ogbourne St George
SN8 1SL

TITLE
PL/2025/03012
Master en-suite internal
door elevations and details

SCALE	DATE	AUTHOR
1:20/1:10	Mar 26	LR
DRAWING NO	REV	
23/409/C3	A	