



Proposed West (Rear) Elevation - Scale 1:100


Proposed South (Side) Elevation - Scale 1:100

Proposed East (Front) Elevation - Scale 1:100

Proposed North (Side) Elevation - Scale 1:100




Proposed Block/Roof Plan - Scale 1:100

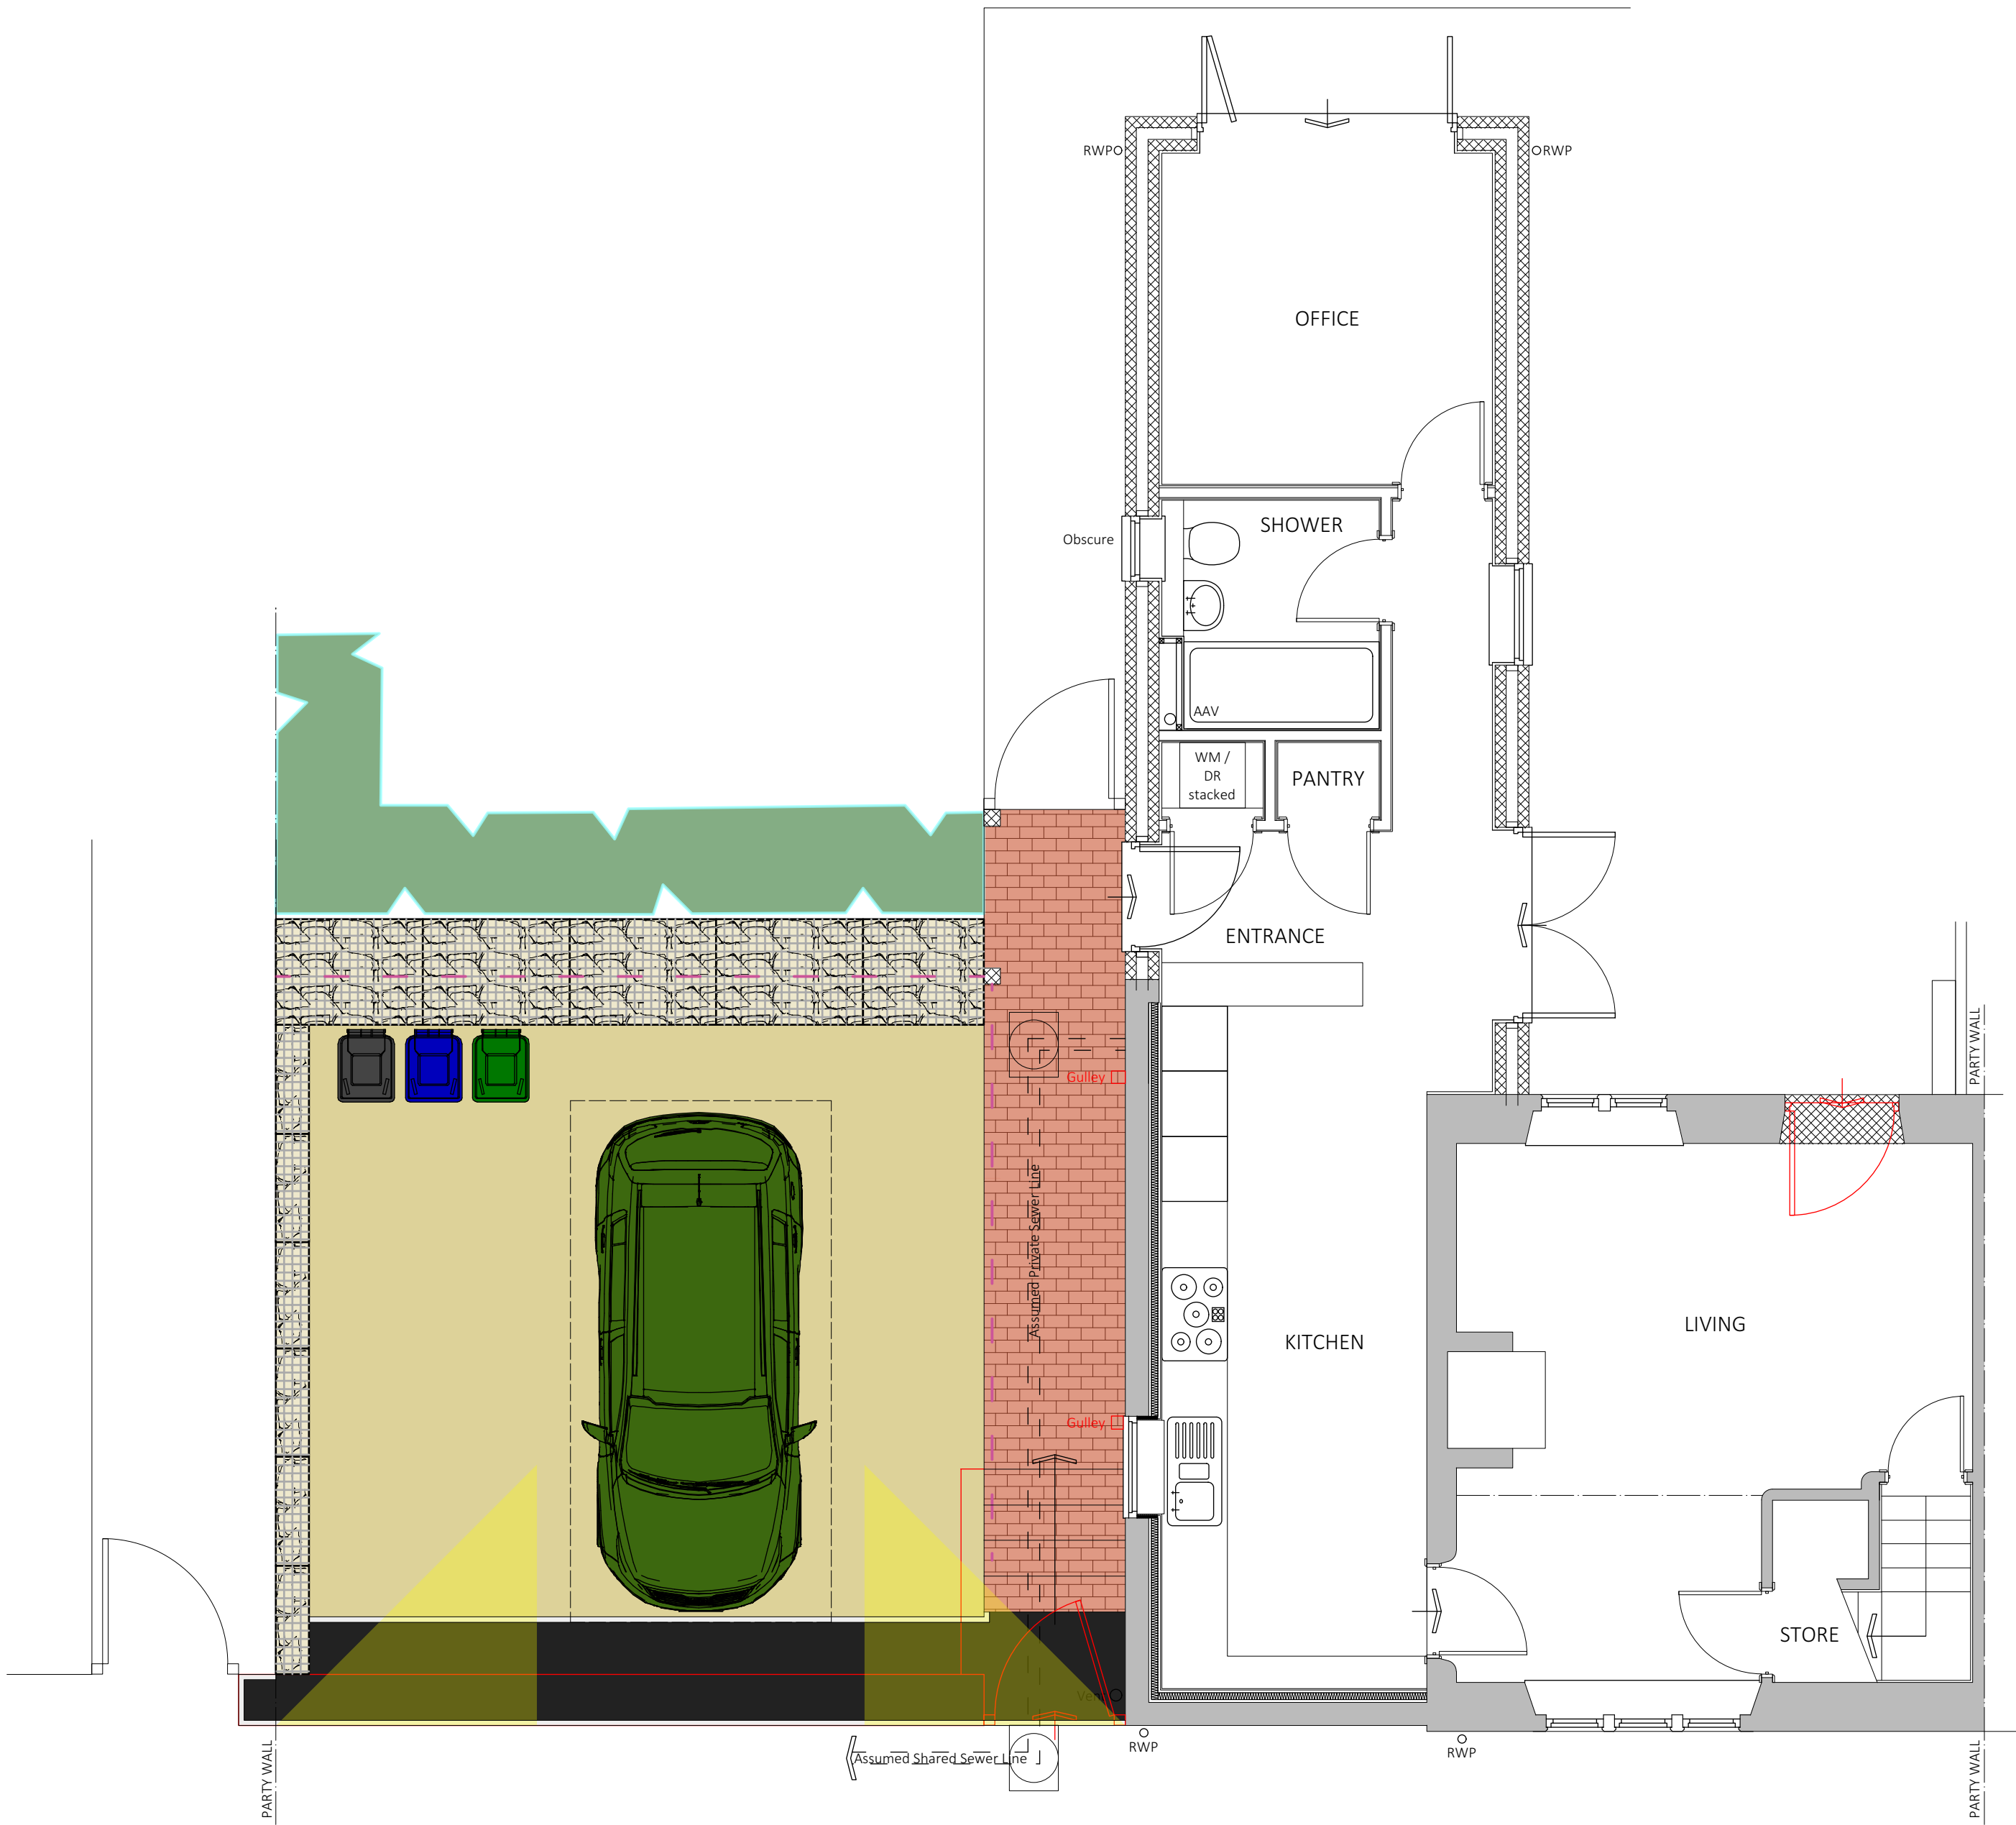

Proposed Ground Floor Plan - Scale 1:50

Proposed materials

Walls

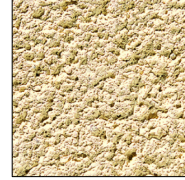

Natural stone coloured render to extension.




Oak porch canopy to entrance.

Roof



Slate roof tiles.

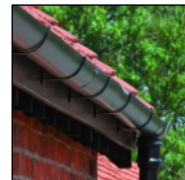

Black uPVC rainwater goods.

Doors & windows




White double glazed flush uPVC windows, white aluminium bifold door and composite front door.

Boundary treatments




Timber picket fencing to garden boundary.

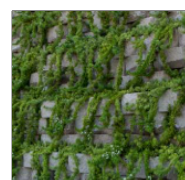

Gabion baskets to areas indicated on plan. Filled with natural stone and finished with planted plugs to create a green living wall.

Boundary treatments

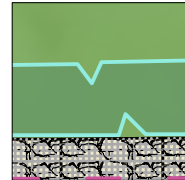


New Rowan/Spindle/Hazel hedge.


Hard landscaping




Permeable gravel to parking areas.

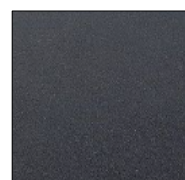

Tarmacadam to driveway apron.

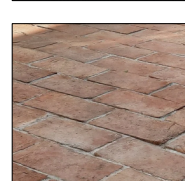

Red brick pavior to entrances.

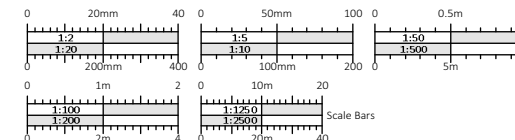

check all dimensions on site. this drawing is only to be used on the site for which designed. all materials specified are subject to confirmation on site prior to work commencing. figured dimensions and levels to be used. any inaccuracies must be notified to Poulson Architectural Design and Planning Services. detail drawings and large scale drawings take precedence over smaller drawings.

this drawings in copyright ©			
PRELIMINARY	TENDER		
PLANNING	✓	CONSTRUCTION	

Revision Description	
Drawing No.	Rev.
369/102	-

Client Name - Mr & Mrs Bennett
Site - 6 Nethercote Hill, Lacock, Wiltshire
Drawing Title - Proposed drawings
Scale - 1:50 & 1:100 @ A1
Date - February 2026
Drawn - BP