
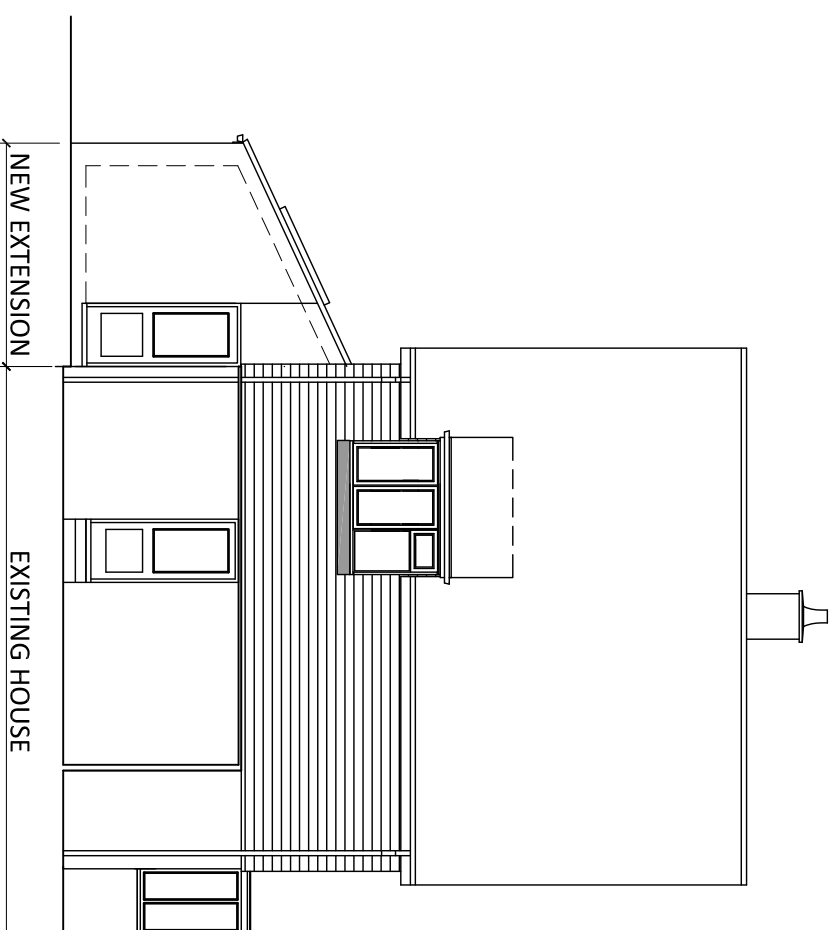


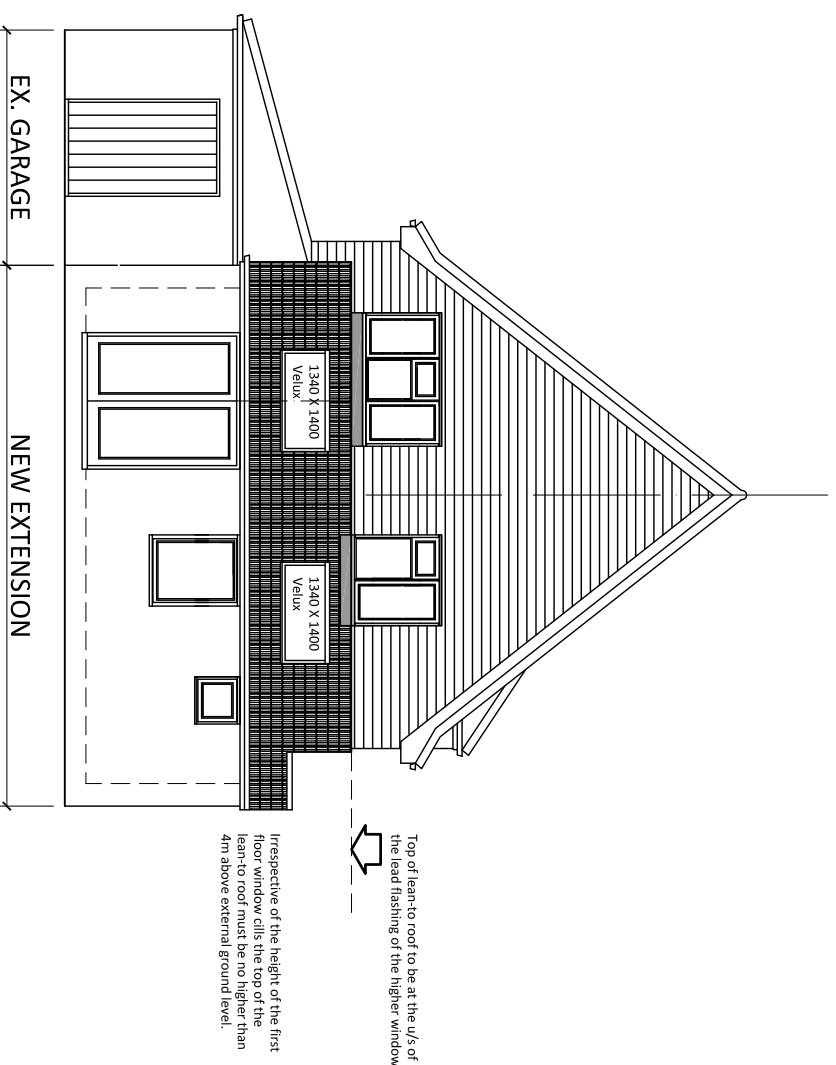

EAST ELEVATION

NORTH ELEVATION



EXTERNAL MATERIALS

Pitched Roofs: Tiles to new pitched roof's slope to be profiled concrete tiles to match the existing

Walls: New extension walls to be reconstructed stone to match the existing house walls.

External Joinery: To be UPVCTo match existing

Rainwater Goods: To be white UPVC to match existing.

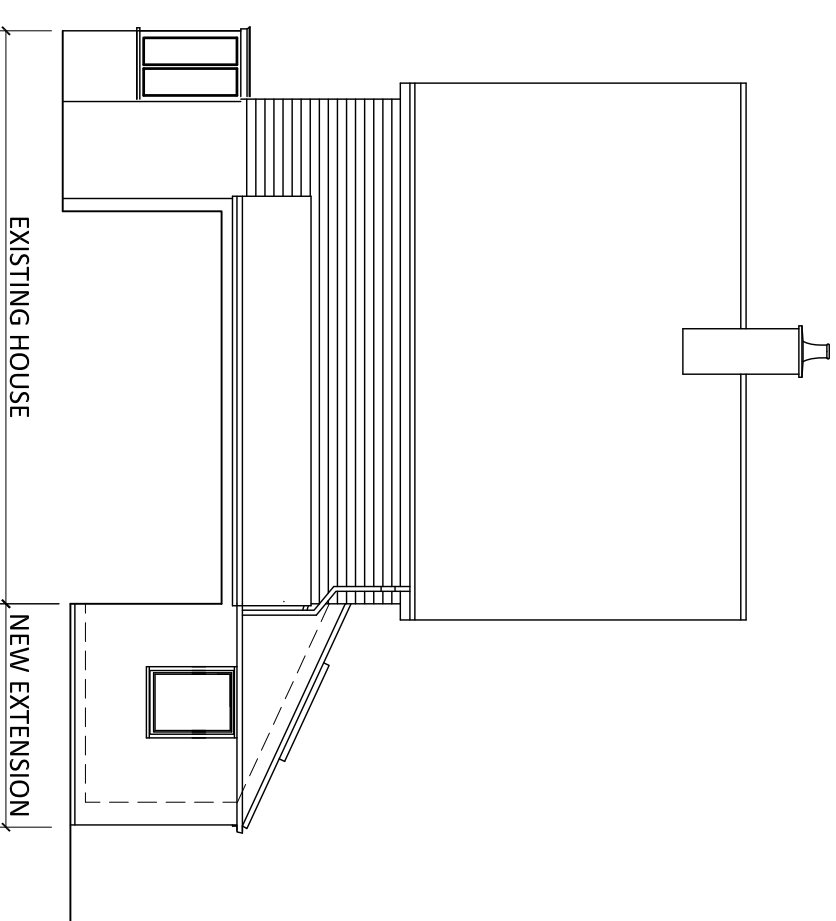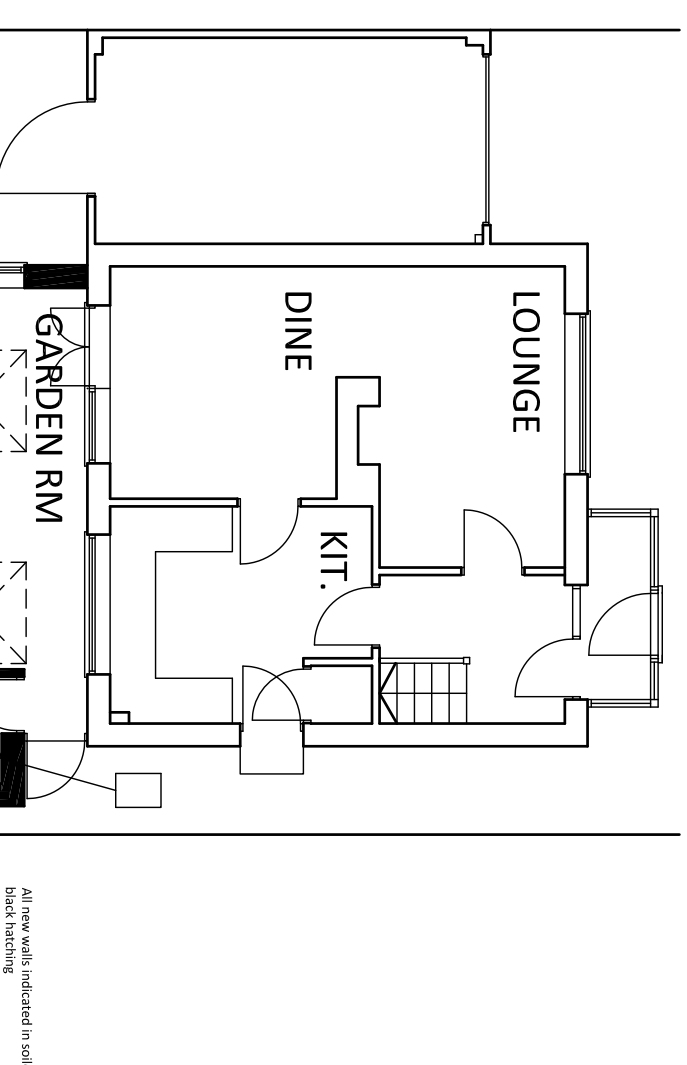

SOUTH ELEVATION

GROUND FLOOR PLAN



LARNER SING LIMITED CHARTERED PRACTICE FOR BUILDING DESIGN & PLANNING		CONTRACT ADDRESSES: 11-21 LINCOLN STREET, MIDWICH, SOMERSET, BA20 1PU TELEPHONE: 01454 400000 FAX: 01454 400001 E-MAIL: enquiries@larnersing.com E-MAIL: info@larnersing.com © INECTRA 1998 AND 2005 DESIGN MARK INCENT	
Drawing Title 3 BEECHGROVE WARMINSTER WILTS		Project Title 3 BEECHGROVE WARMINSTER WILTS	
This drawing is copyright Larner Sing Limited and is the property of Larner Sing Limited. It is not to be reproduced, copied, or otherwise used without the written consent of Larner Sing Limited. No part of this drawing may be reproduced without the written consent of Larner Sing Limited.		Revisions	
Sheet Size A2 Page No 26 Scale 1:100 Prepared by DS Drawing No. 815/01		Consent	