


Character Area:
Lambrok Lanes

Includes OS Data © Crown copyright and database rights
2025 OS 0100031673


Contractors must work only to figured dimensions which are
to be checked on site.




Front Elevation

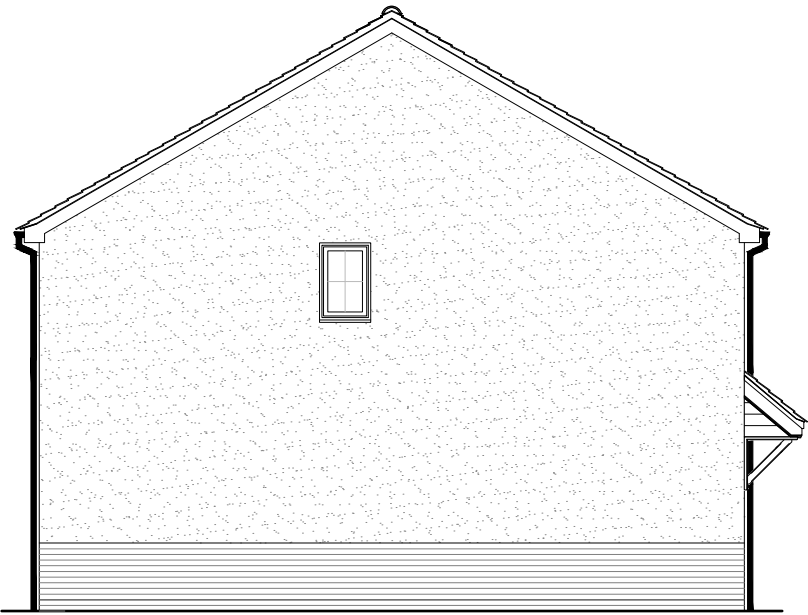

Left Elevation

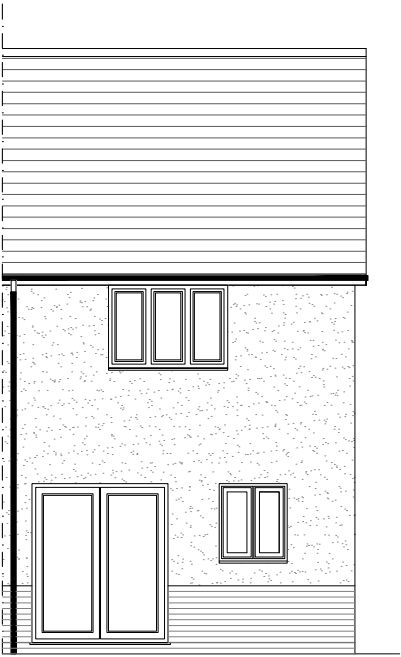

Rear Elevation

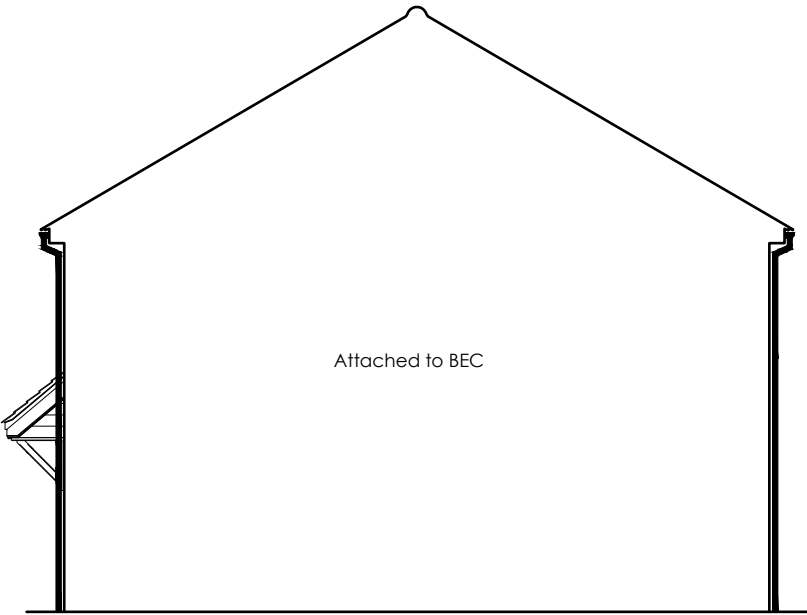

Right Section

Rev.	Date	Description	Drawn by
-	-	-	-
-	-	-	-
-	-	-	-
-	-	-	-
-	-	-	-
-	-	-	-
-	-	-	-

Scale: 1:100
1 2 3 4 m

Project No: 2056	Drawing Status: PLANNING
Dwg No: 1203	Date: 17.02.26
Rev: -	Scale: 1:100@A3
Drawn by: PH	Checked by: SW

Project:
Land off Blind Lane, Southwick

Drawing:
Beckfold - Elevations

Client:

Wain
HOMES

Prepared By:
PLACE
BY DESIGN

© Copyright PLACE By Design
www.placebydesign.co.uk

Plot numbers:
As (shown) - 78
Opp - 77

Refer to engineering layout for level setting out
KEY TO MATERIALS:
For Key to Materials refer to drawing 2056/1111