



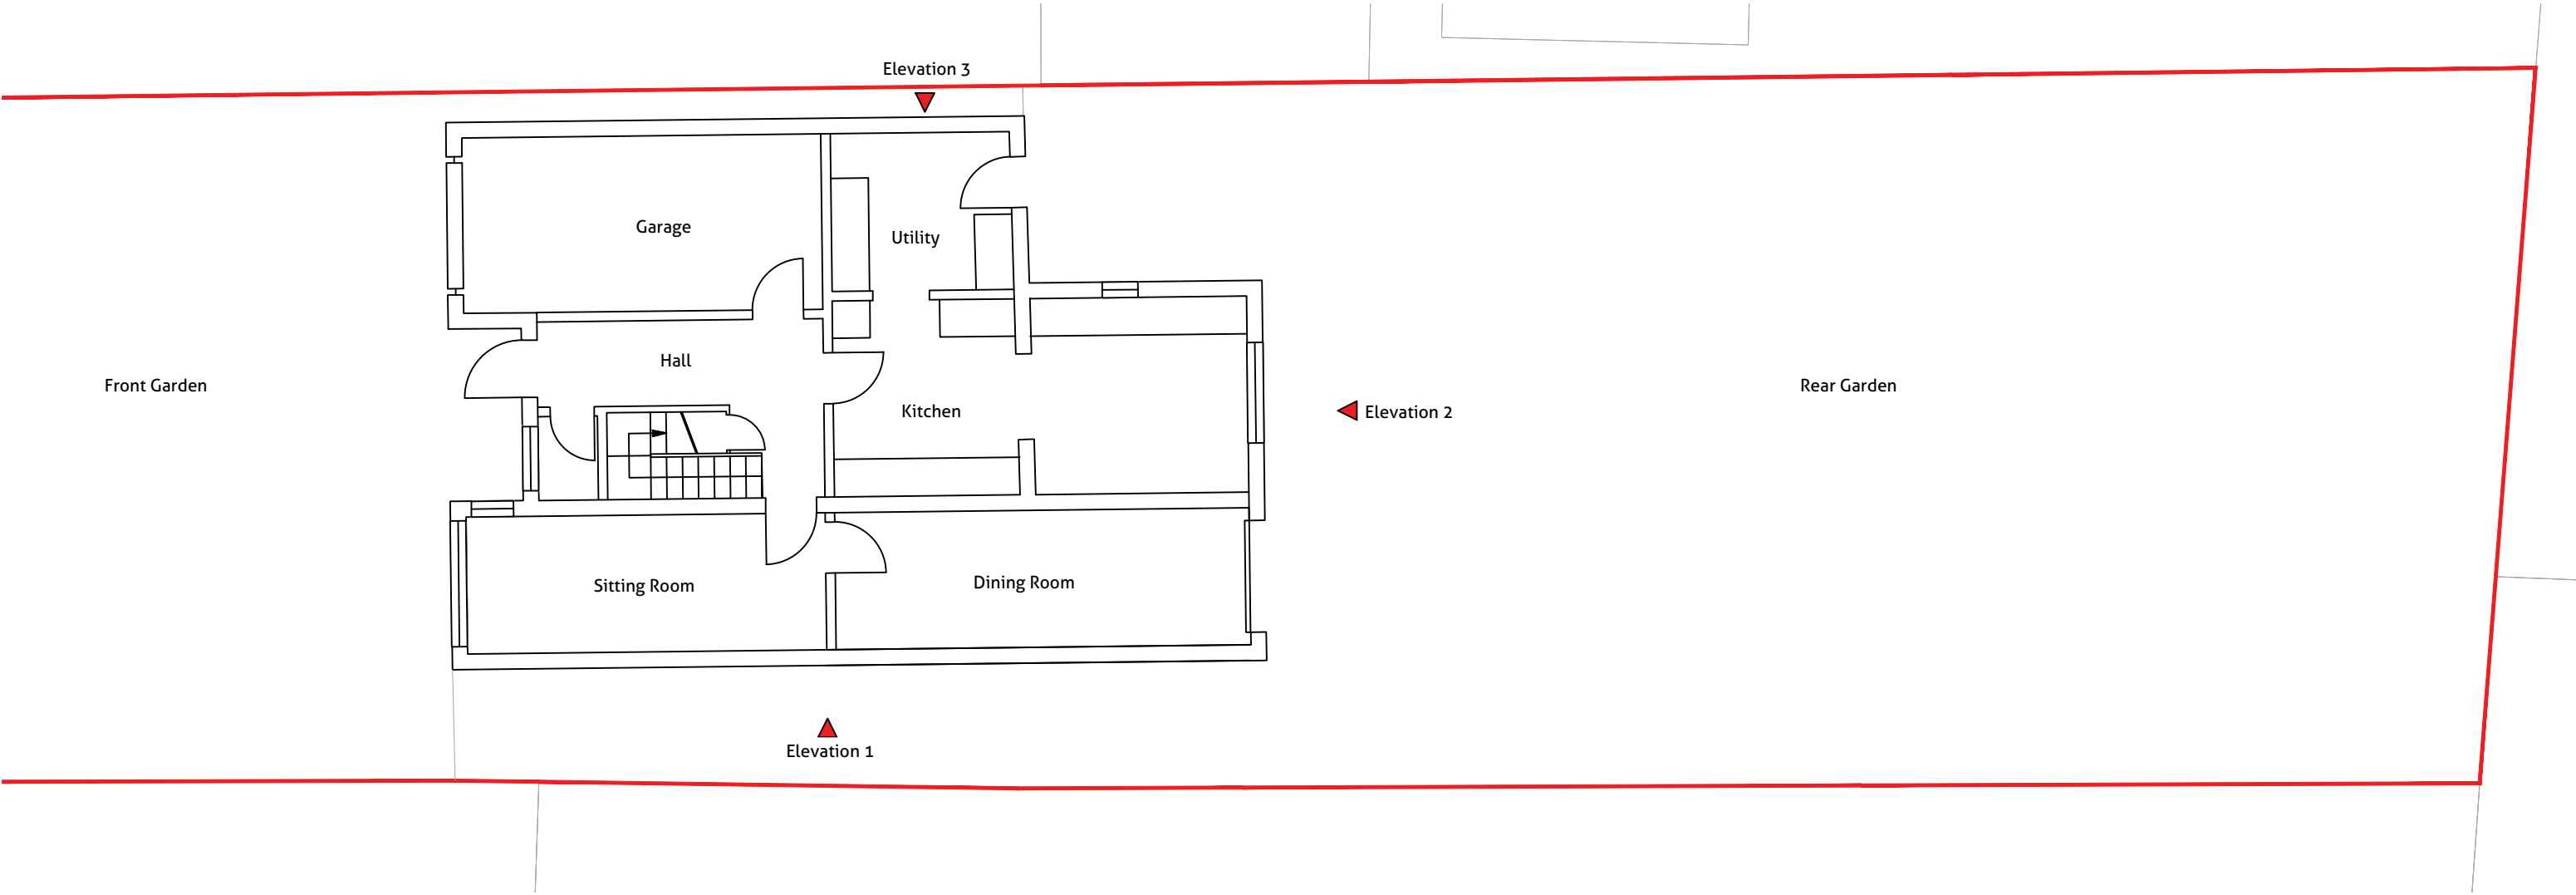

Existing Ground Floor Plan

KEY ITEMS
Site Boundary —

 

5 Dial close, Seend, Wiltshire, Single Storey, Rear Extension	Existing Floor Plan	July 2025	1:100 @A3	251202	P002	PLANNING ISSUE	B	Property footprint adjusted & elevation markers added	23/01/2026	All dimensions to be checked on site & not scaled from this drawing, except for planning approval purposes. This drawing is the copyright of RDA DRAWING SERVICES and no use or reproduction is allowed without permission in writing. Please consider the environment before printing this drawing.	
							A	Internal room layout provided			
							REV	DESCRIPTION	DATE		
Project Name	Sheet Name	Date	Scale	Job No.	Dwg No.	Issue Status	Revisions			Notes	