





Front Elevation

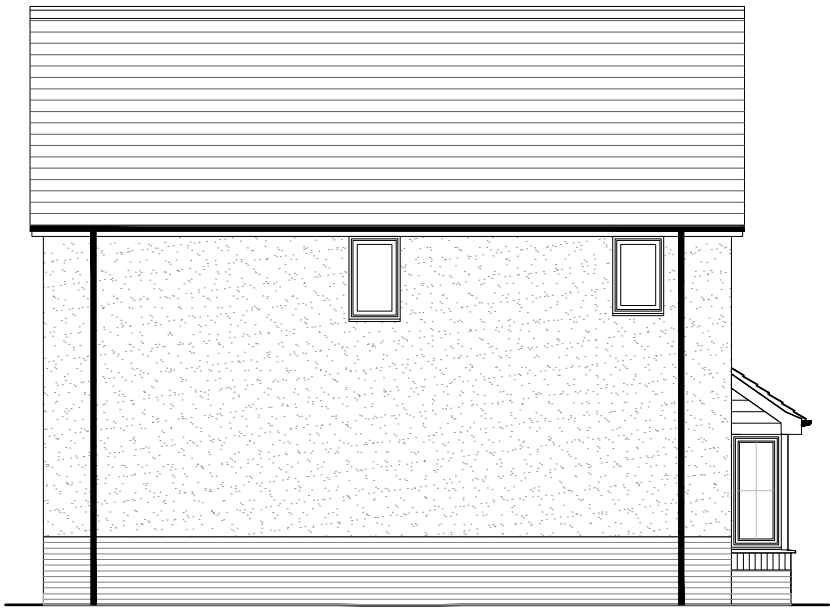

Left Elevation




Rear Elevation

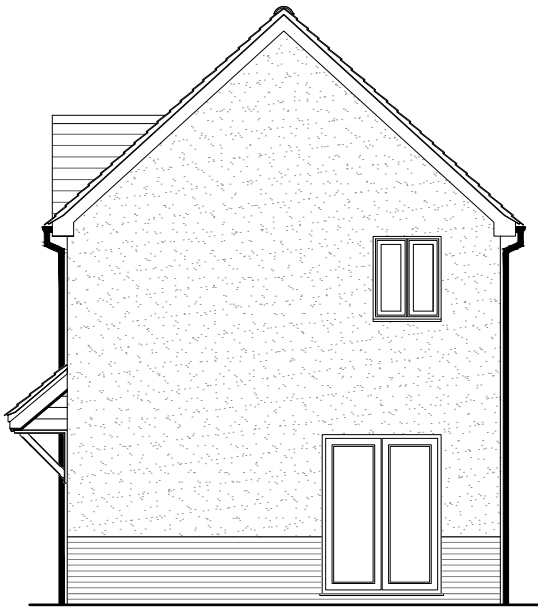

Right Elevation

-	-	-	-
-	-	-	-
-	-	-	-
-	-	-	-
-	-	-	-
-	-	-	-
-	-	-	-
Rev.	Date	Description	Drawn by

 

Project No: 2056	Drawing Status: PLANNING
Dwg No: 1222	Date: 17.02.26
Rev: -	Scale: 1:100@A3
Drawn by: PH	Checked by: SW

Project:
Land off Blind Lane, Southwick

Drawing:
Valeside - Elevations

Client:

Wain
HOMES

Prepared By:

PLACE
BY DESIGN

© Copyright PLACE By Design www.placebydesign.co.uk