

Character Area:
Lambrok Lanes


KEY PLOT



Front Elevation



Left Elevation

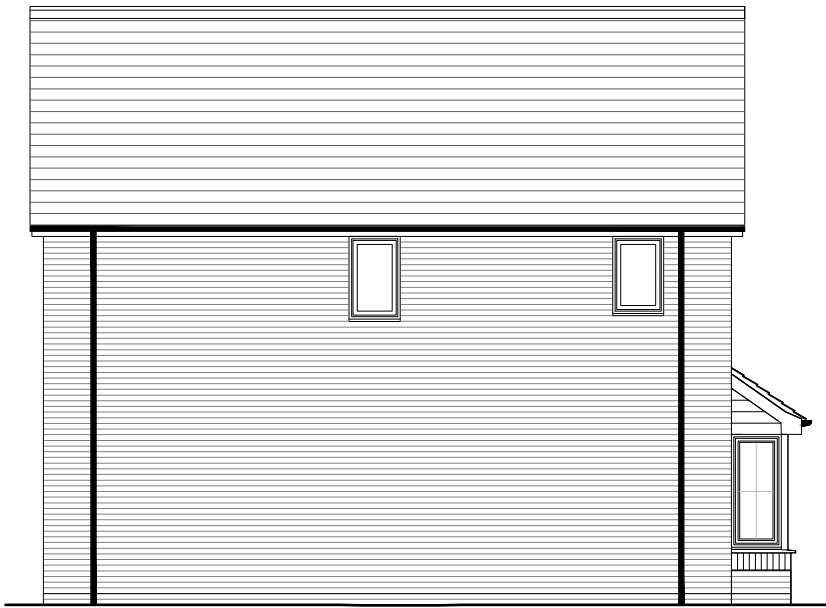

Rear Elevation




Right Elevation

Plot numbers:
As (shown) - 54

Refer to engineering layout for level setting out
KEY TO MATERIALS:
For Key to Materials refer to drawing 2056/1111

Includes OS Data © Crown copyright and database rights
2025 OS 0100031673
Contractors must work only to figured dimensions which are
to be checked on site.

Rev.	Date	Description	Drawn by
-	-	-	-
-	-	-	-
-	-	-	-
-	-	-	-
-	-	-	-
-	-	-	-

 

Project No: 2056	Drawing Status: PLANNING
Dwg No: 1221	Date: 17.02.26
Rev: -	Scale: 1:100@A3
Drawn by: PH	Checked by: SW

Project:
Land off Blind Lane, Southwick
Drawing:
Valeside - Elevations



Prepared By:

© Copyright PLACE By Design
www.placebydesign.co.uk