


Character Area:
Lambrok Lanes


Includes OS Data © Crown copyright and database rights
2025 OS 0100031673
Contractors must work only to figured dimensions which are
to be checked on site.




Front Elevation

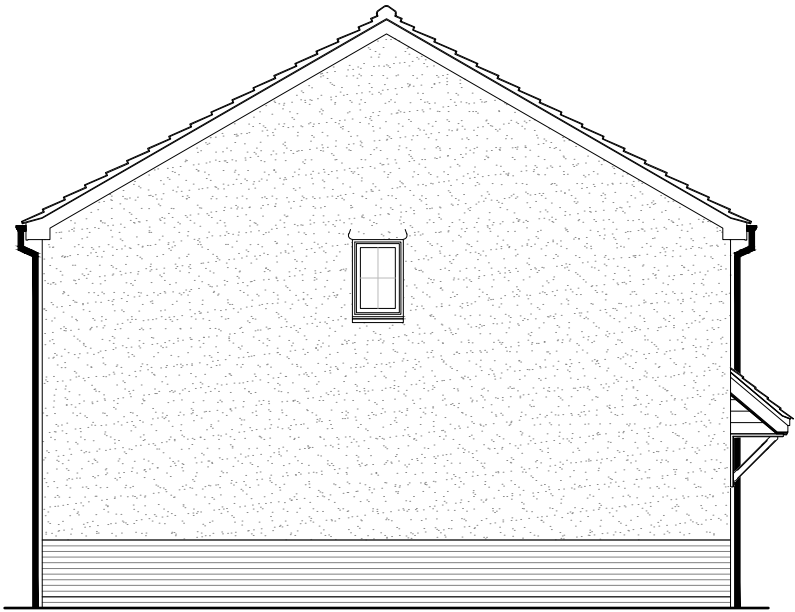

Left Elevation

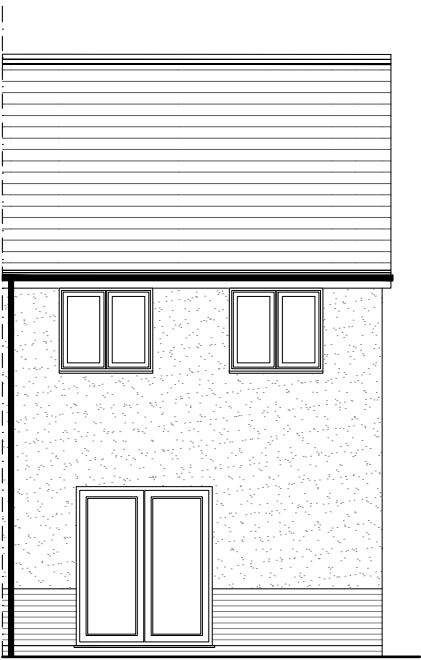

Rear Elevation

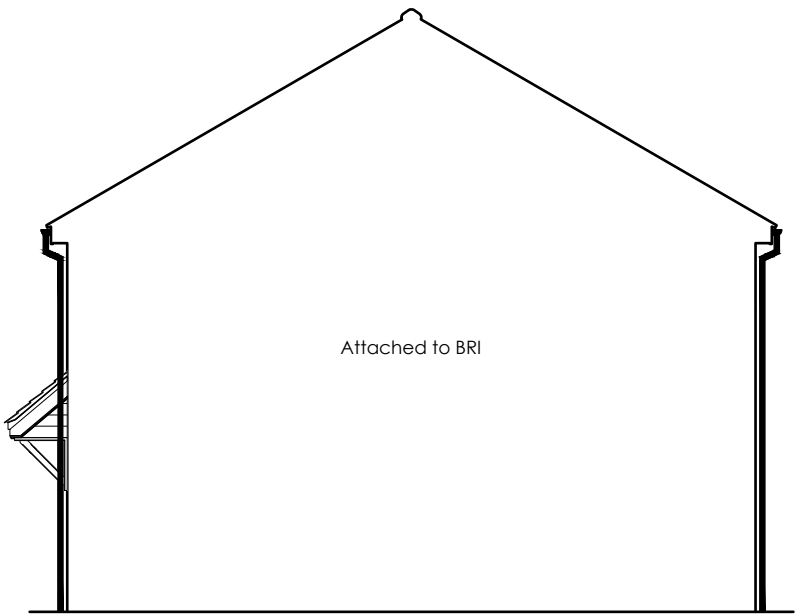


Right Elevation

Plot numbers:
As (shown) - 45, 51
Opp - 44, 50

Refer to engineering layout for level setting out
KEY TO MATERIALS:
For Key to Materials refer to drawing 2056/1111

-	-	-	-
-	-	-	-
-	-	-	-
-	-	-	-
-	-	-	-
-	-	-	-
-	-	-	-
-	-	-	-
Rev.	Date	Description	Drawn by

 

Project No: 2056	Drawing Status: PLANNING		
Dwg No: 1213	Date: 17.02.26		
Rev: -	Scale: 1:100@A3	Drawn by: PH	Checked SW

Project:
Land off Blind Lane, Southwick
Drawing:
Brarlea - Elevations

Client:

Wain
HOMES

Prepared By:

PLACE
BY DESIGN

© Copyright PLACE By Design
www.placebydesign.co.uk