


Character Area:
Lambrok Lanes

Includes OS Data © Crown copyright and database rights
2025 OS 0100031673
Contractors must work only to figured dimensions which are
to be checked on site.




Front Elevation

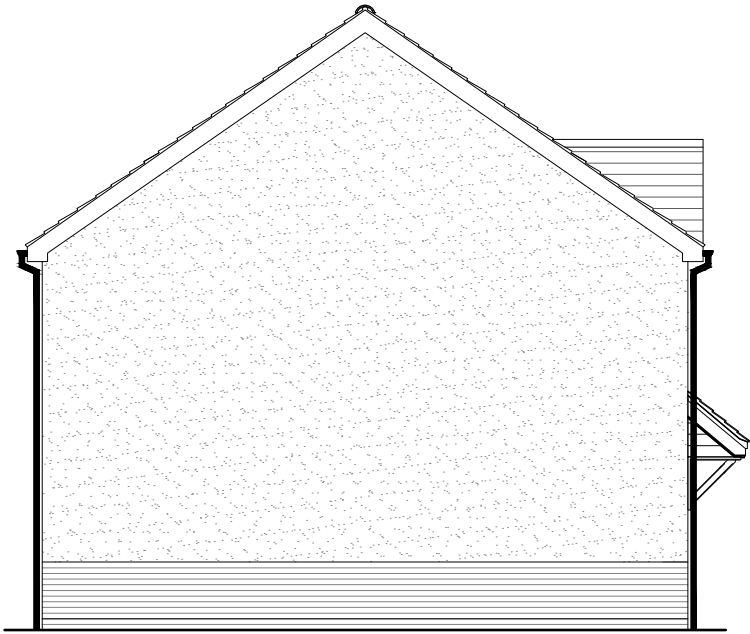

Left Elevation



Rear Elevation

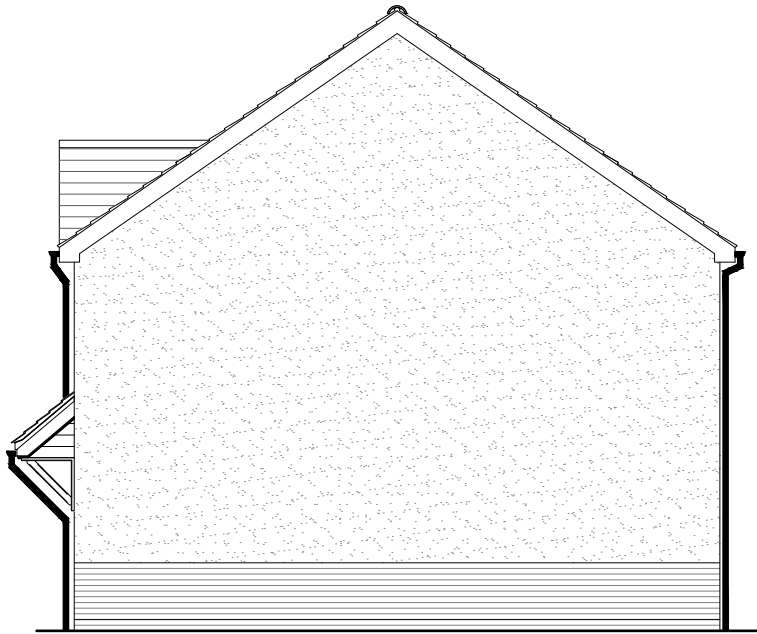

Right Elevation

Plot numbers:
As (shown) - 6, 7

Refer to engineering layout for level setting out
KEY TO MATERIALS:
For Key to Materials refer to drawing 2056/1111

Rev.	Date	Description	Drawn by
-	-	-	-
-	-	-	-
-	-	-	-
-	-	-	-
-	-	-	-
-	-	-	-

Scale: 1:100
1 2 3 4 m

Project No: 2056	Drawing Status: PLANNING		
Dwg No: 1243	Date: 17.02.26		
Rev: -	Scale: 1:100@A3	Drawn by: PH	Checked by: SW

Project:
Land off Blind Lane, Southwick
Drawing:
Fernmead - Elevations

Client:
Wain
HOMES

Prepared By:
PLACE
BY DESIGN
© Copyright PLACE By Design
www.placebydesign.co.uk