


Character Area:
Wesley Walk



Front Elevation

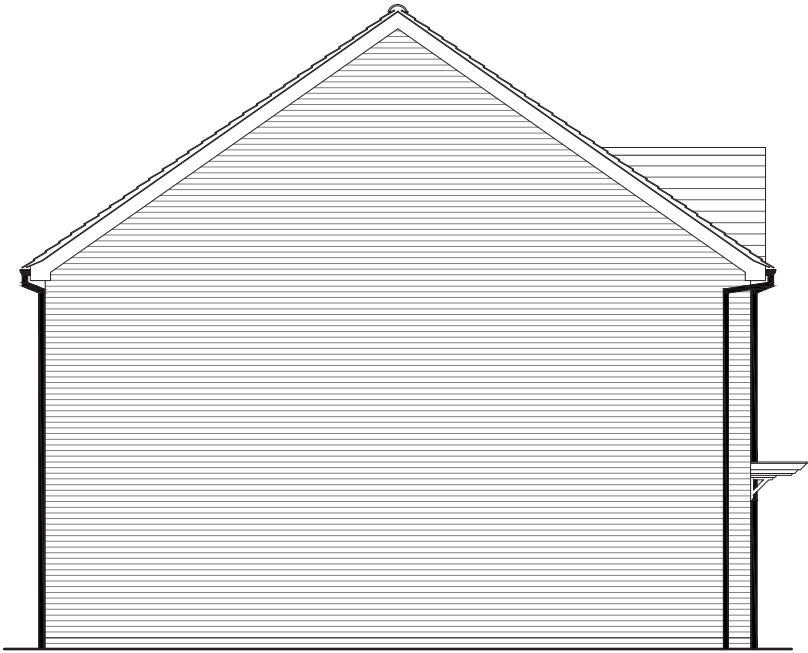

Left Elevation



Rear Elevation



Right Elevation

Plot numbers:
Opp (shown) - 60, 61

Refer to engineering layout for level setting out
KEY TO MATERIALS:
For Key to Materials refer to drawing 2056/1111

Includes OS Data © Crown copyright and database rights
2025 OS 0100031673
Contractors must work only to figured dimensions which are
to be checked on site.

-	-	-	-
-	-	-	-
-	-	-	-
-	-	-	-
-	-	-	-
-	-	-	-
-	-	-	-
Rev.	Date	Description	Drawn by



Project No: 2056	Drawing Status: PLANNING		
Dwg No: 1231	Date: 17.02.26		
Rev: -	Scale: 1:100@A3	Drawn by: PH	Checked by: SW

Project:
Land off Blind Lane, Southwick

Drawing:
Coppice - Elevations



Prepared By:

© Copyright PLACE By Design
www.placebydesign.co.uk