


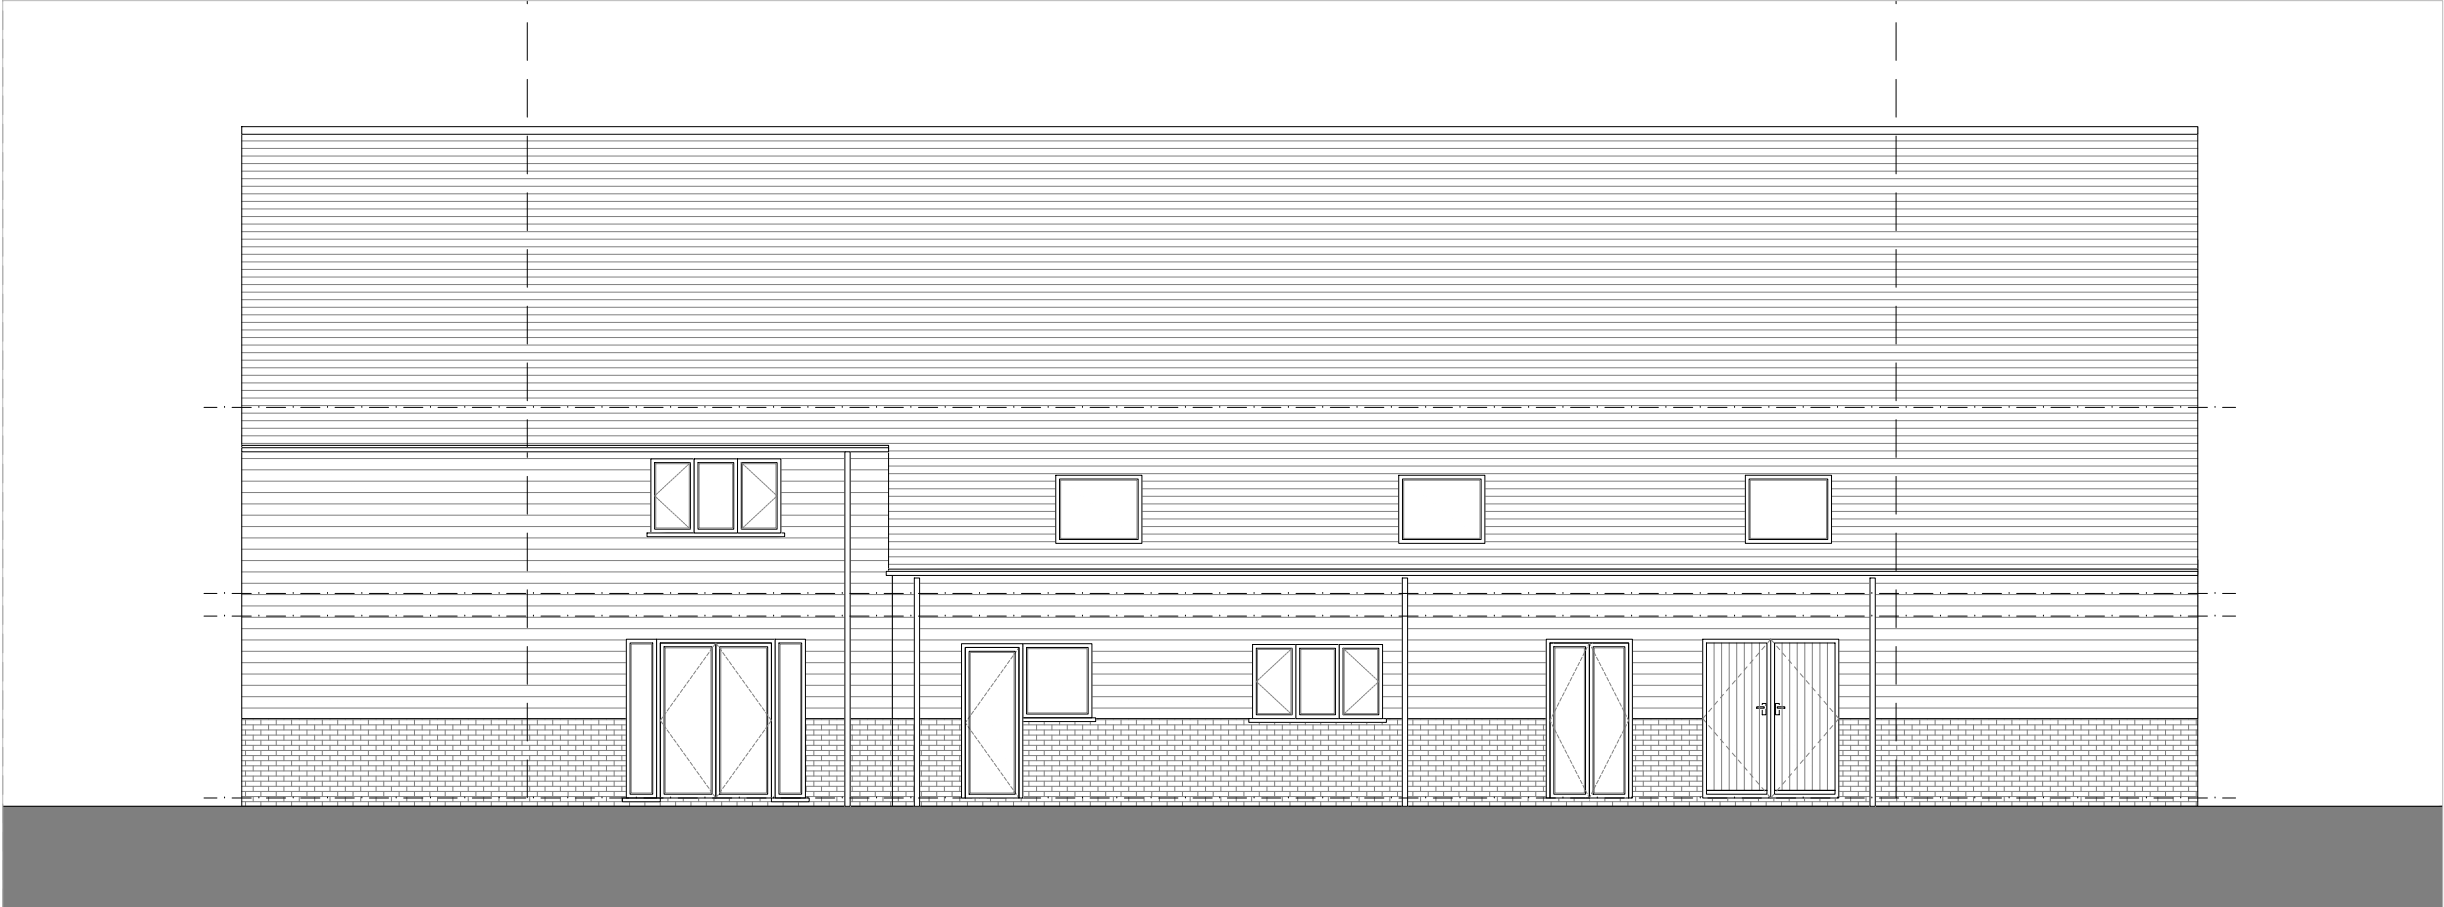

01 – Front Elevation (South–East)




02 – Rear Elevation (North–West)

General Notes:

- Do not scale drawings other than for planning purposes and refer only to figured dimensions.
- Contractor is to raise any concerns of discrepancies in this drawing and that of what is noted on site to the architect before building works commence.
- In the circumstance that the drawing relates to an existing building or setting, the contractor is to confirm there is no conflict between this drawings dimensions and the actual building/settings dimensions.
- Refer to all other project consultants and specialists relevant drawings and specifications.
- It is the contractor responsibility to ensure all site dimensions, levels and setting out is in line with the architects drawings.
- Refer to the Structural Engineers drawings for full details on structure where necessary

Materials
Key

- ① White Render (To match existing)
- ② Aluminium Framed Windows
- ③ Aluminium Cladding
- ④ Timber Louvers
- ⑤ Composite Door
- ⑥ Composite Garage Door
- ⑦ Timber Gate
- ⑧ Roof Tiles (To match existing)

 

P1 02.02.26 Issued to planning.

Rev: Date: Revision History:



Project:
25–079
Tithe Barn

Name:	Date:	Name:	Date:
Designed by: EE	Checked: EE	Approved: EE	
Drawn By: EE			

Scale: @A3
1:100
Status: Planning

Drawing Title:
Proposed Elevations

Drawing No: 10–200	Rev: P1
-----------------------	------------