

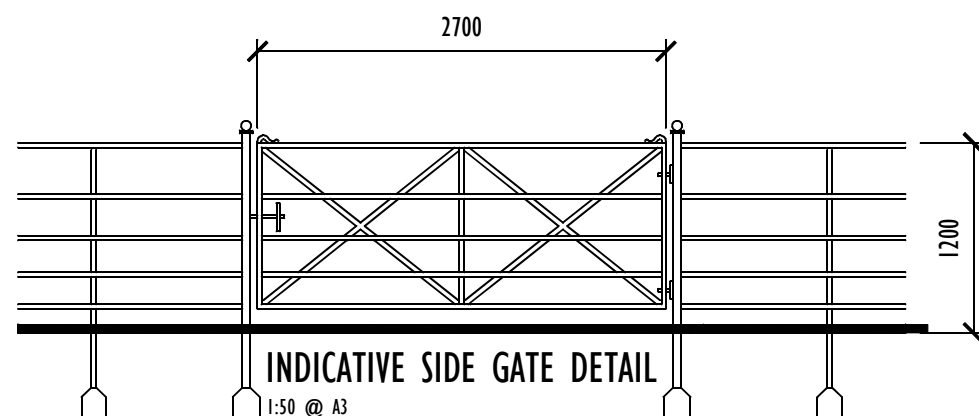


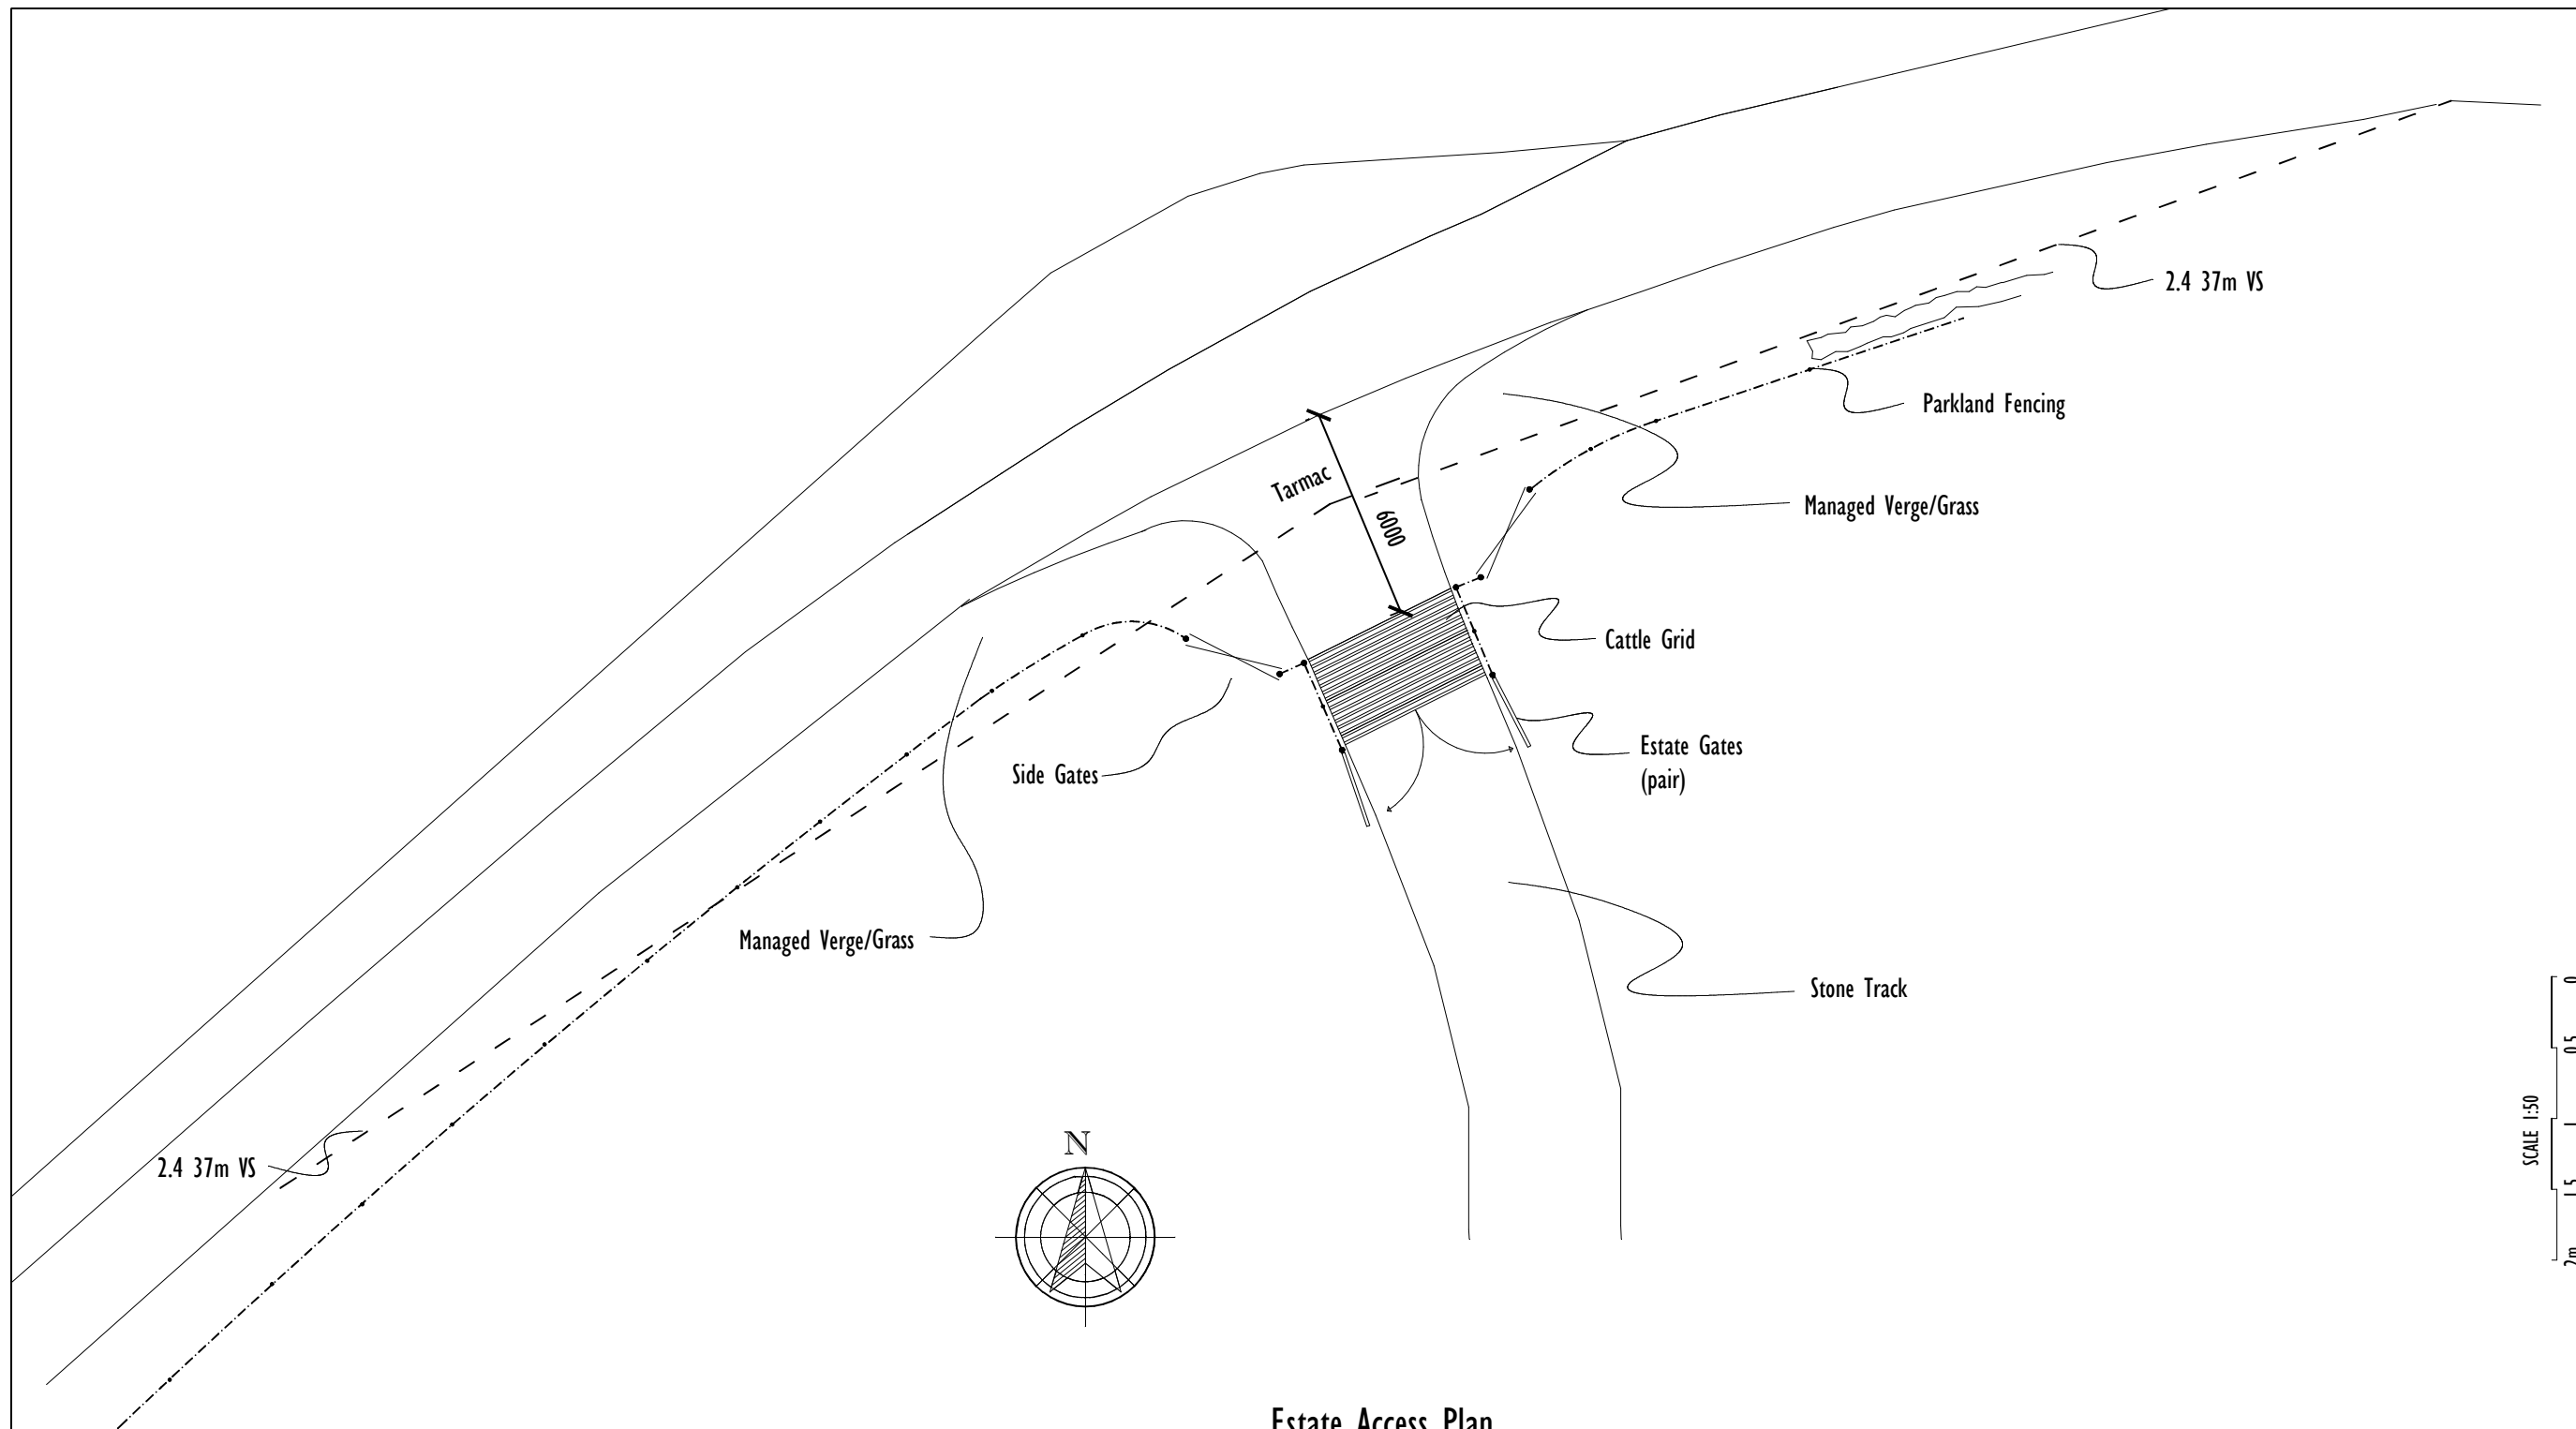

Estate Access Plan
 1:200 @ A3

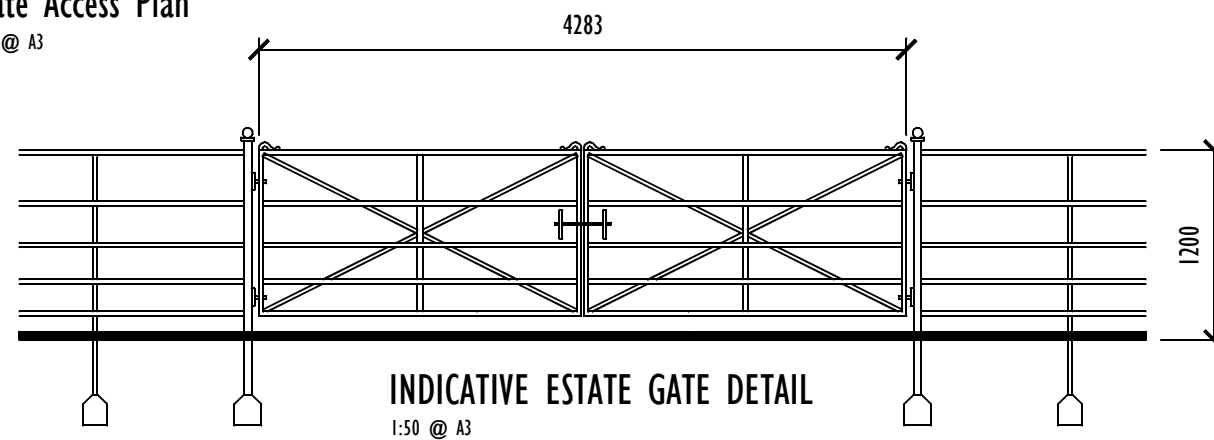

SCALE 1:50
 0 0.5 1 1.5 2m

SCALE 1:200
 0 2 4 6 8m

Land Development &
 Planning Consultants Ltd
 01249 782496
 www.LDPC.co
 planning@LDPC.co

LDPC

All dimensions to be checked on site. Drawing for planning purposes only - Not for construction. Reproduction of this drawing is prohibited without the consent in writing of Land Development & Planning Consultants Ltd. Site plans are reproduced from the Ordnance Survey sheets with the permission of the Controller of HM Stationery Office. Crown Copyright Reserved. Licence Number AL546755.

The Studio,
 82 Broadmead,
 Corsham,
 SW13 9AP

DATE
 Feb. 2026

DESCRIPTION
 Access & Estate Gate Detail
SCALE:
 1:200 & 1:50 @ A3

PROJECT NO.
 LDC2277G
PROJECT
 Euridge Manor Farm,
 Colerne

DRAWING No.
13
E