



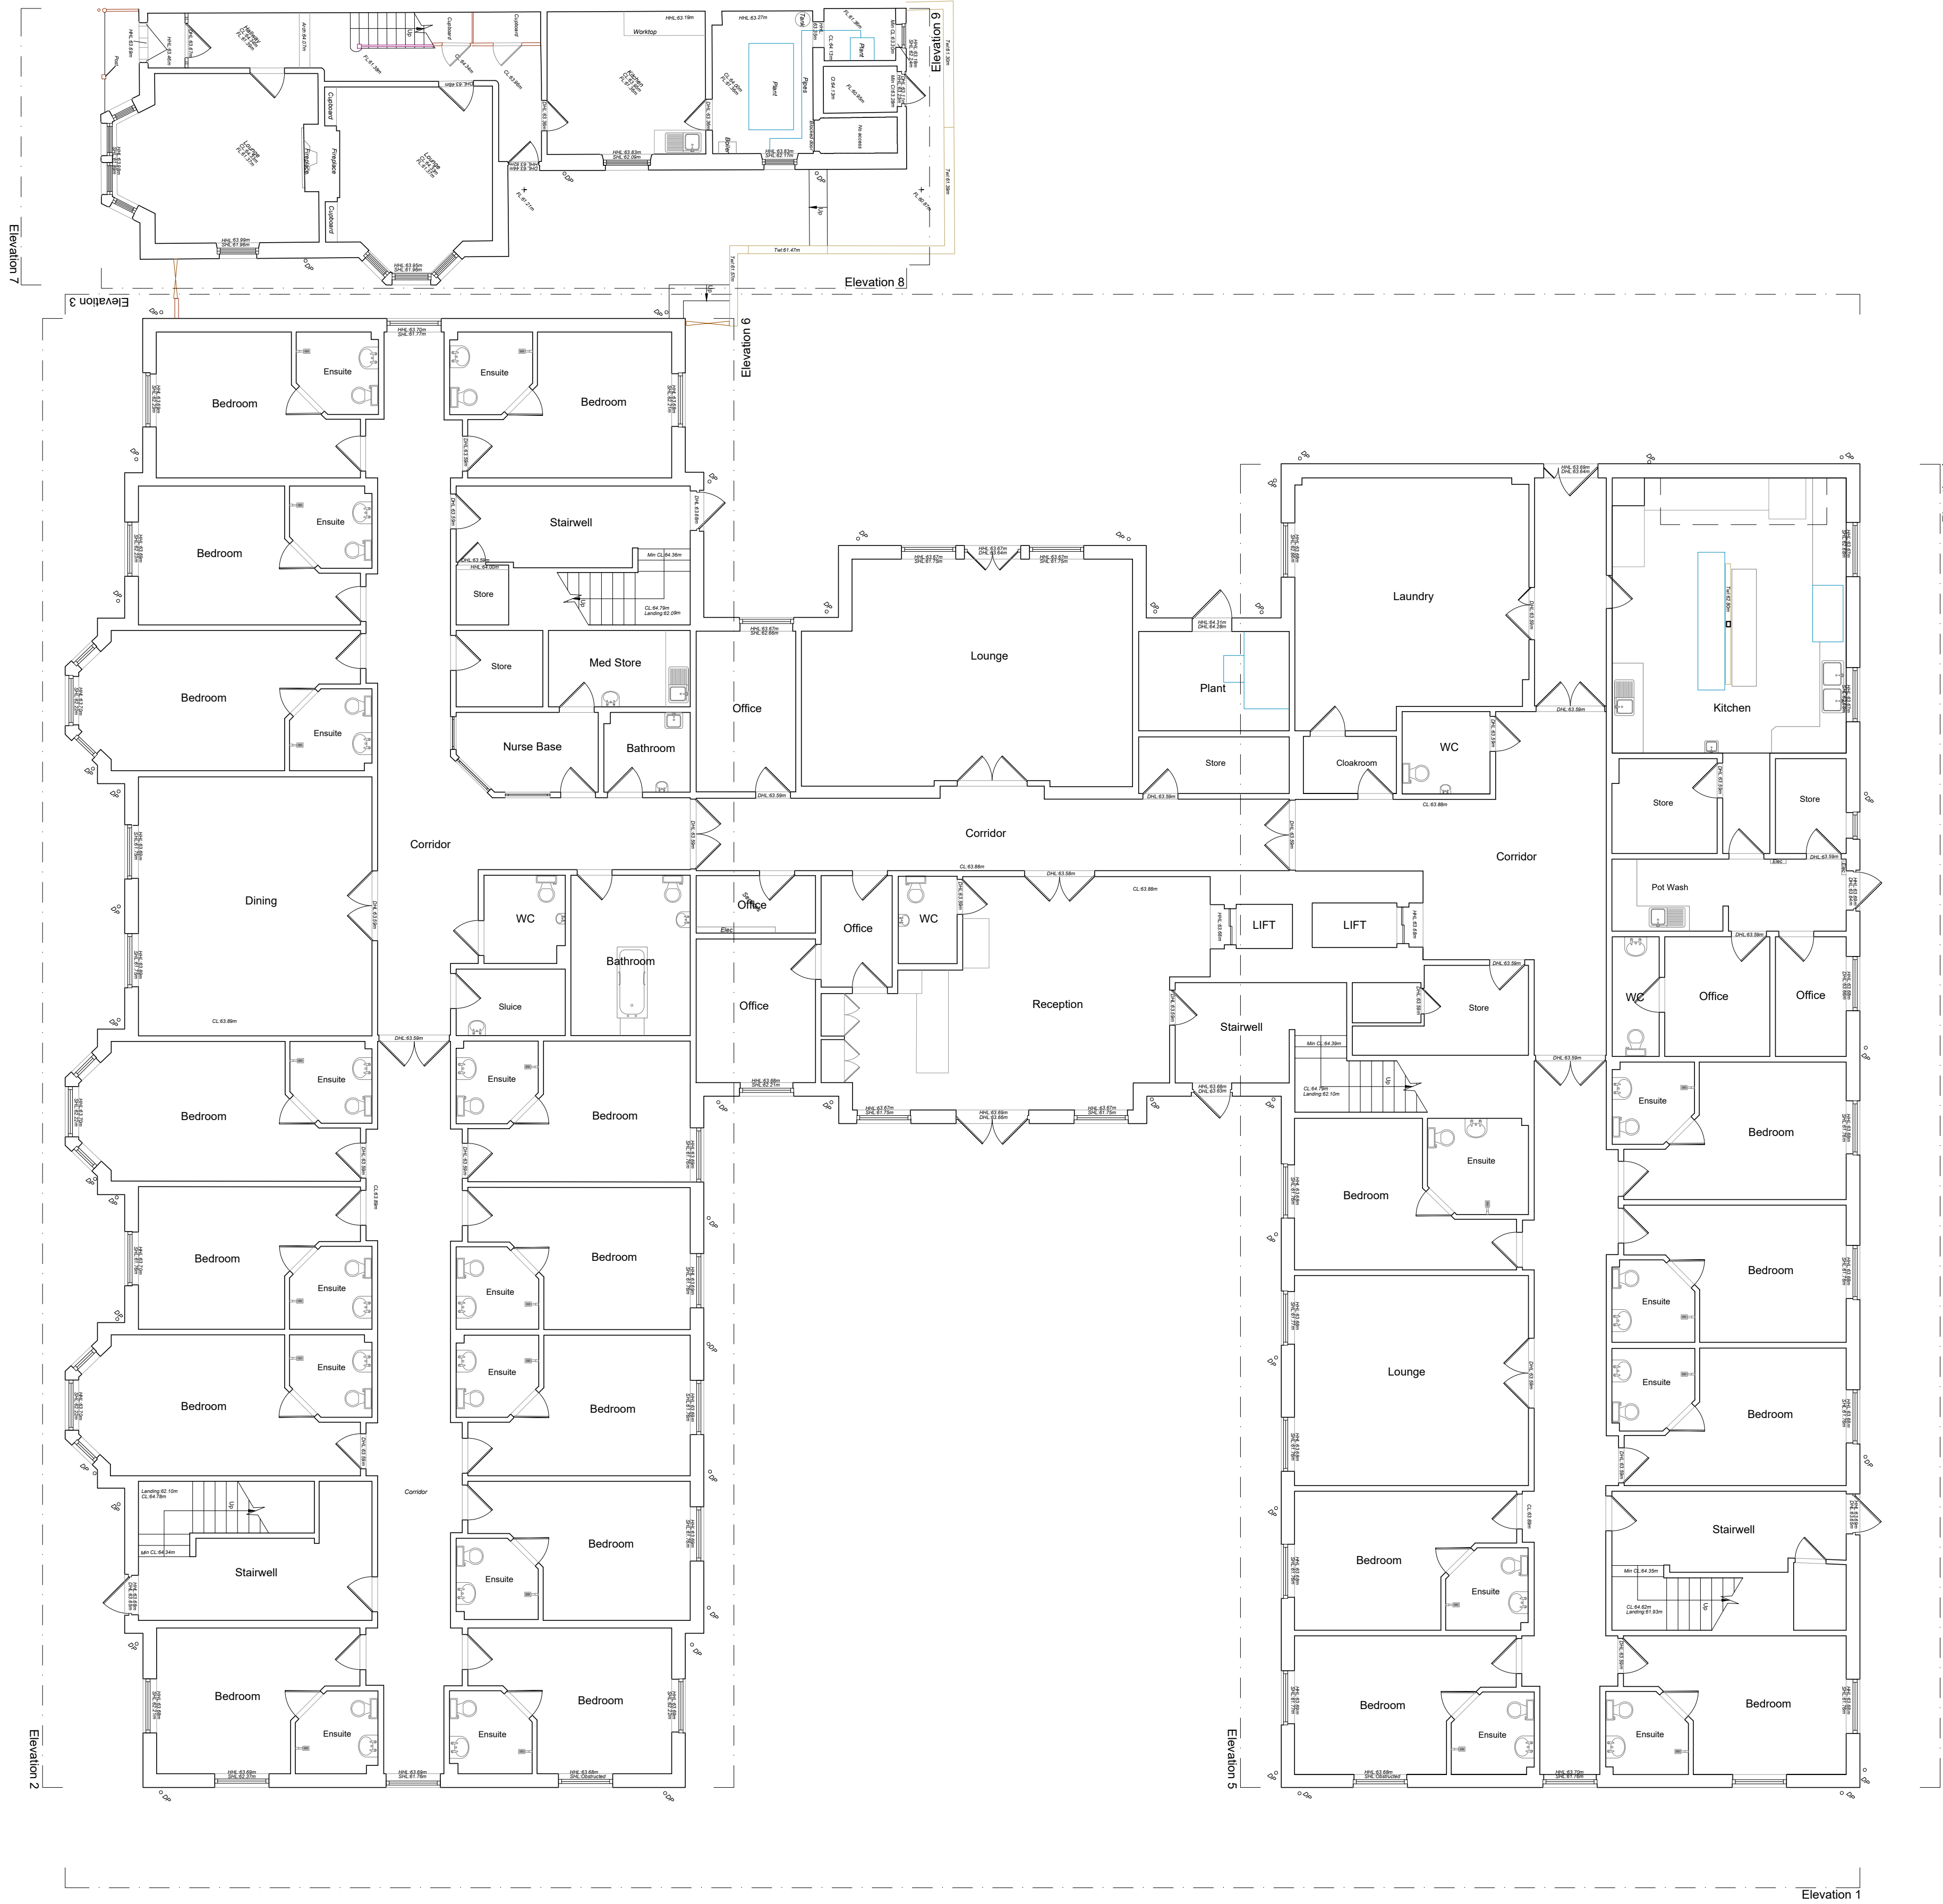

GROUND FLOOR PLAN

NOTES:

ANY DISCREPANCIES TO BE BROUGHT TO THE ATTENTION OF OSMOND TRICKS. COPYRIGHT OF OSMOND TRICKS. DO NOT SCALE

 

 OSMOND TRICKS ARCHITECTURE & DESIGN 8-10 WHITE LADIES ROAD - BRISTOL - BS2 1PD	Country Court Care			
	Westbury Court Care Home 8 Station Road Westbury, BA13 3JH	Existing Ground Floor Plan	2411	011
			SCALE: 1:100	23.09.2024

