


Character Area:
Lambrok Lanes



Front Elevation

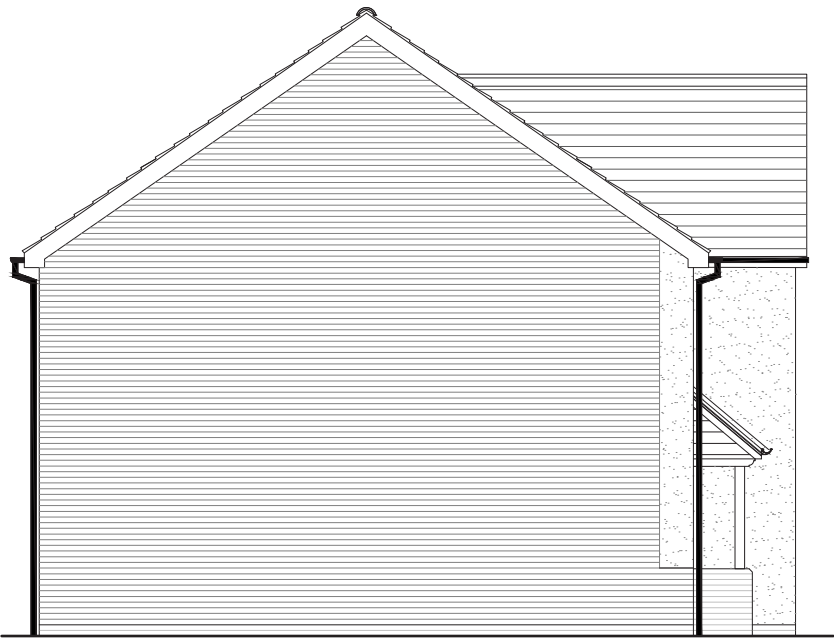

Left Elevation




Rear Elevation



Right Elevation

Includes OS Data © Crown copyright and database rights
2025 OS 0100031673
Contractors must work only to figured dimensions which are
to be checked on site.

Rev.	Date	Description	Drawn by
-	-	-	-
-	-	-	-
-	-	-	-
-	-	-	-
-	-	-	-
-	-	-	-

 

Project No: 2056	Drawing Status: PLANNING
Dwg No: 1262	Date: 17.02.26
Rev: -	Scale: 1:100@A3
Drawn by: PH	Checked by: SW

Project:
Land off Blind Lane, Southwick

Drawing:
Alderwood - Elevations

Client:

Wain
HOMES

Prepared By:

PLACE
BY DESIGN

© Copyright PLACE By Design
www.placebydesign.co.uk

Plot numbers:
As (shown) - 57
Opp - 84

Refer to engineering layout for level setting out

KEY TO MATERIALS:

For Key to Materials refer to drawing 2056/1111