


Character Area:
Wesley Walk

Includes OS Data © Crown copyright and database rights
2025 OS 0100031673

Contractors must work only to figured dimensions which are
to be checked on site.




Front Elevation

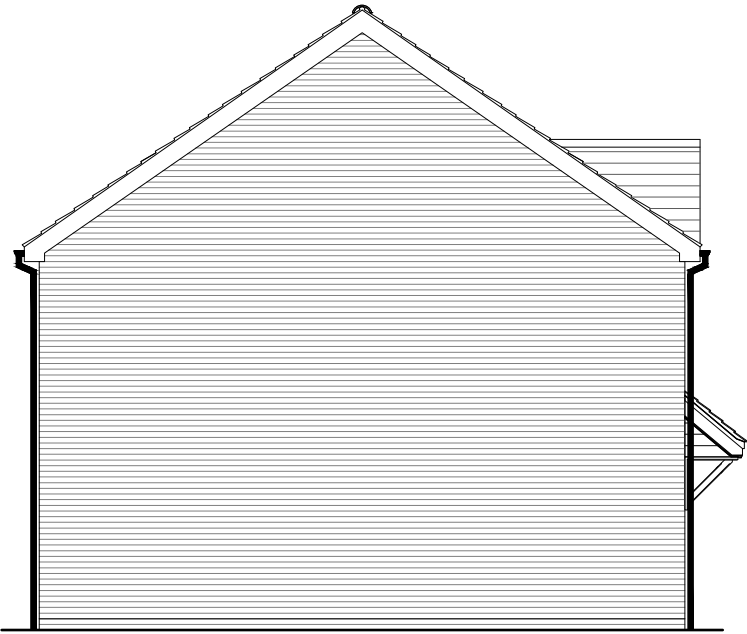

Left Elevation



Rear Elevation

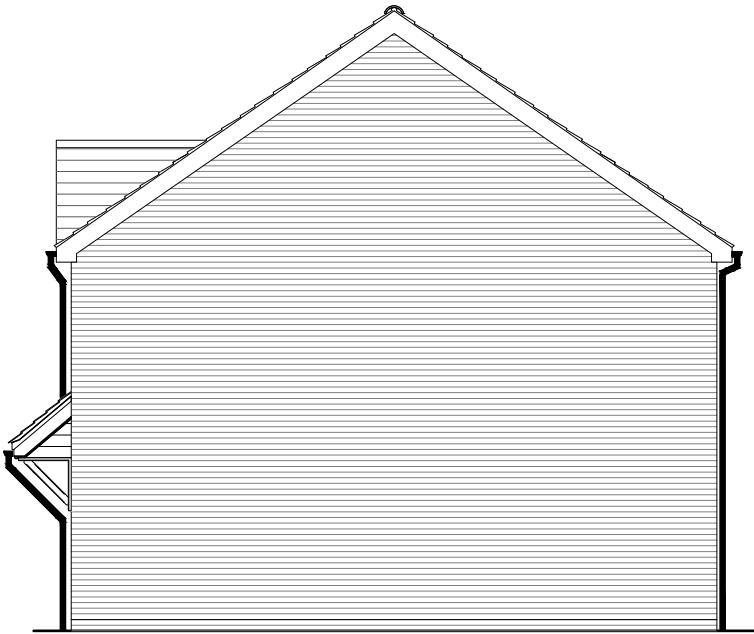

Right Elevation


Plot numbers:
As (shown) - 65
Opp - 66

Refer to engineering layout for level setting out

KEY TO MATERIALS:

For Key to Materials refer to drawing 2056/1111

-	-	-	-
-	-	-	-
-	-	-	-
-	-	-	-
-	-	-	-
-	-	-	-
-	-	-	-
-	-	-	-
Rev.	Date	Description	Drawn by

 

Project No: 2056	Drawing Status: PLANNING		
Dwg No: 1241	Date: 17.02.26		
Rev: -	Scale: 1:100@A3	Drawn by: PH	Checked by: SW

Project:
Land off Blind Lane, Southwick

Drawing:
Fernmead - Elevations



Prepared By:

© Copyright PLACE By Design
www.placebydesign.co.uk